

Do Not Scale.

Report all discrepancies, errors and omissions. Verify all dimensions on site before commencing any work on site or preparing shop drawings.

All materials, components and workmanship are to comply with the relevant British Standards, Codes of Practice, and appropriate manufacturers recommendations that from time to time shall apply.


For all specialist work, see relevant drawings. This drawing and design are copyright of Clague LLP. Registration number OC338648.

62 BURGATE - Canterbury - Kent - CT1 2BH

2 Kingsbourne Court - Luton Road - Harpenden - Hertfordshire - AL5 3BL

8 Disney Street - London - SE1 1JF

No.	Date	Rev. by	Description
P01	06.02.2026	LP	Preliminary Issue
C01	27.02.2026	HE	Construction Issue
C02	01.05.2026	HE	Fire Cavity Barrier removed as per client's email of 28.04.2026 Construction Issue

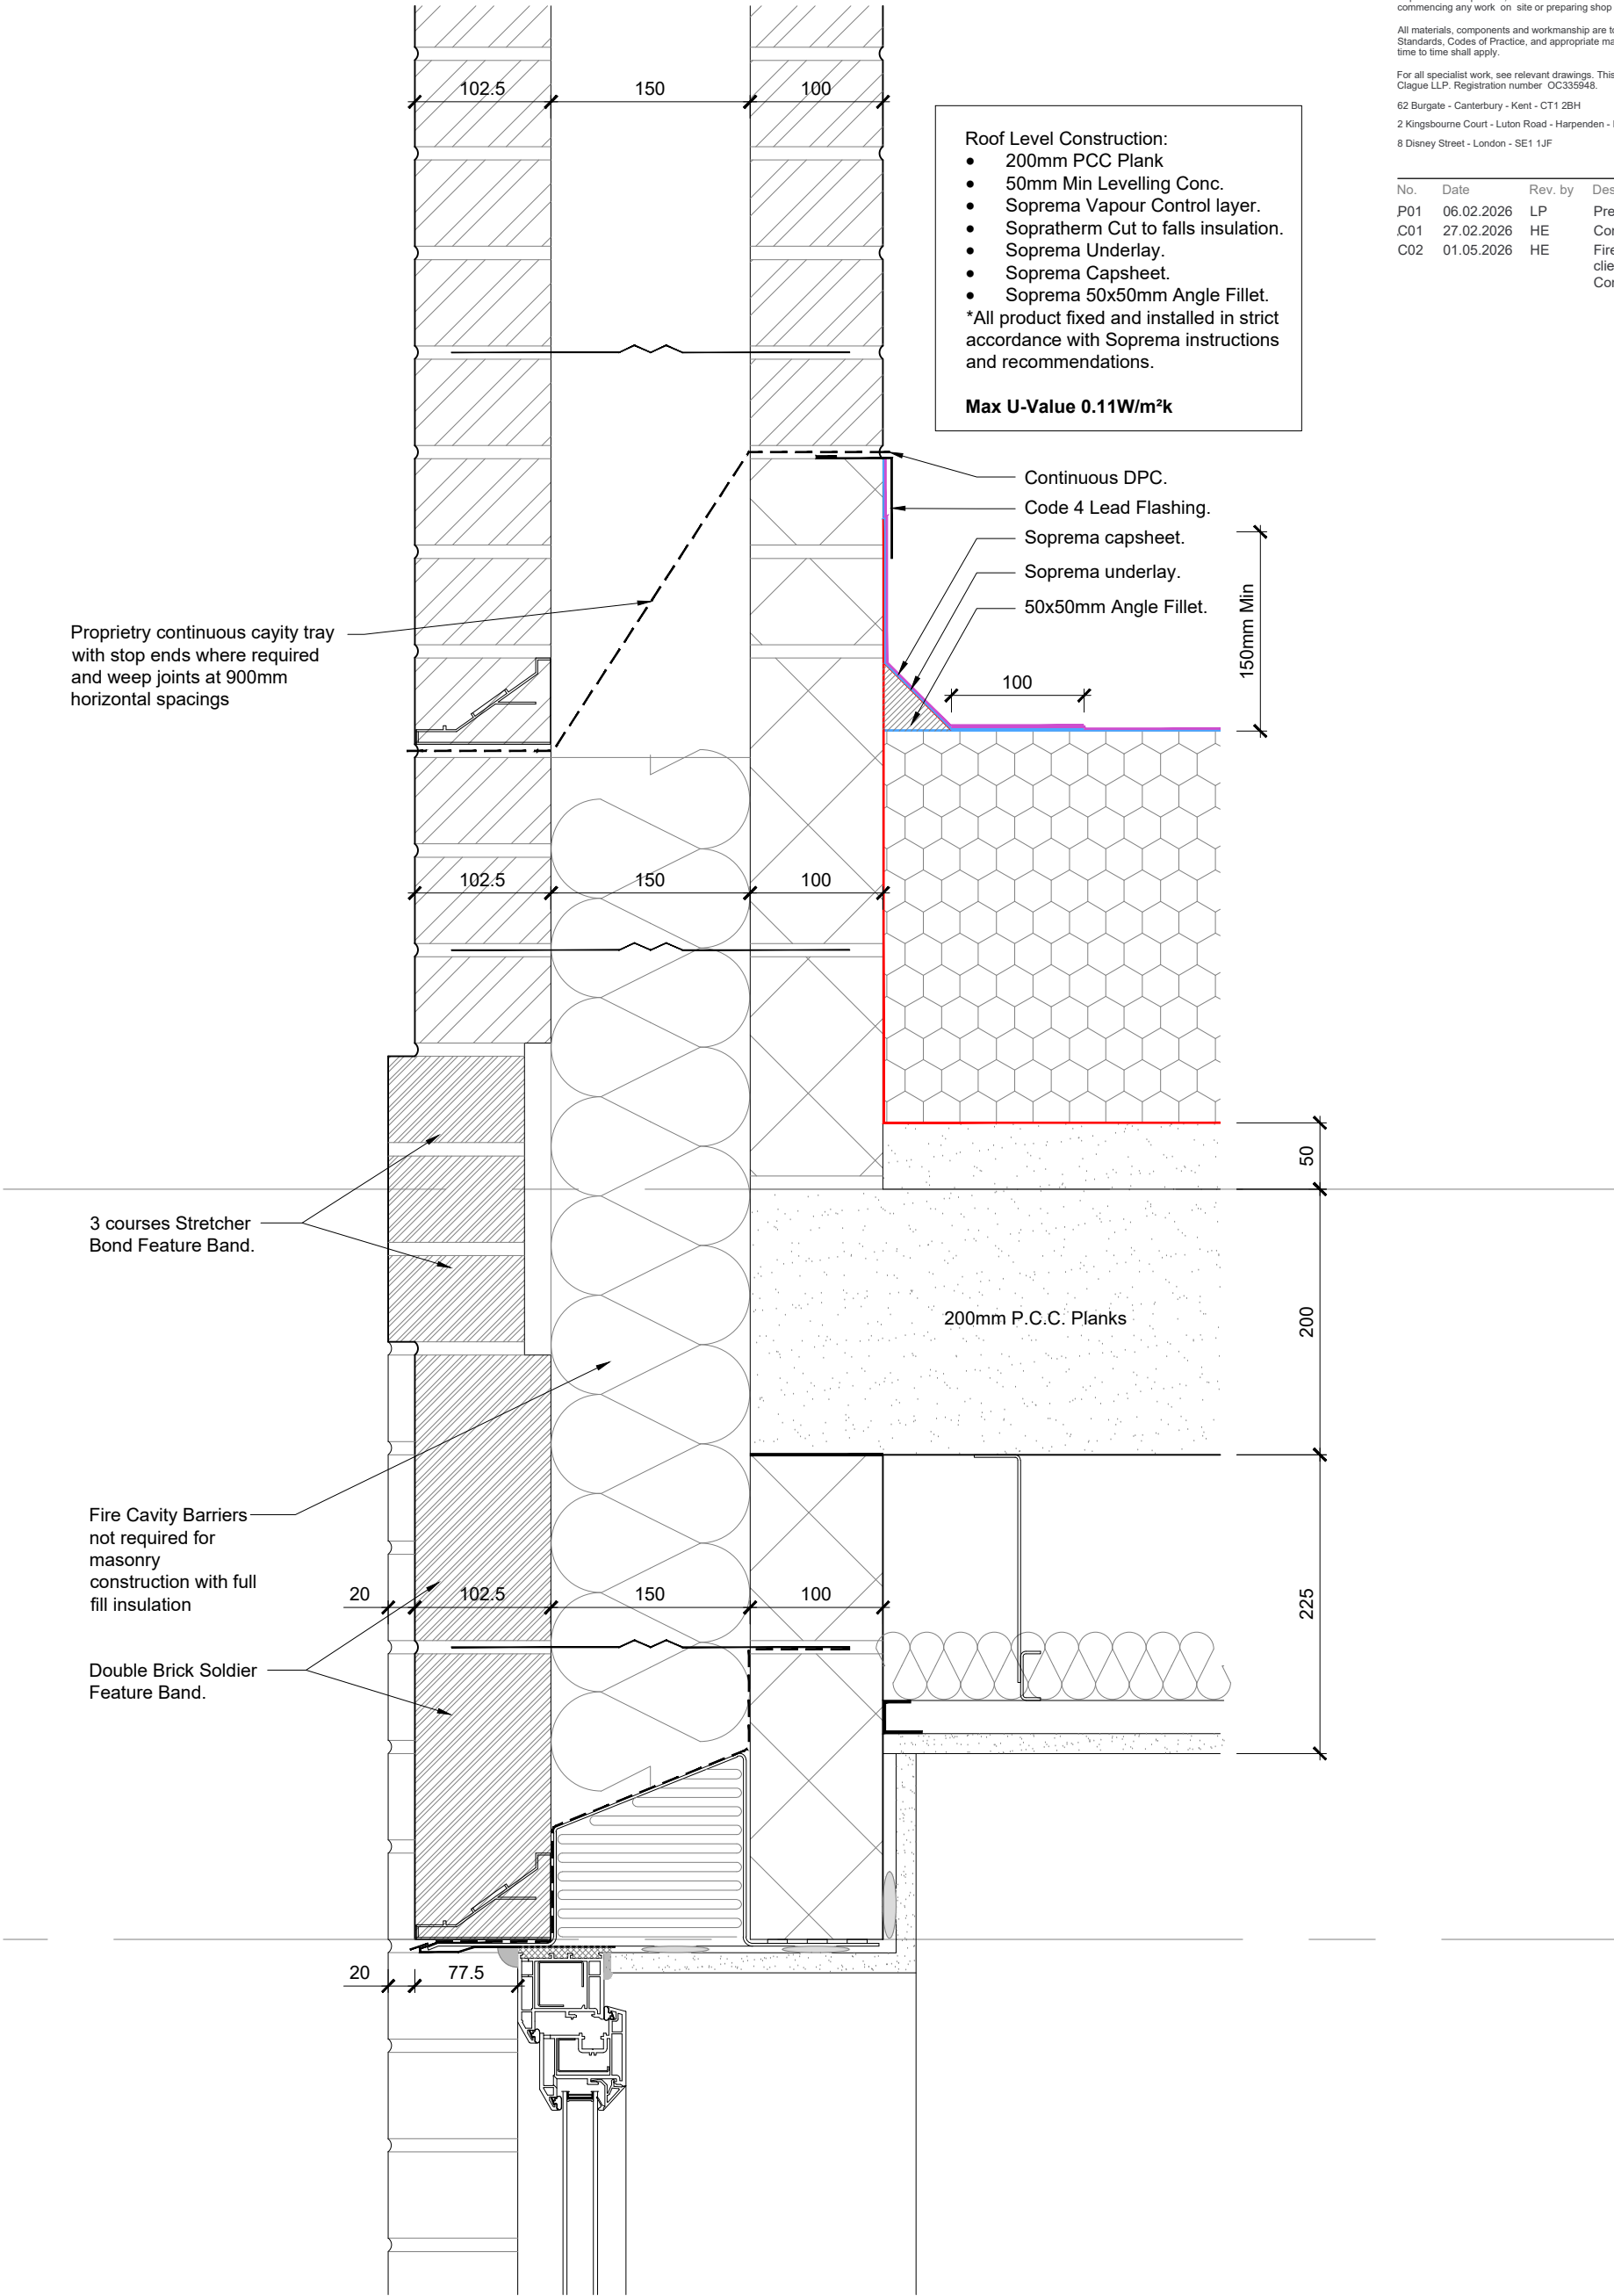

Window Head / Flat Roof Junction - Projected Outer Leaf
Feature Brick Soldier & Projected Bands SCALE 1:5