



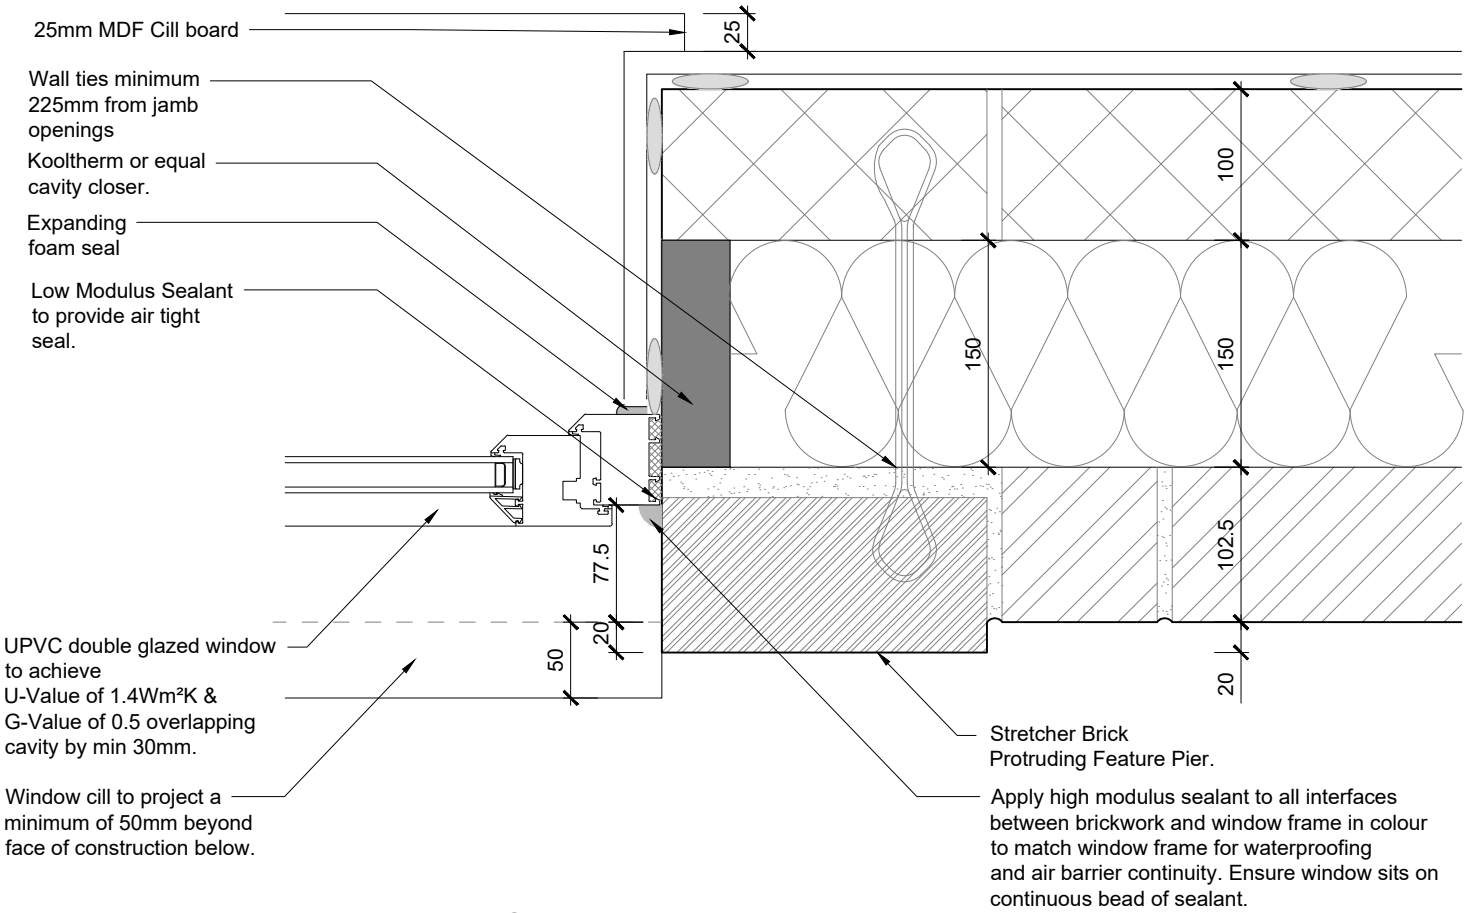

Window Reveal - Stretcher Protruding Pier
SCALE 1:5

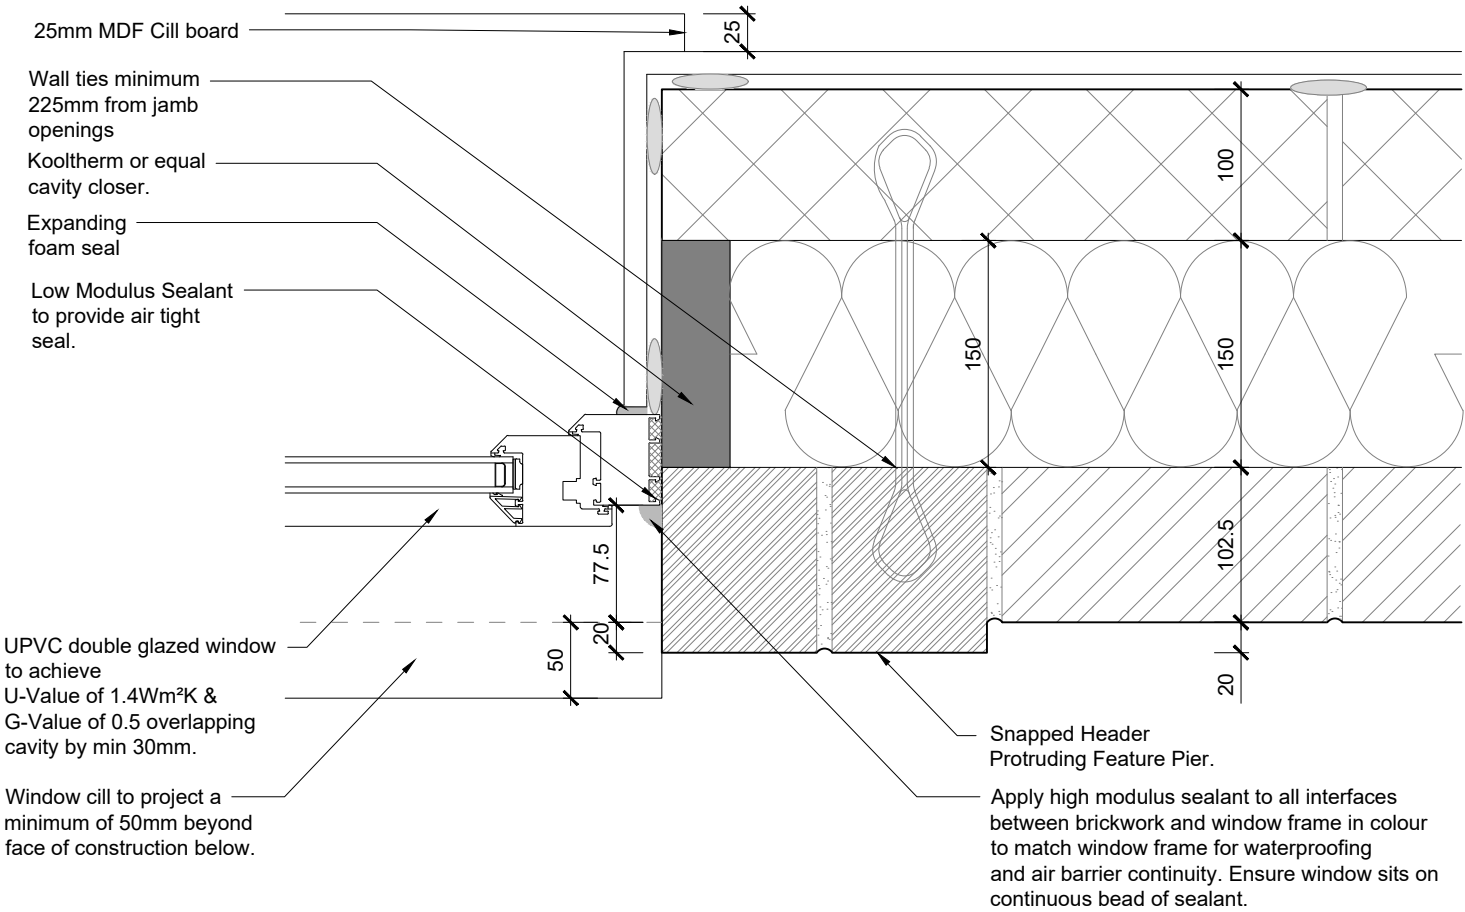

Window Reveal - Snapped Header Protruding Pier
SCALE 1:5

External Wall Construction (150mm Cavity) :

- 15mm Plasterboard on dabs. Finished as schedule.
- 100mm Blockwork
- 150mm Knauf Cavity Slab 34
- Facing Brickwork as finishes schedule with suitable wall ties.
- Wall ties max horizontal spacing 900mm & max vertical spacing 450mm. Around openings vertical spacing reduced to max. 225mm.

Max U-Value 0.18W/m²k

Report all discrepancies, errors and omissions. Verify all dimensions on site before commencing any work on site or preparing shop drawings.

All materials, components and workmanship are to comply with the relevant British Standards, Codes of Practice, and appropriate manufacturers recommendations that from time to time shall apply.

For all specialist work, see relevant drawings. This drawing and design are copyright of Clague LLP. Registration number OC335948.

62 Burgate - Canterbury - Kent - CT1 2BH

2 Kinsbourne Court - Luton Road - Harpenden - Hertfordshire - AL5 3BL

8 Disney Street - London - SE1 1JF

Do Not Scale. Scaling permitted for planning purposes only.

No.	Date	Rev. by	Description
C01	27.02.2026	LP	Construction Issue
.			

CLAGUE ARCHITECTS

www.clague.co.uk 01227 762 060 info@clague.co.uk

Client

Hill Residential

Project Title

Proposed Residential Development

Milton Place

Gravesend

Kent

Drawing Description

Apartment Superstructure Details

Window Reveal - Protruding Piers

Scale	Date	Created	Checked
1:5 @ A3	February 2026	LB	

Drawing Status

CONSTRUCTION

Drawing Number

MPG-CLA-ZZ-ZZ-D-A-10599

Revision

C01

