Hill Residential

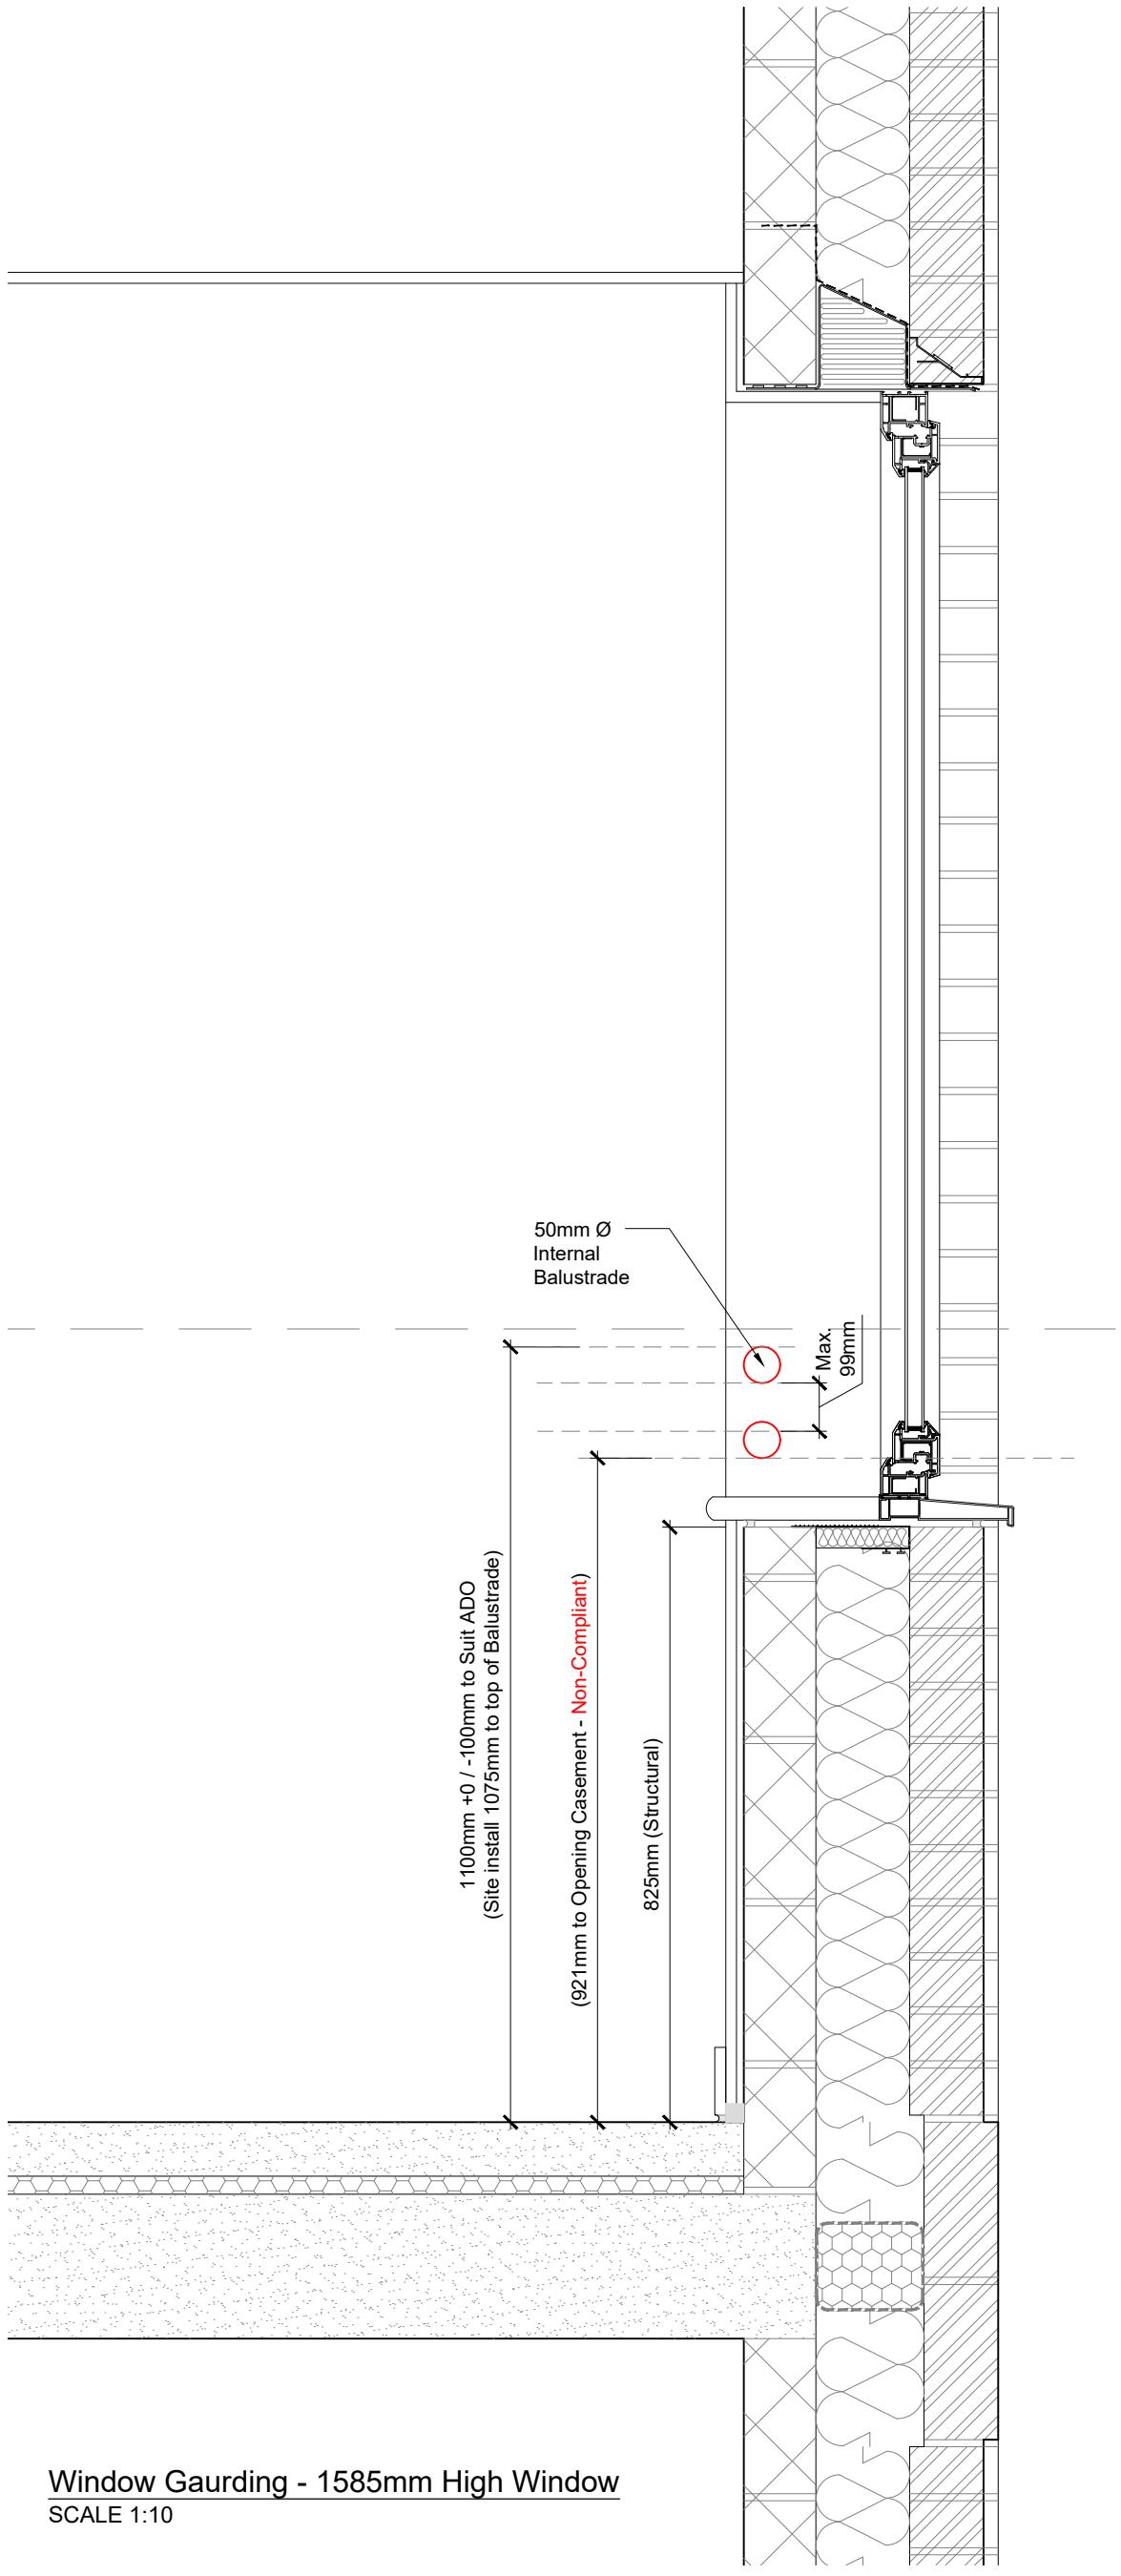

Window Gaurding - 1585mm High Window
SCALE 1:10

Do Not Scale.

Report all discrepancies, errors and omissions. Verify all dimensions on site before commencing any work on site or preparing shop drawings.

All materials, components and workmanship are to comply with the relevant British Standards, Codes of Practice, and appropriate manufacturers recommendations that from time to time shall apply.

For all specialist work, see relevant drawings. This drawing and design are copyright of Clague LLP. Registration number OC335948.

62 Burgate - Canterbury - Kent - CT1 2BH

2 Kingsbourne Court - Luton Road - Harpenden - Hertfordshire - AL5 3BL

8 Disney Street - London - SE1 1JF

No.	Date	Rev. by	Description
C01	15.06.2026	LP	Construction Issue

CLAGUE ARCHITECTS
www.clague.co.uk 01227 762 060 info@clague.co.uk

Client
Hill Residential

Project Title
Proposed Residential Development
Milton Place
Gravesend
Kent

Drawing Description
Apartment Superstructure Details
Window Gaurding
ADO Compliant

Scale
1:10 @ A3

Date
June 2026

Created
LP

Checked

Drawing Status
CONSTRUCTION

Drawing Number
MPG-CLA-ZZ-FN-D-A-10614

Revision
C01