



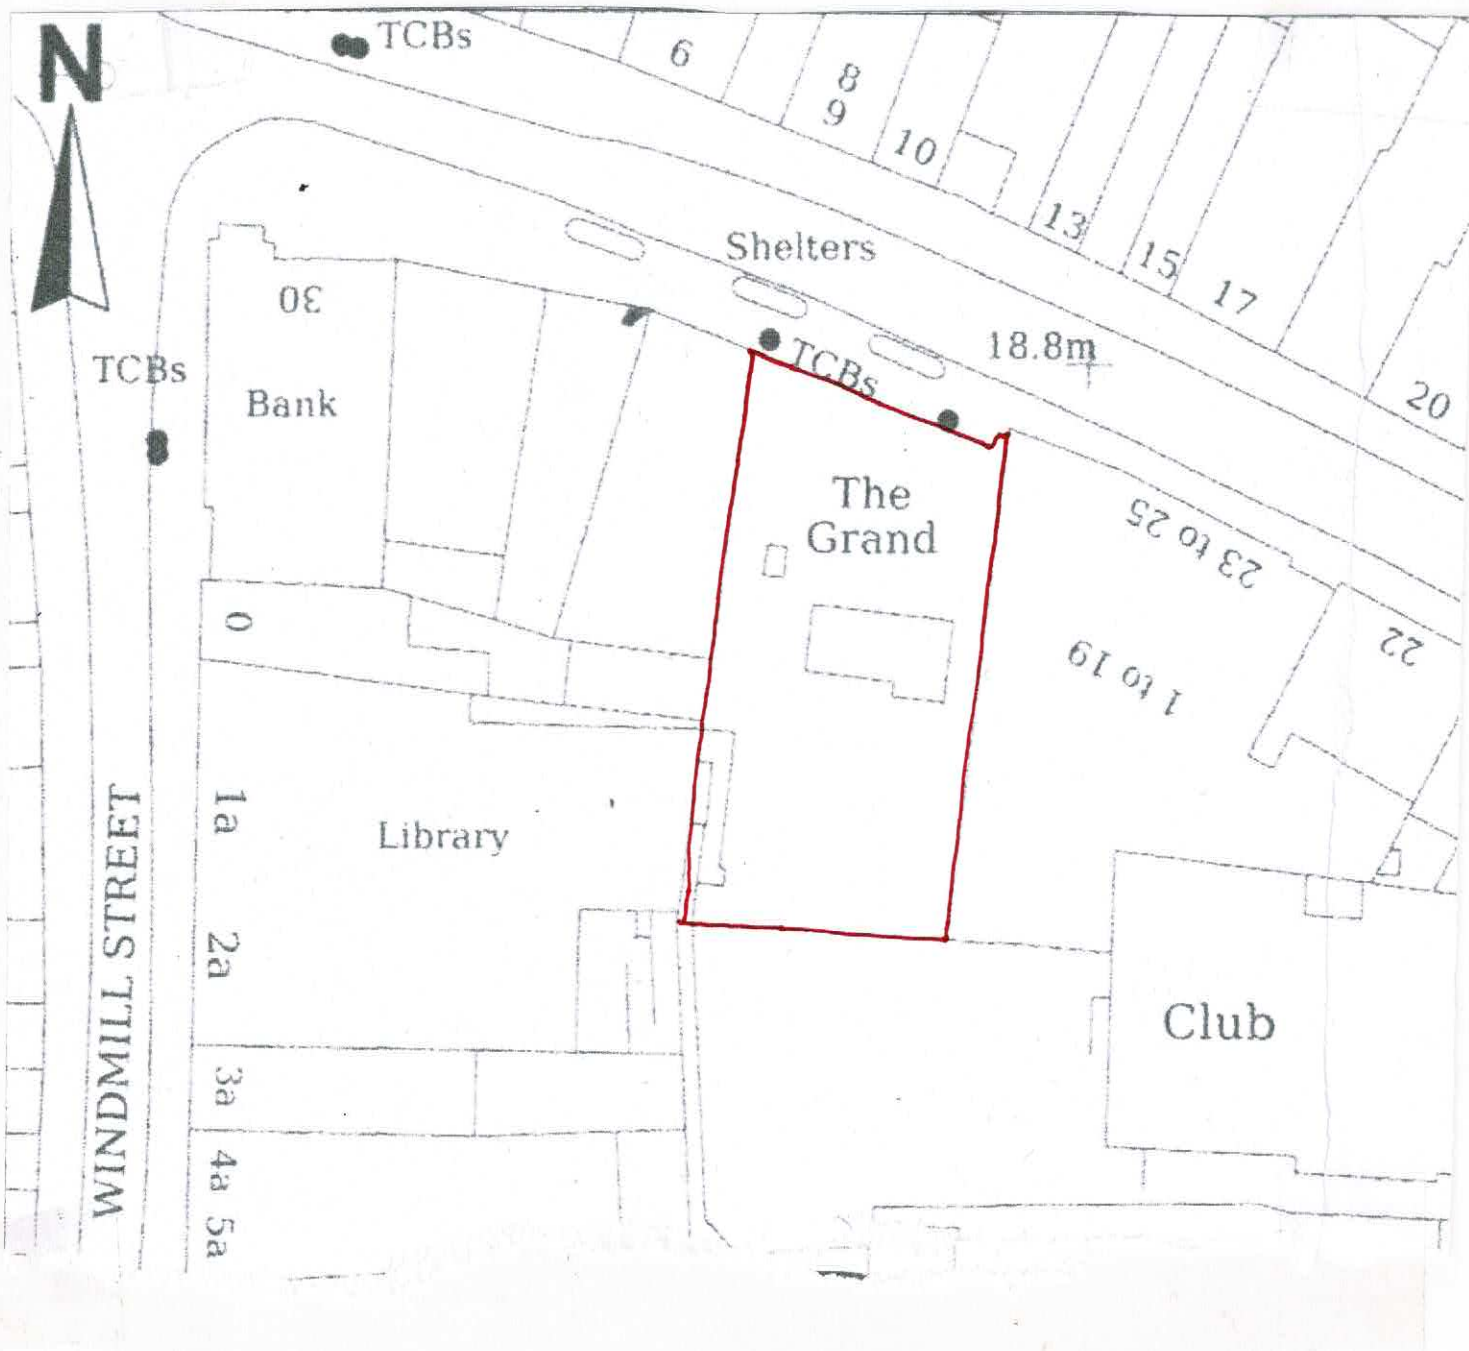

Scale bar

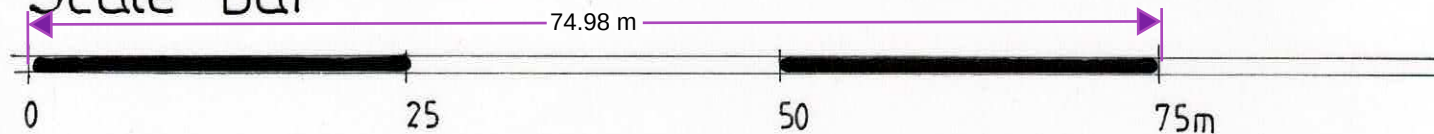

26 King Street

Block plan

Drwg: KSG/BP

Scale: 1:500 at A4