


20 m

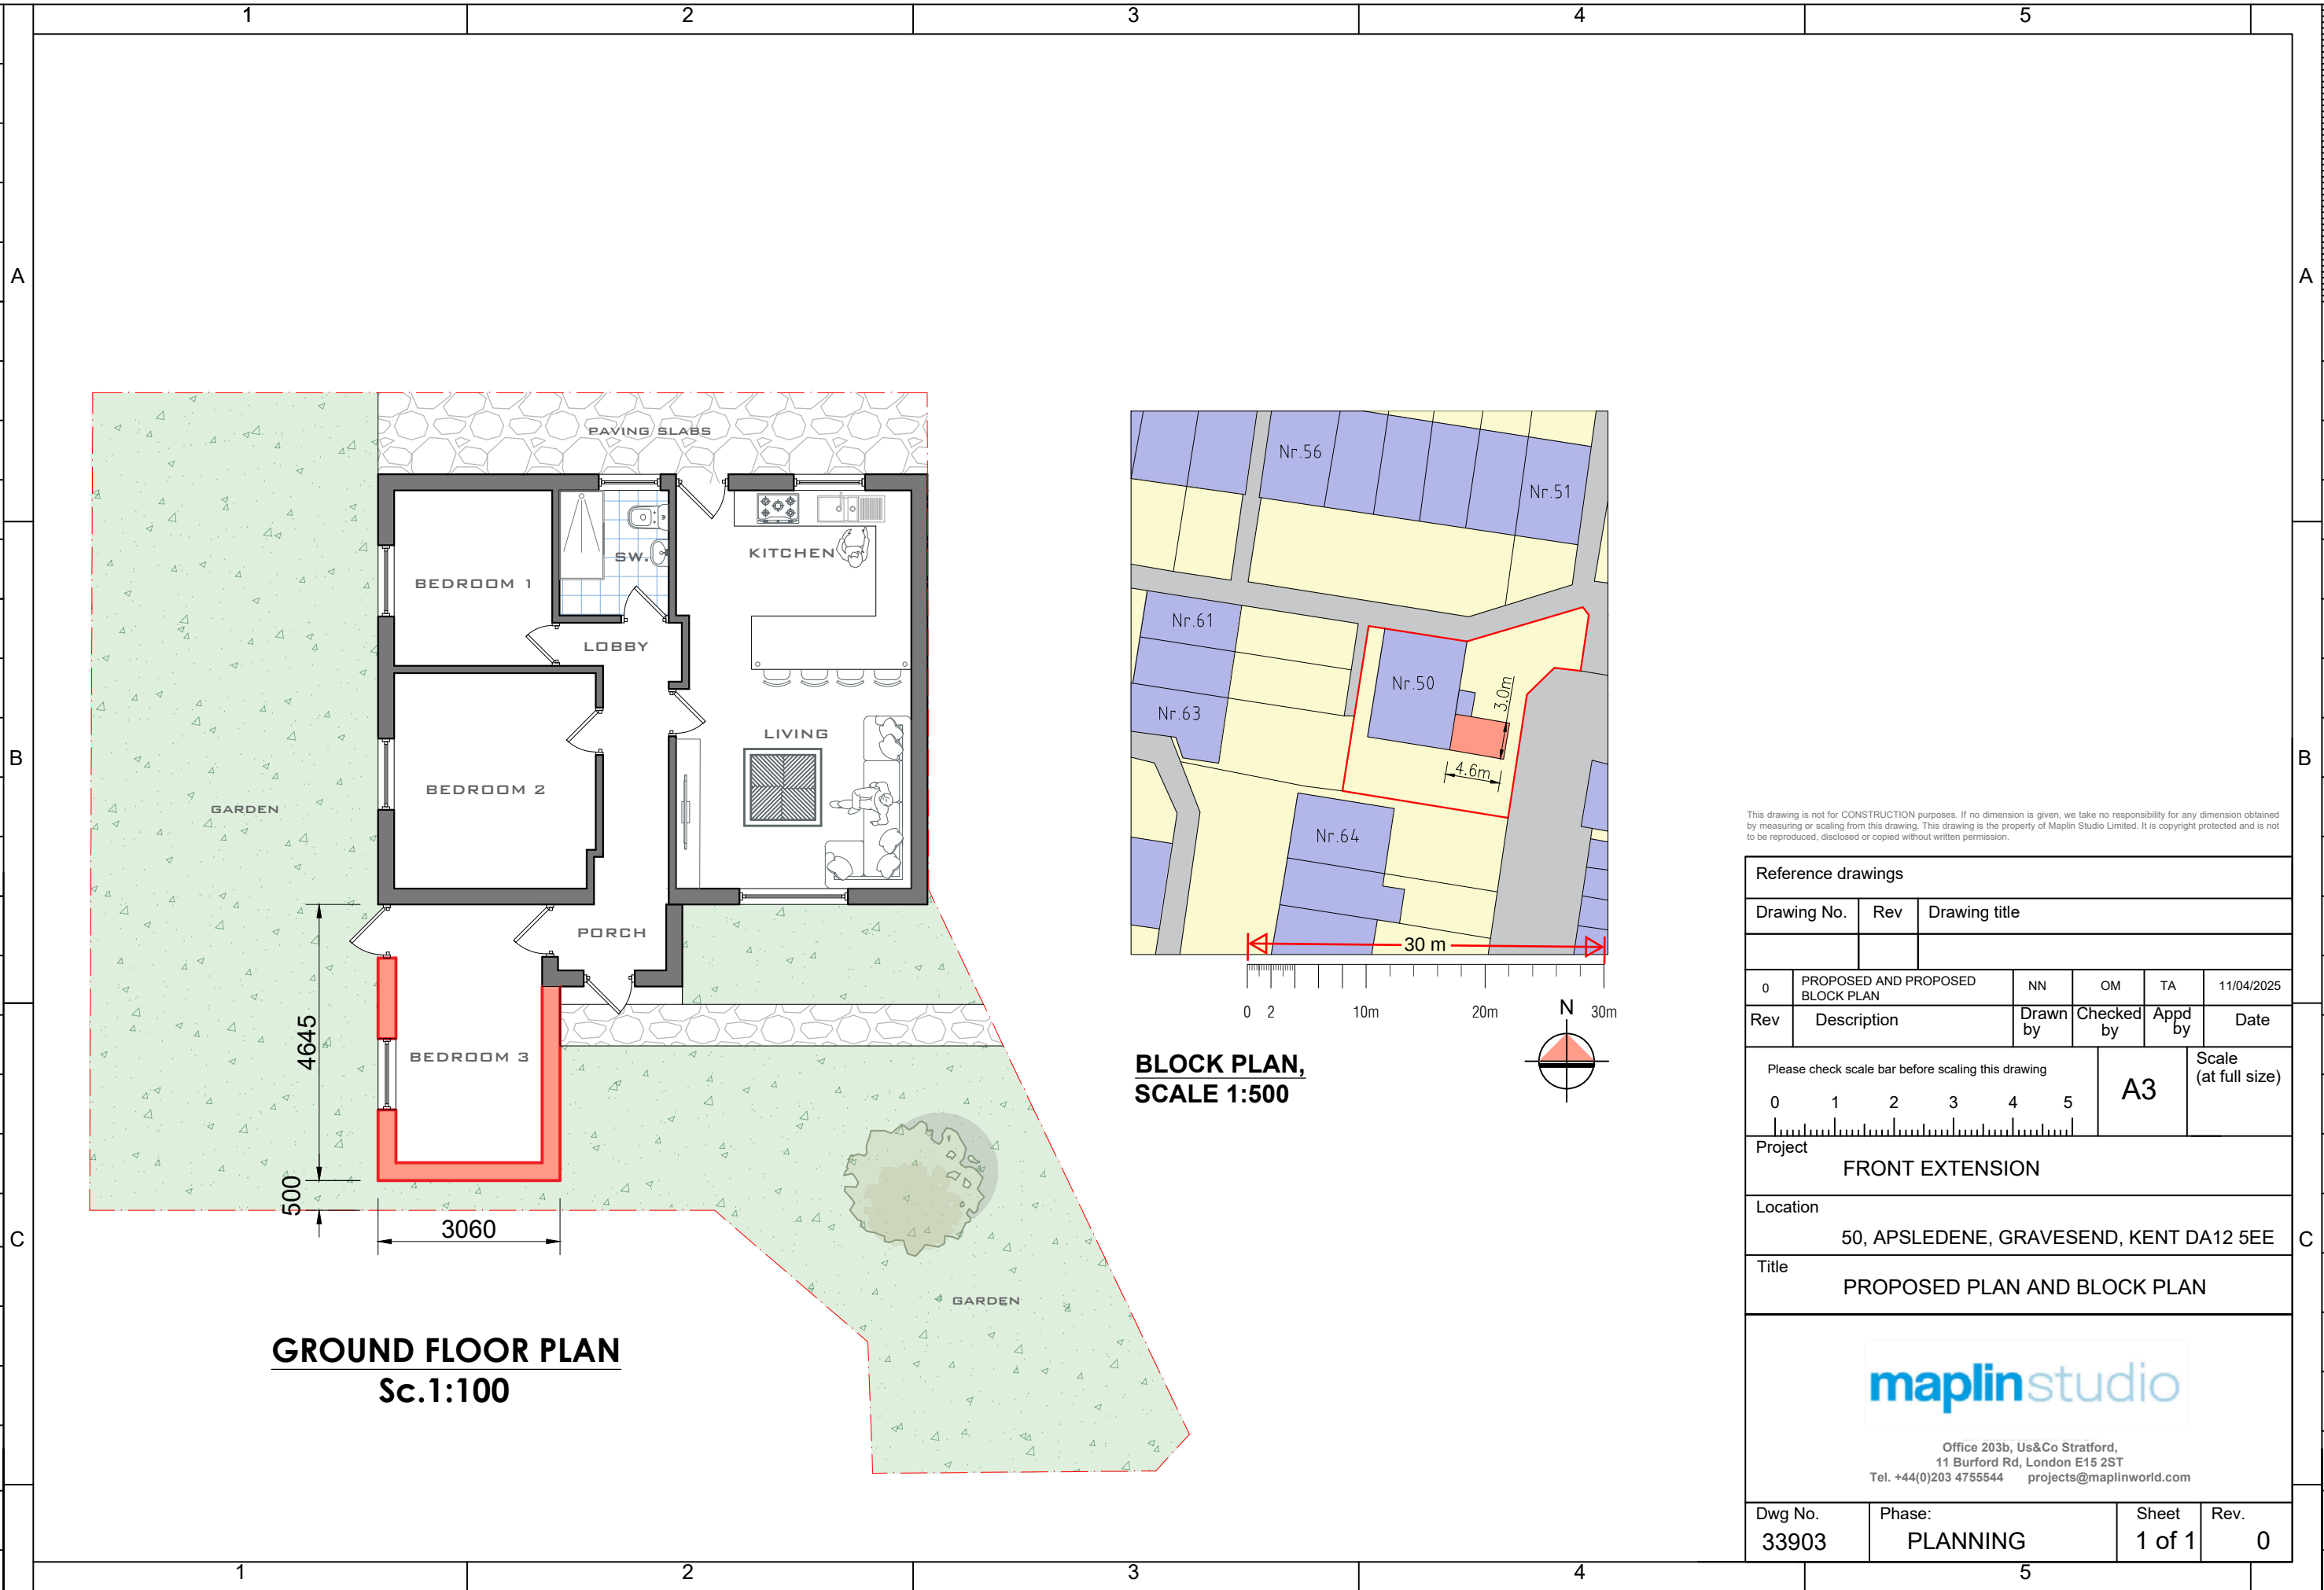

This drawing is not for CONSTRUCTION purposes. If no dimension is given, we take no responsibility for any dimension obtained by measuring or scaling from this drawing. This drawing is the property of Maplin Studio Limited. It is copyright protected and is not to be reproduced, disclosed or copied without written permission.

|   |                                  |          |               |            |         |                      |
|---|----------------------------------|----------|---------------|------------|---------|----------------------|
| Reference drawings   |                                  |          |               |            |         |                      |
| Drawing No.   |                                  | Rev      | Drawing title |            |         |                      |
|   |                                  |          |               |            |         |                      |
| 0   | PROPOSED AND PROPOSED BLOCK PLAN |          | NN            | OM         | TA      | 11/04/2025           |
| Rev   | Description                      |          | Drawn by      | Checked by | Appd by | Date                 |
| Please check scale bar before scaling this drawing   |                                  |          |               | A3         |         | Scale (at full size) |
| 0 1 2 3 4 5   |                                  |          |               |            |         |                      |
| Project   |                                  |          |               |            |         |                      |
| FRONT EXTENSION   |                                  |          |               |            |         |                      |
| Location   |                                  |          |               |            |         |                      |
| 50, APSLEDENE, GRAVESEND, KENT DA12 5EE   |                                  |          |               |            |         |                      |
| Title   |                                  |          |               |            |         |                      |
| PROPOSED PLAN AND BLOCK PLAN   |                                  |          |               |            |         |                      |
| <div></div> <div>Office 203b, Us&amp;Co Stratford,<br/>11 Burford Rd, London E15 2ST<br/>Tel. +44(0)203 4755544 projects@maplinworld.com</div> |                                  |          |               |            |         |                      |
| Dwg No.   |                                  | Phase:   |               | Sheet      |         | Rev.                 |
| 33903   |                                  | PLANNING |               | 1 of 1     |         | 0                    |