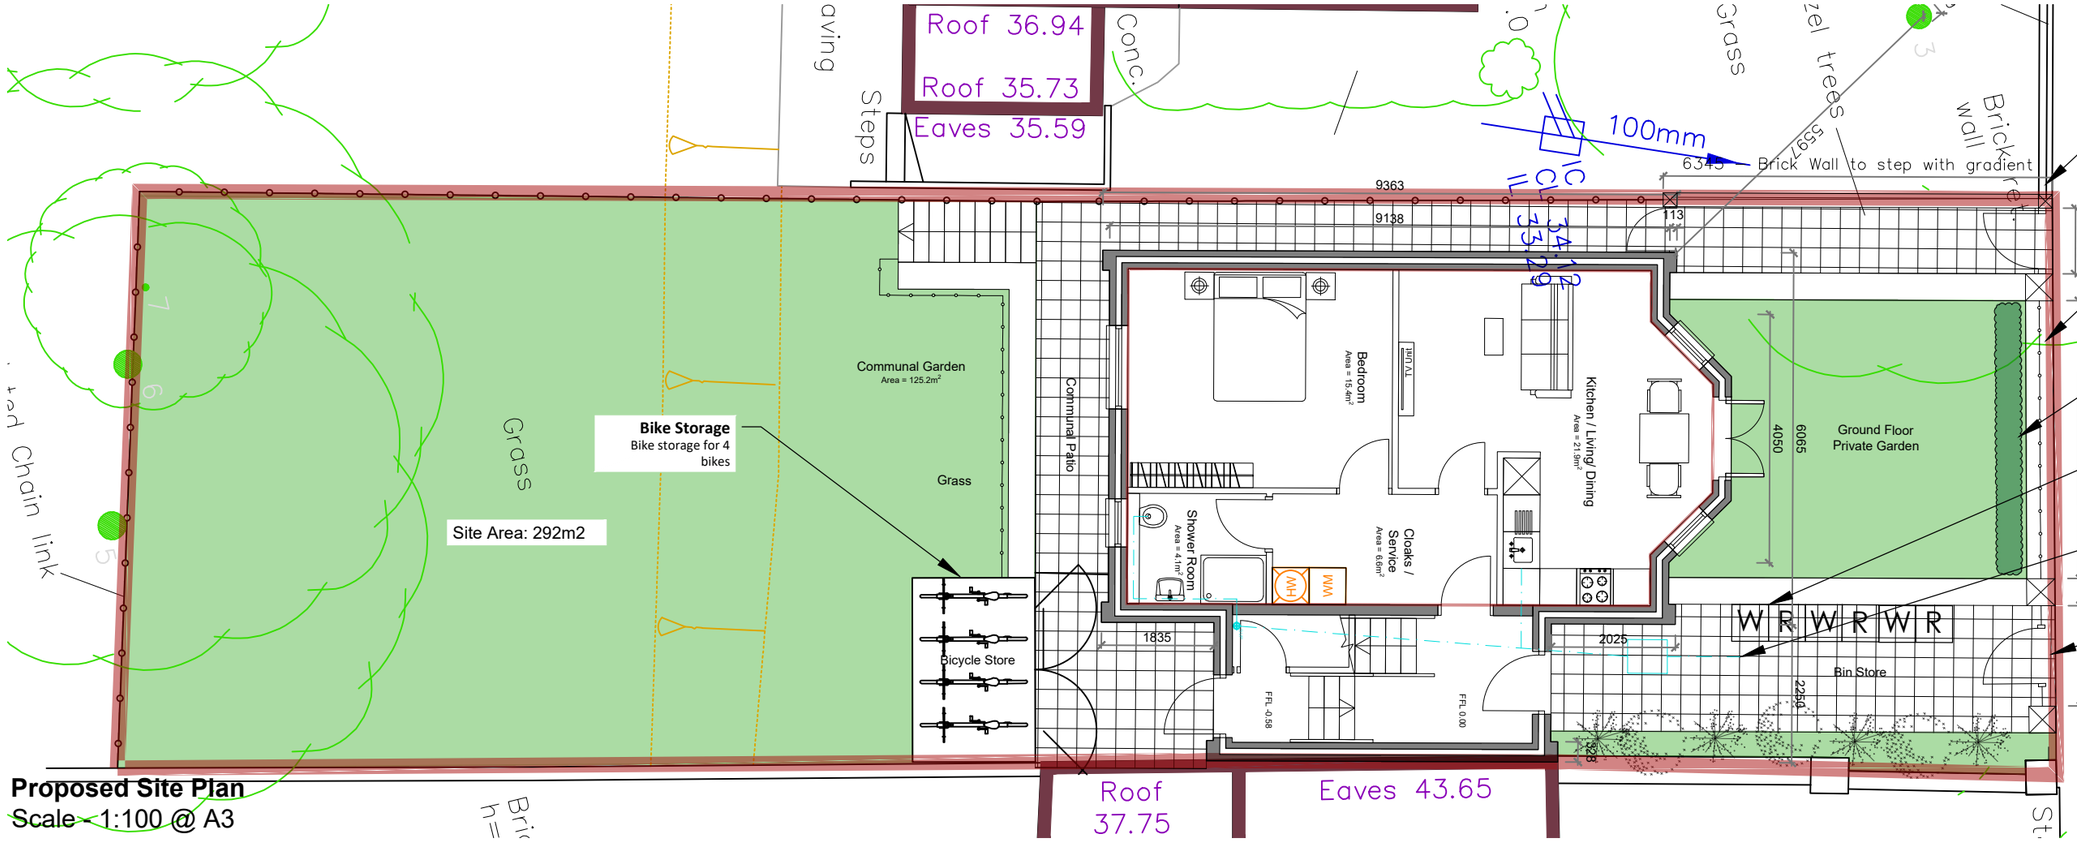

Proposed Site Plan
Scale - 1:100 @ A3

Boundary Wall
2m high brick boundary wall followed by post and panel fence

Decorative Dwarf wall and Metal Railings
Dwarf Wall to create level raised garden. Dwarf wall to receive 0.9m high metal post and railing fence

Private Garden Hedge
Hedge planted to northern boundary.

Waste Storage
Individual general and recycling wheelie bins

Site Drainage
Location of Site manhole and drainage down to street level to connect with public sewer

Gate
Entrance gate between piers.

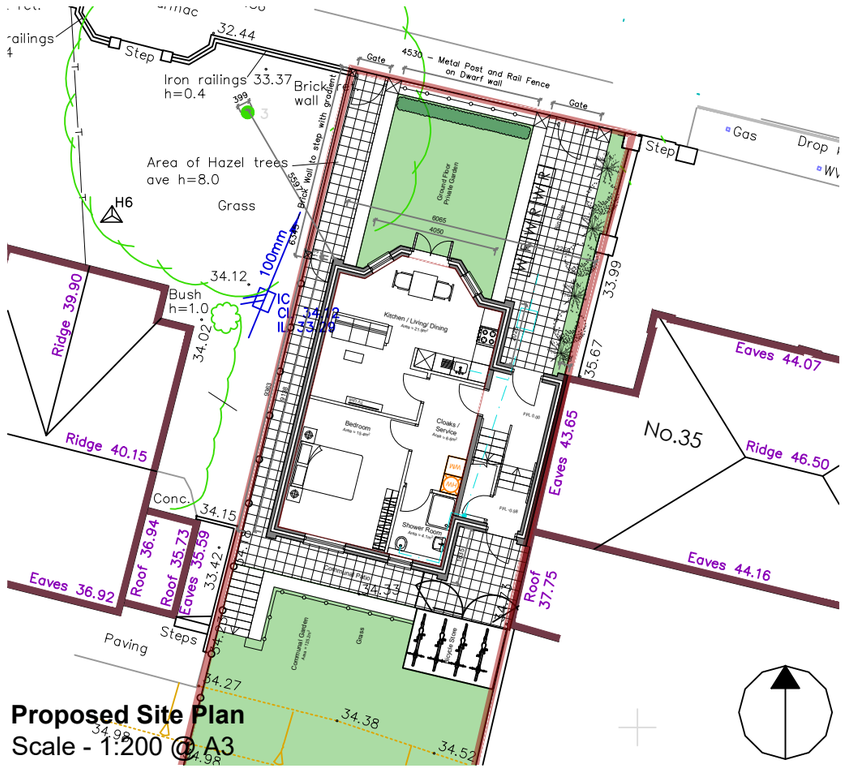

Proposed Site Plan
Scale - 1:200 @ A3

Proposed Private Patio

Proposed - Tree planting

Proposed - Planting

Proposed Hedge

Short (1.6m) Proposed Metal Post and Rail Fence on Dwarf wall

Tall (2m)Proposed Panel Fence

W R Recycling / Waste Storage

Notes:

Do not scale from these drawings. Figured dimensions only are to be used. All critical dimensions are to be checked on site before work proceeds. If in doubt ask.

All drawings are to be read in conjunction with all other relevant consultants and / or specialists drawings or documents.

Inconsistencies, errors and omissions found within documents (and also in relation to other consultants/specialists documents) are to be notified immediately.

20.01 m
2m 4m 10m 20m
Scale – 1:200

1m 2m 5m 10m
Scale: 1:100

REV:	DESCRIPTION:	BY:	DATE:
STATUS:	Planning		

CLIENT:

ARCHITECT: Target Carbon Management
William Rhys Jones // Architect

SITE: Clarence Place
Gravesend

TITLE: Proposed Site Location Plan

SCALE:	DATE:	DRAWN:	CHECKED:
1/100 @A3	18.02.26	JK	//
PROJECT NO: 2525	DRAWING NO: P_200		REVISION: G

C:\Users\willi_pqqp0tm\OneDrive - RSK Consultants\RSK ARCHITECTURAL WORK\temp\2525_Clarence Place Gravesend\2525_Clare