




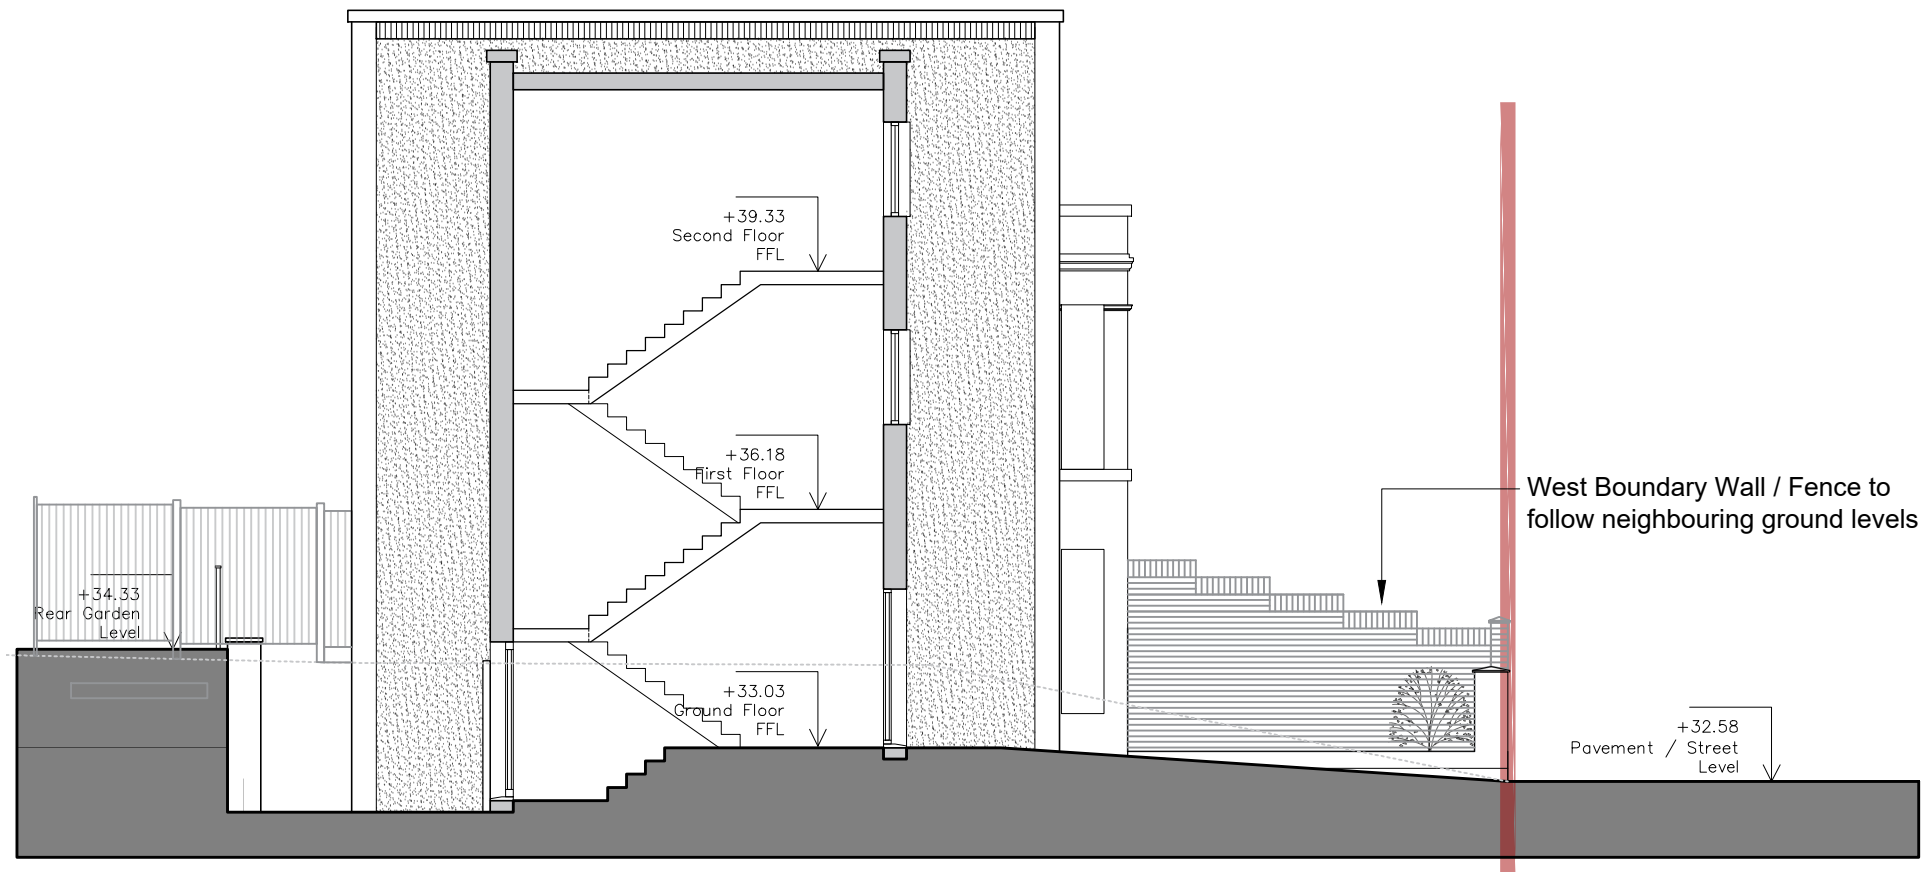

Proposed Typical Section - Stairwell
Scale - 1:100 @ A3

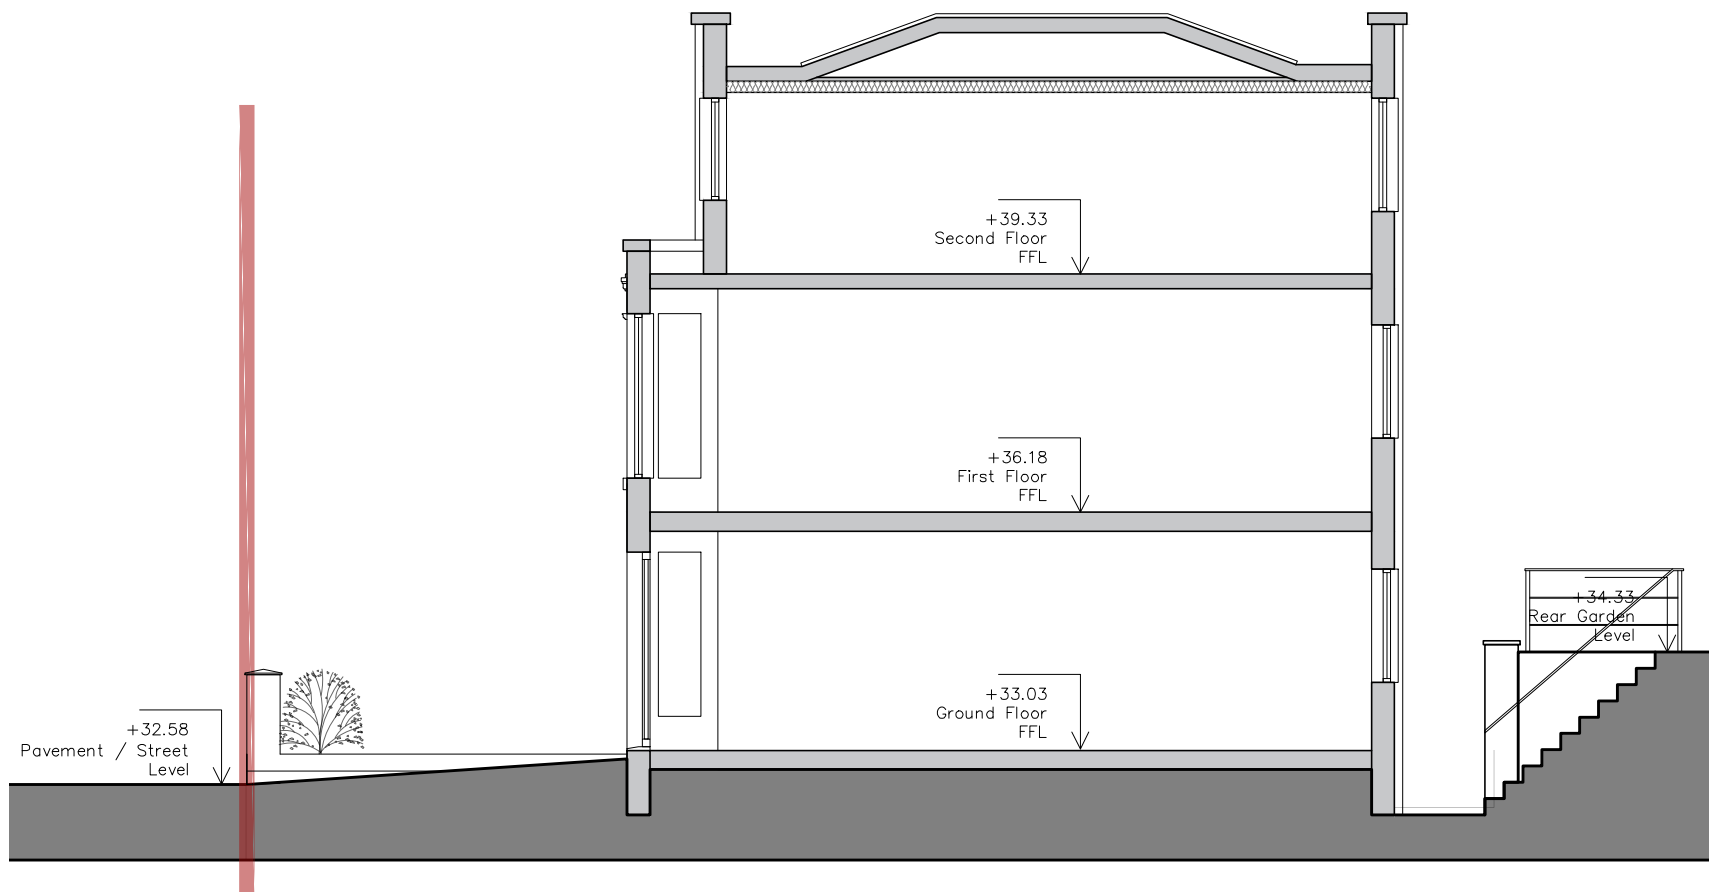

Proposed Typical Section - Flats
Scale - 1:100 @ A3

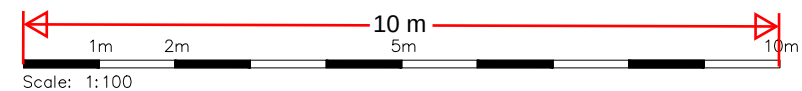

Notes:

Do not scale from these drawings. Figured dimensions only are to be used. All critical dimensions are to be checked on site before work proceeds. If in doubt ask.

All drawings are to be read in conjunction with all other relevant consultants and / or specialists drawings or documents.

Inconsistencies, errors and omissions found within documents (and also in relation to other consultants/specialists documents) are to be notified immediately.

REV:	DESCRIPTION:	BY:	DATE:
STATUS: Planning			
CLIENT:			
ARCHITECT: Target Carbon Management William Rhys Jones // Architect			
SITE: Clarence Place Gravesend			
TITLE: Proposed Typical Sections			
SCALE: 1/100 @A3	DATE: 18.02.26	DRAWN: JK	CHECKED: //
PROJECT NO: 2525	DRAWING NO: P_202	REVISION: C	