


NOTES

DRAWING SHOWING EXISTING AND PROPOSED GARAGE ALTERATIONS AND BUILDING AN ANNEX AT THE REAR OF THE GARAGE.




EXISTING RIGHT SIDE ELEVATION
GARAGE

RIGHT SIDE ELEVATION
SHED

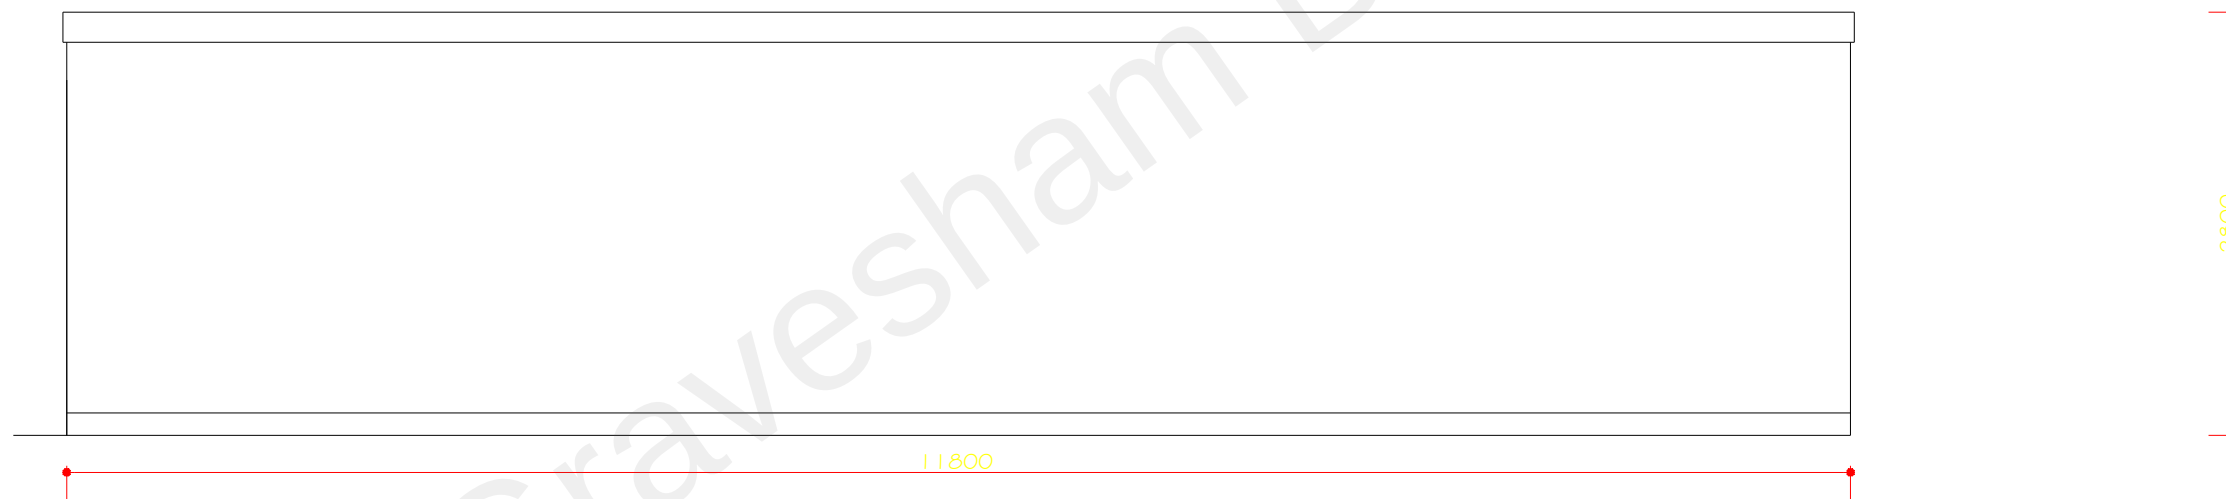

PROPOSED RIGHT SIDE ELEVATION

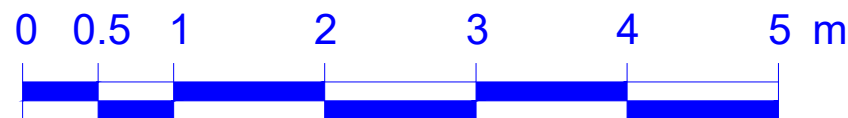

SCALE

S HANSPAL BSC MRICS

PROPOSED REAR AND FRONT EXTENSION
FOR MR AWATAR SINGH

44 CAMBRIA CRESCENT
GRAVESEND
KENT
DA12 4NH

DWG No.
CCAN.04

SCALE
1:50@A3

DATE
MAR 2022