



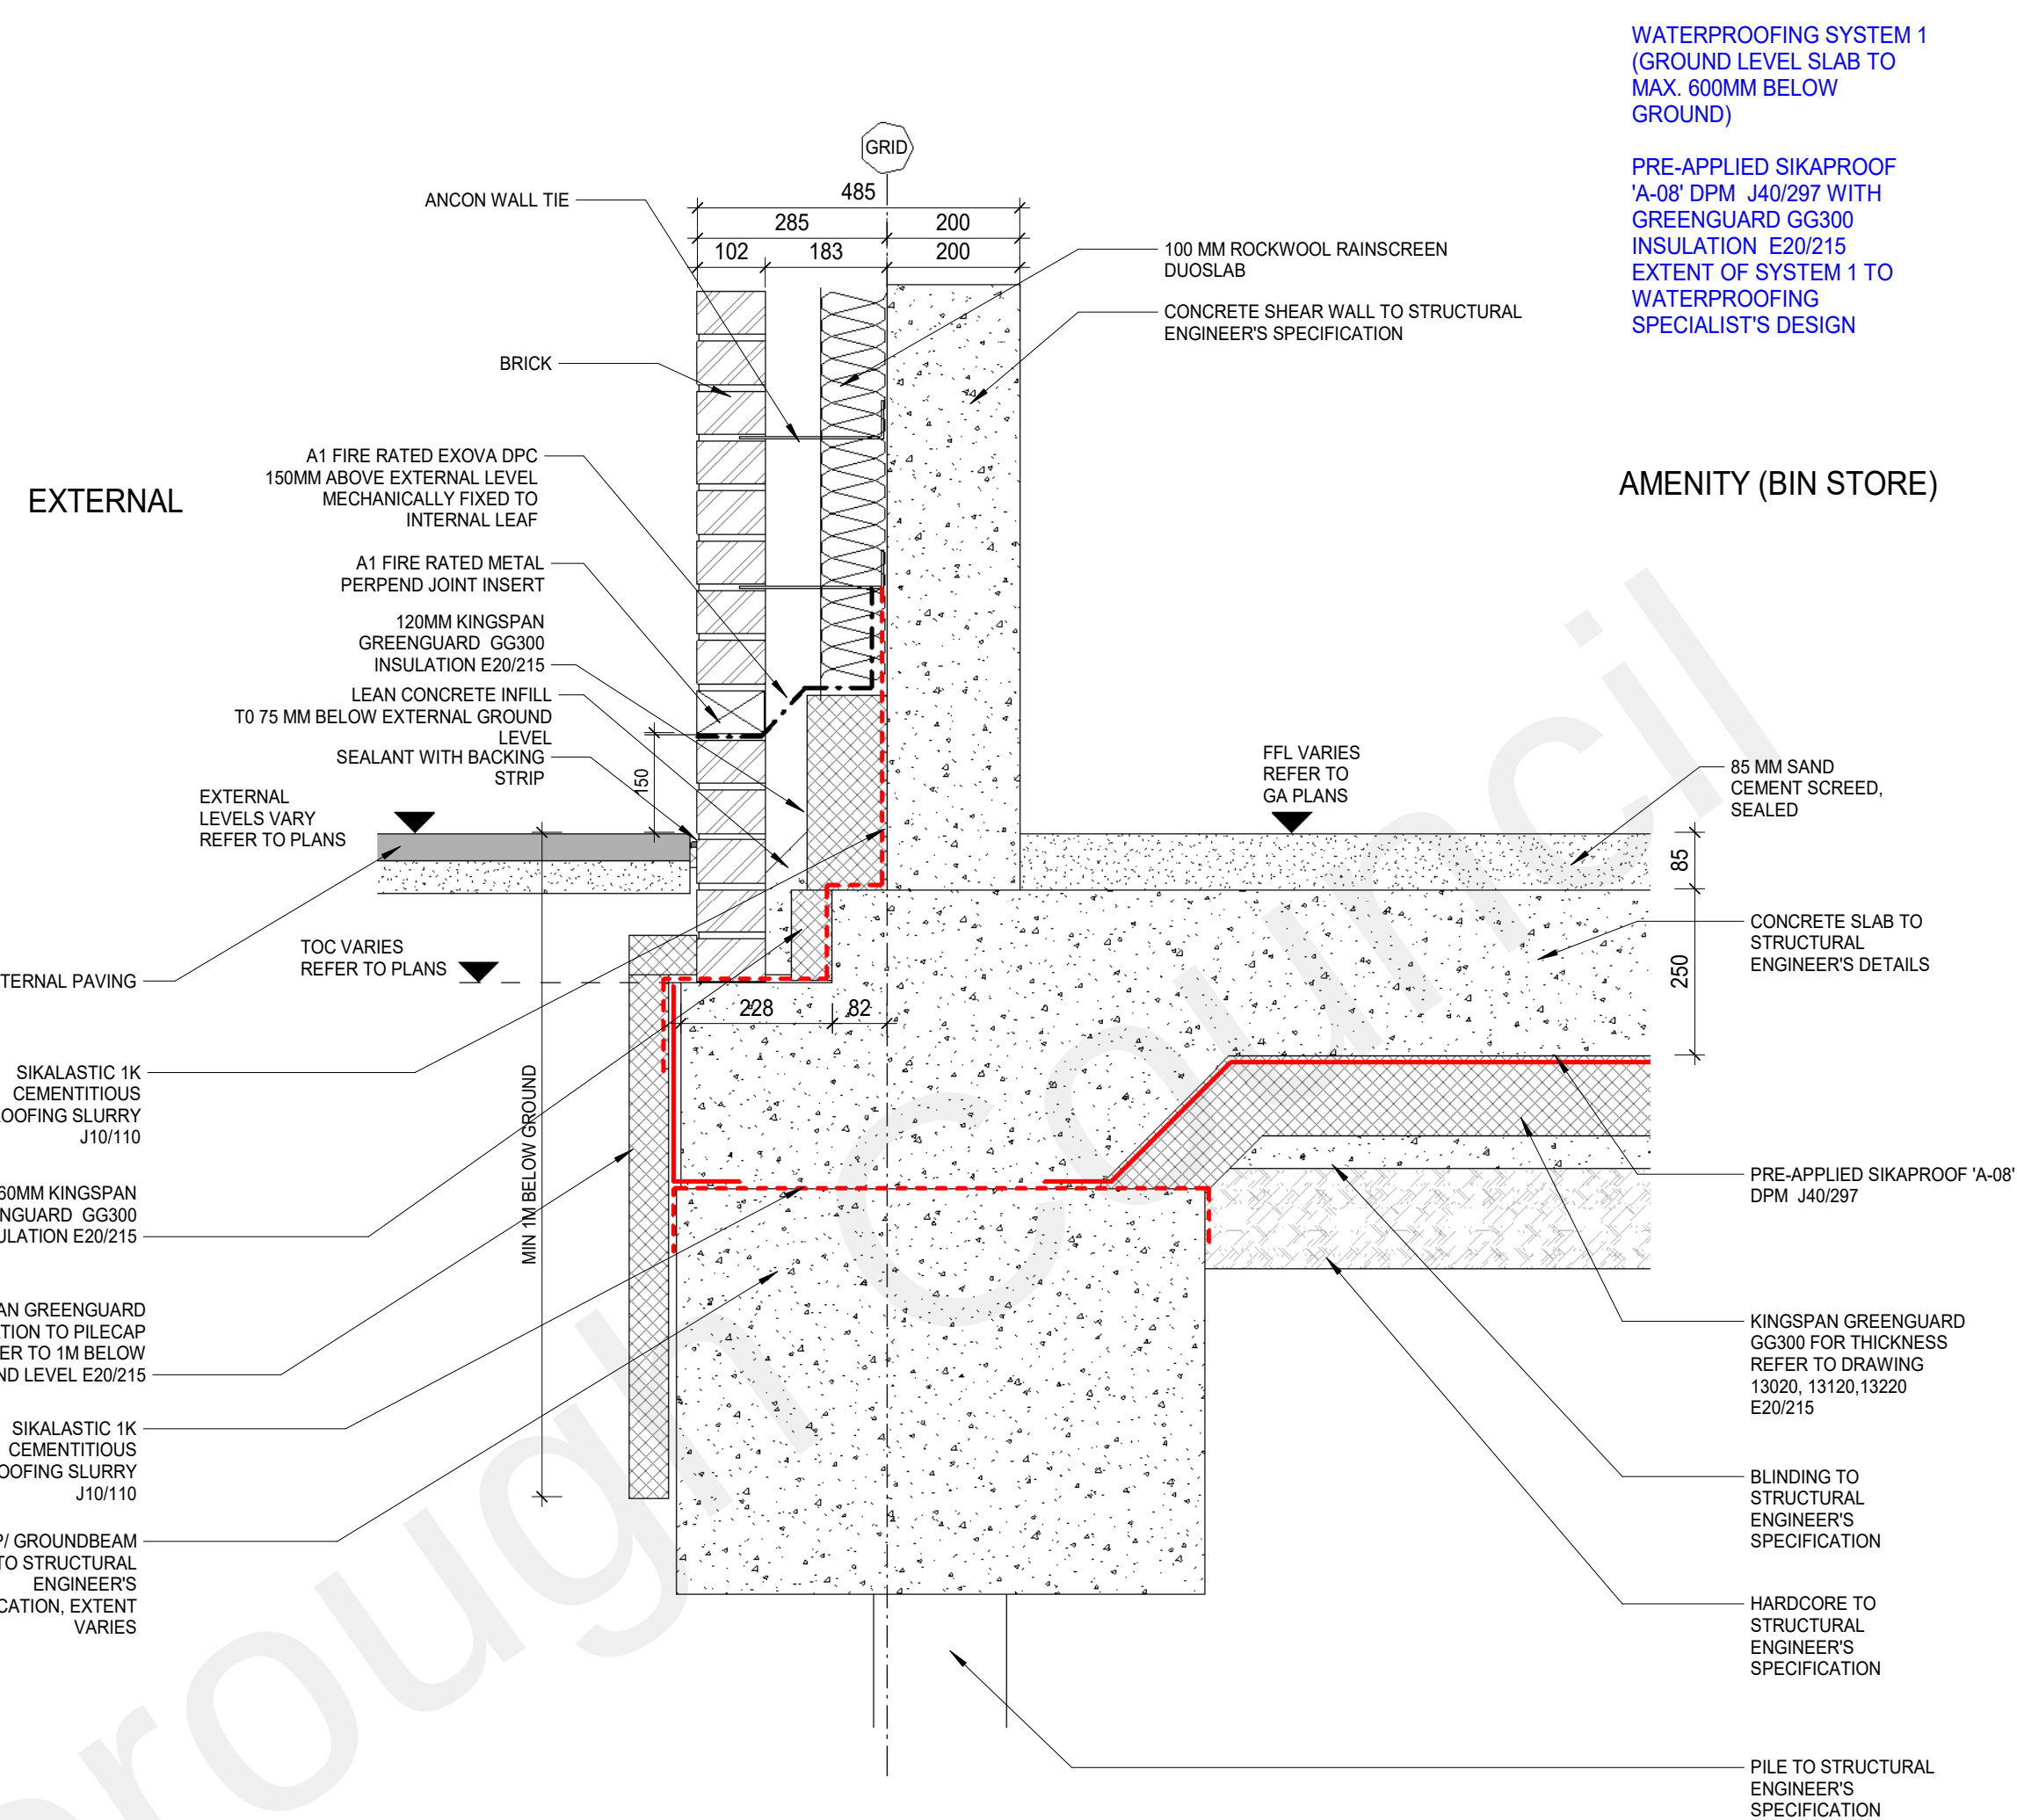

2 BRICK TOE WITH SHEAR WALL AND LOCALLY REDUCED INSULATION

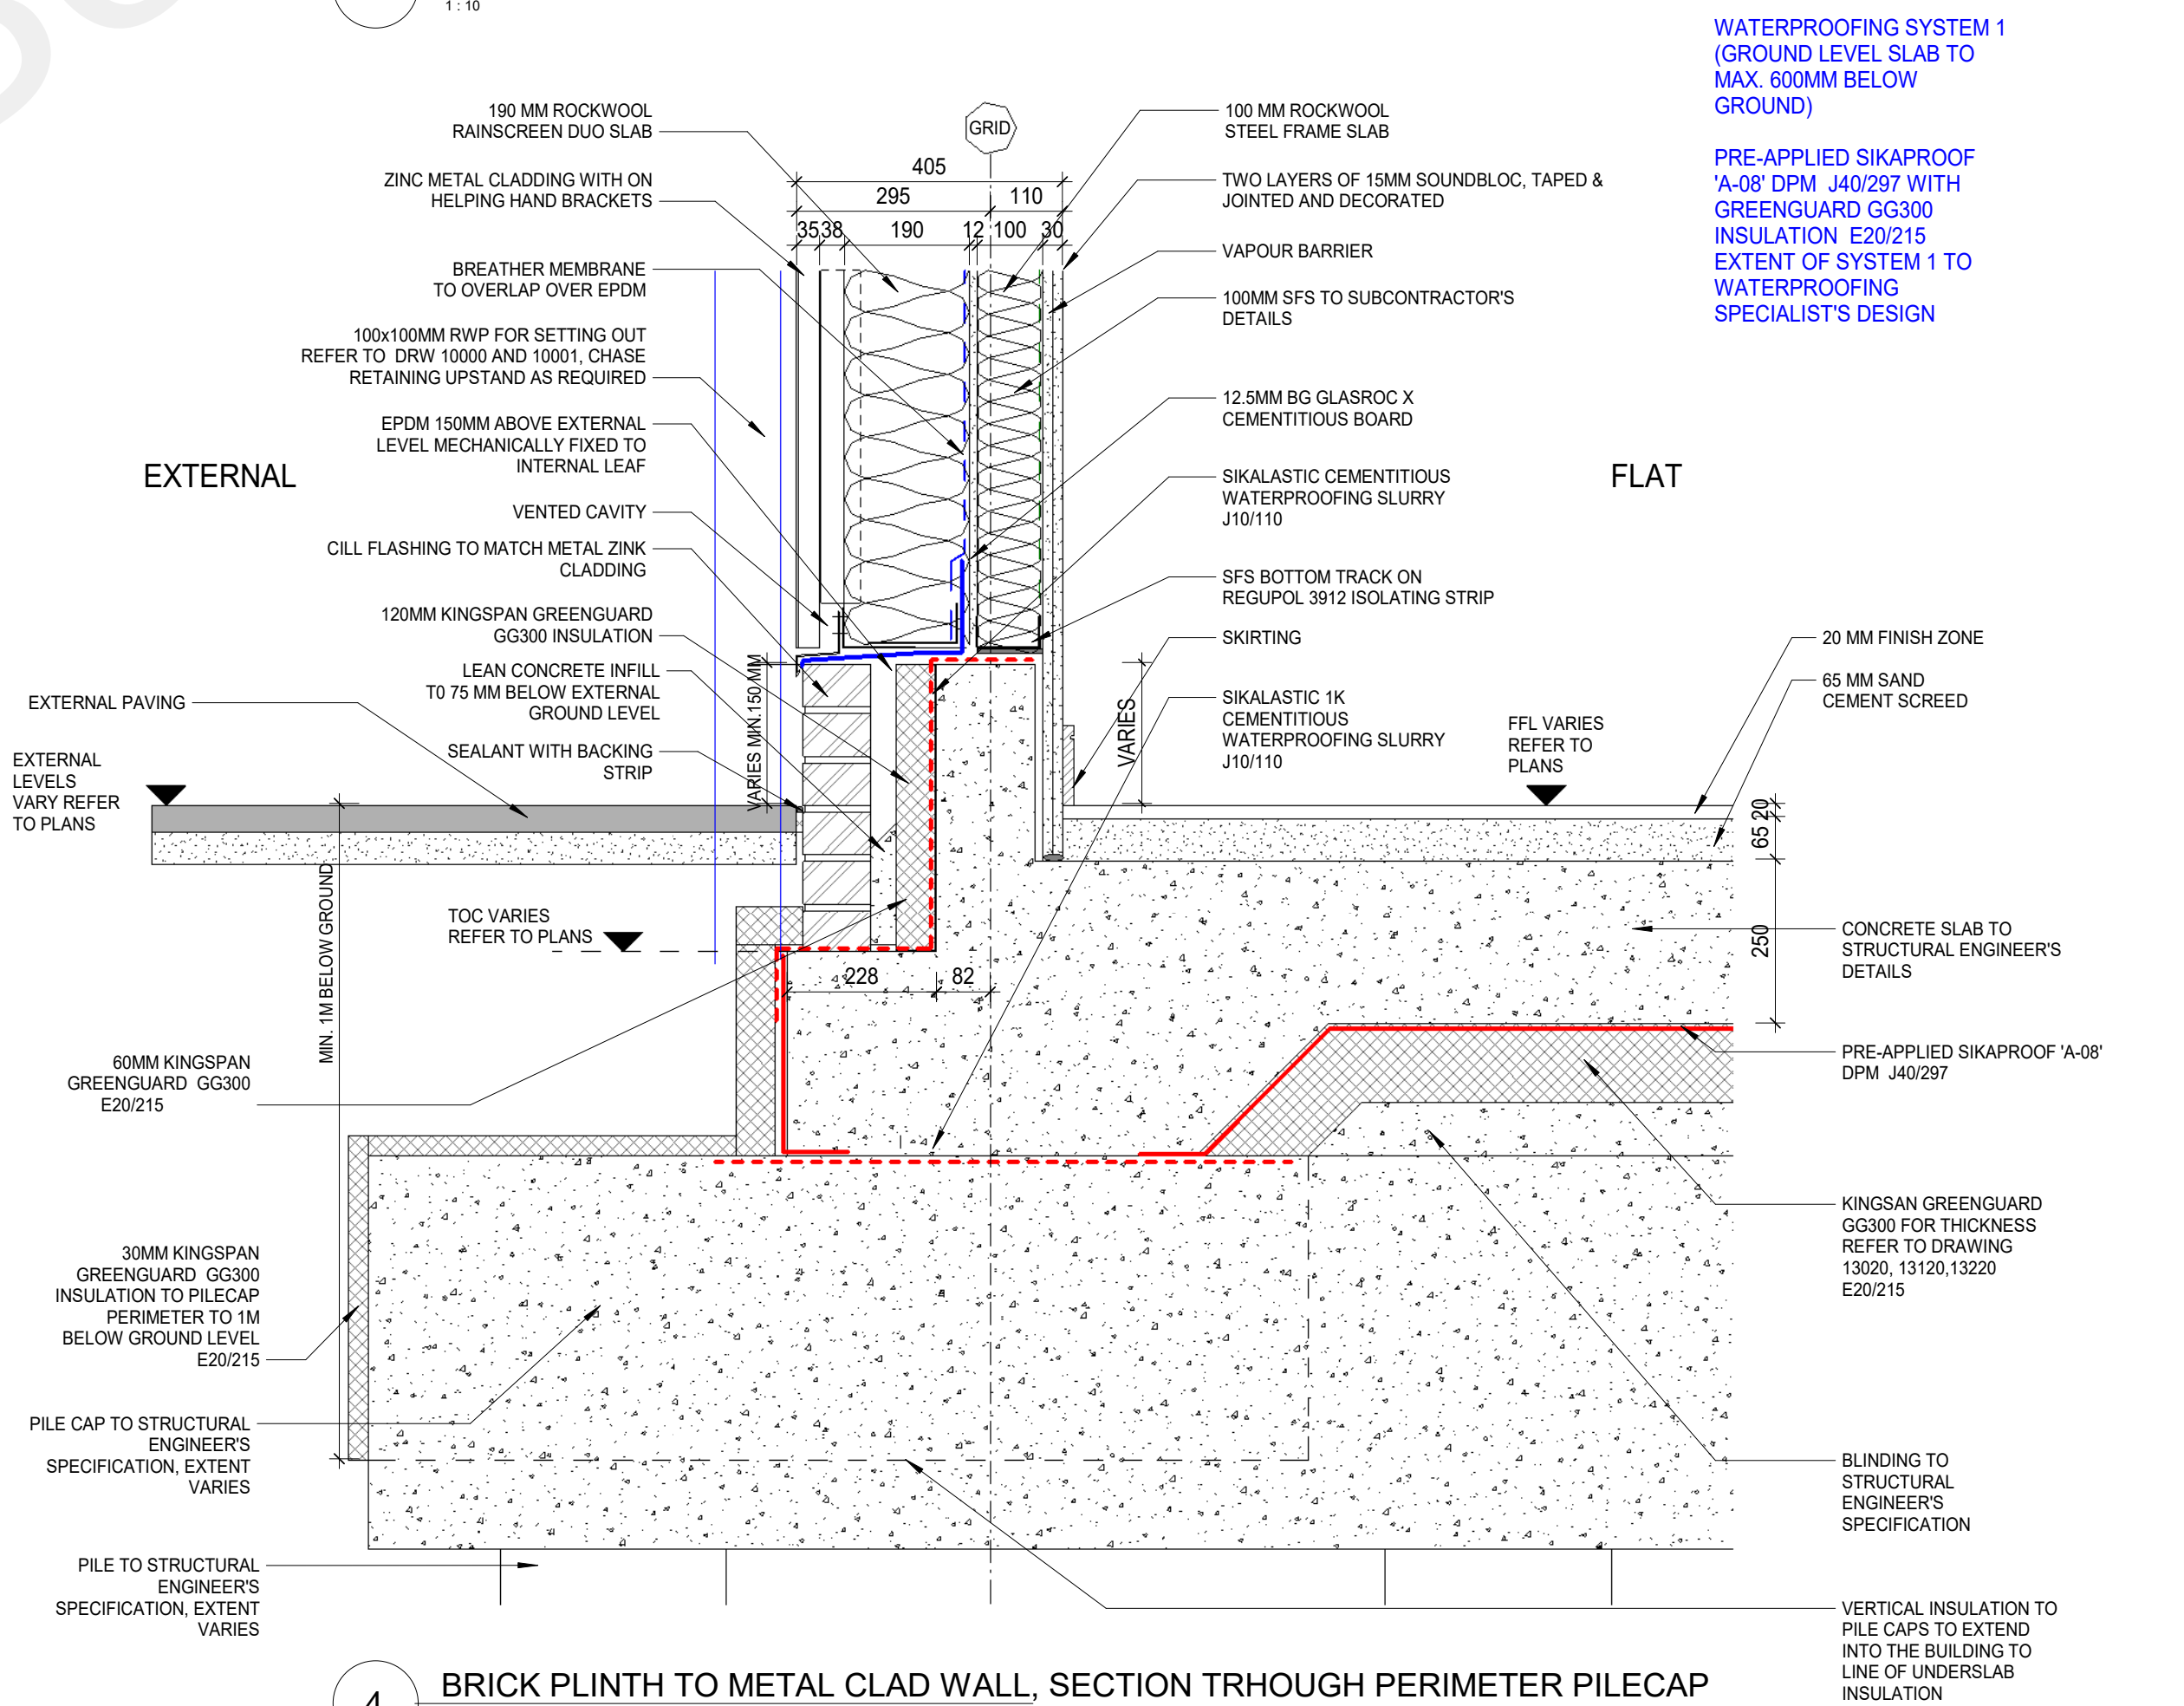

3 BRICK TOE AT POCKET DOOR

4 BRICK PLINTH TO METAL CLAD WALL, SECTION THROUGH PERIMETER PILECAP

6 assumed that all works will be carried out by a competent contractor
working, where appropriate, to an approved method statement.
In addition to the hazards/risks normally associated with the types of work
outlined on this drawing, note the following:

mensions, area and levels where given are only approximate and subject to site survey. All dimensions are to be checked on site. Any discrepancies or variations are to be reported to the architect before work commences. Measured dimensions only are to be taken from this drawing.

This drawing is to be read in conjunction with all relevant consultants and / specialists drawings / documents and any discrepancies or variations are to be reported to the architect before the affected work commences.

Electronic media does not constitute contract documentation and updates to this data will occur. These files are current as of the date of issue. Your use of the content of these files is at your own risk. Reference should always be made to the hard copy which is superior to the digital format. The document produced by yourselves which contains part or all of this data remains your responsibility and attributed to yourselves. Whilst Leslie Jones make every effort to ensure that it is scanned for viruses, cannot guarantee that it does not contain any.

revision:	code	description:
-----------	------	--------------