




EXISTING 2

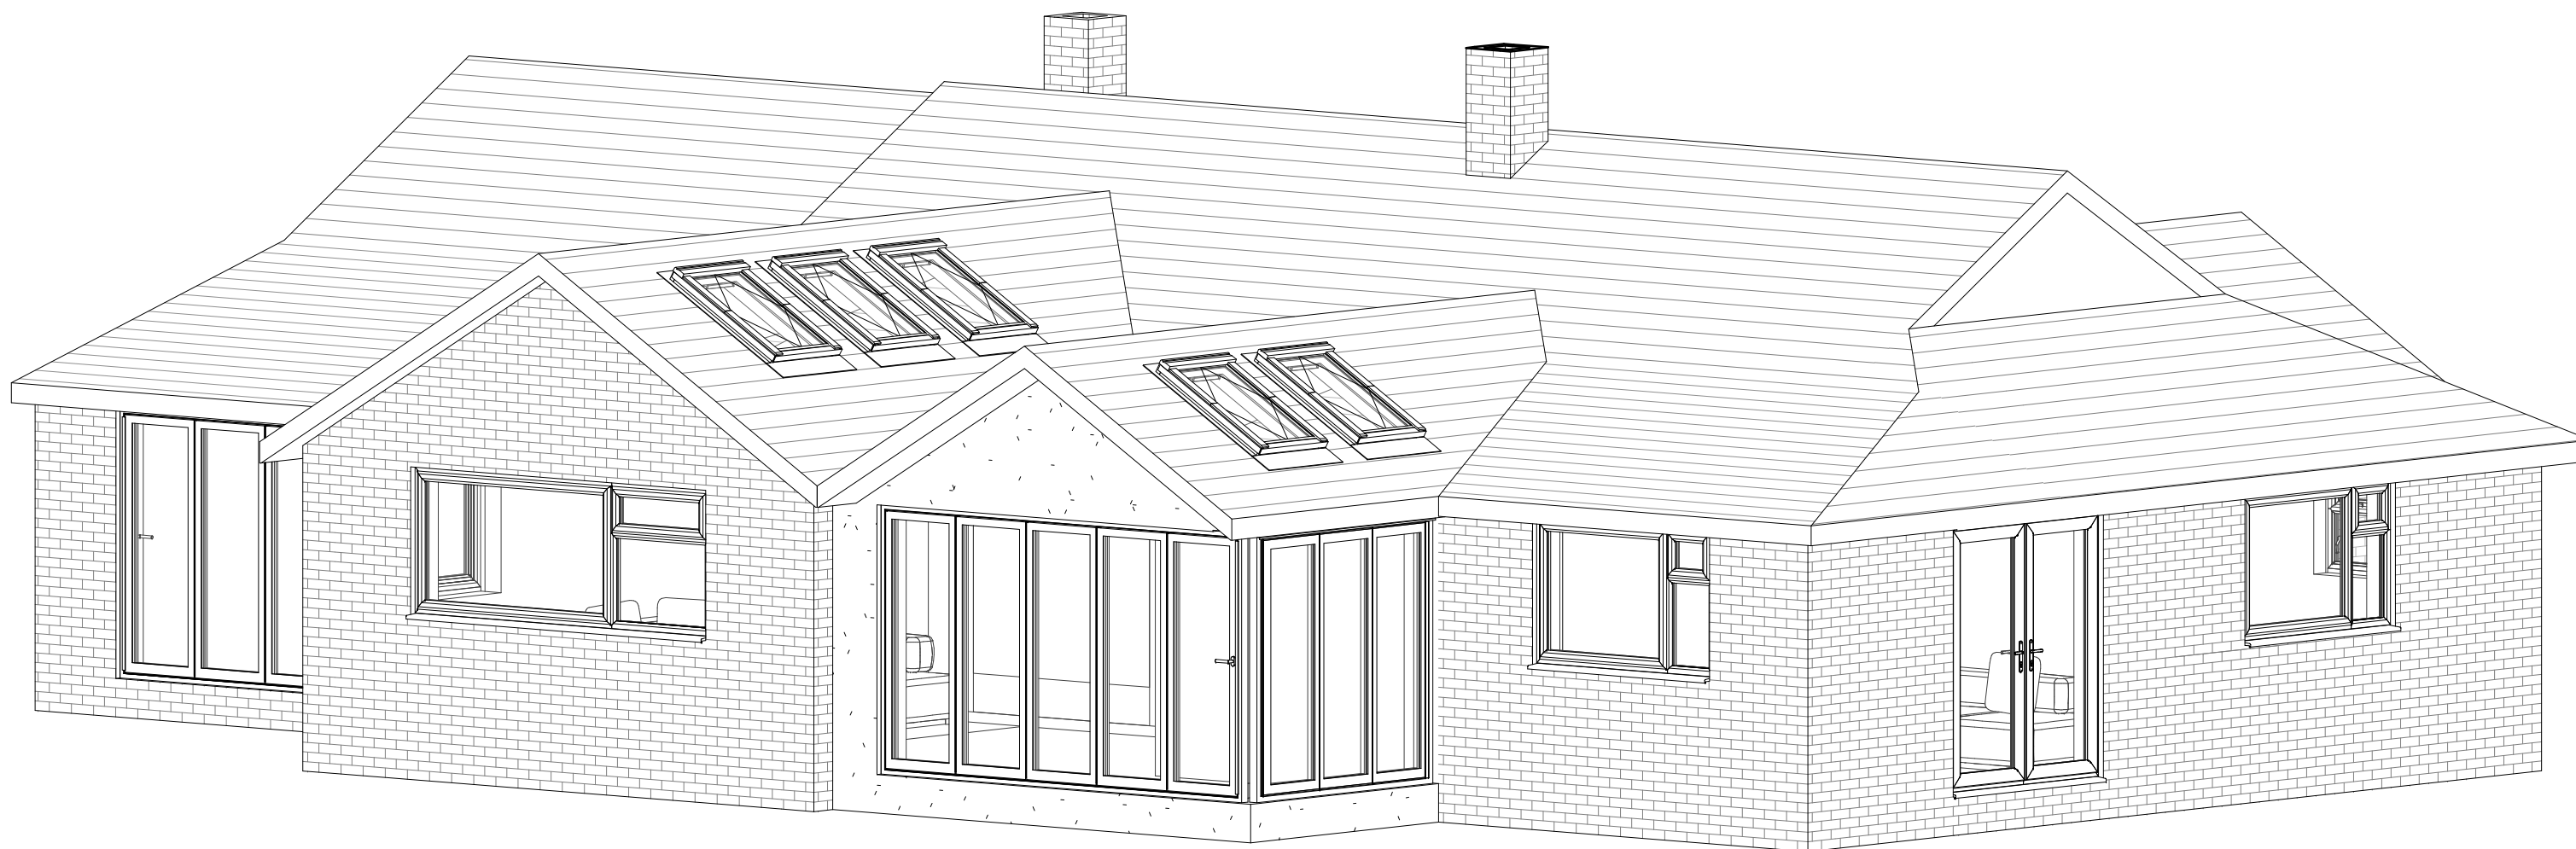

PROPOSED 1

NOTES

- DO NOT SCALE DRAWINGS. DIMENSIONS GOVERN.
- ALL DIMENSIONS ARE IN MILLIMETERS UNLESS NOTED OTHERWISE.
- ALL DIMENSIONS SHALL BE VERIFIED ON SITE BEFORE PROCEEDING.
- THE AUTHOR SHALL BE NOTIFIED IN WRITING OF ANY DISCREPANCIES.
- THIS DRAWING IS PROTECTED BY COPYRIGHT.

PROJECT

EXTENSION &
REMODEL

CLIENT

DAN DILLON

REVISIONS

No.	Description	Date
02		
01		
00	FOR PLANNING APPROVAL	05 AUG 2024


DRAWING TITLE

3D ISOMETRIC

PROJECT NO
2404

SCALE @ A2

GRAPHIC
SCALE

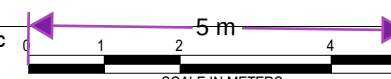

DATE
05 AUG 2024

DRAWING NO

PA004

DRAWN BY
JDP

REVISION
NO 00