




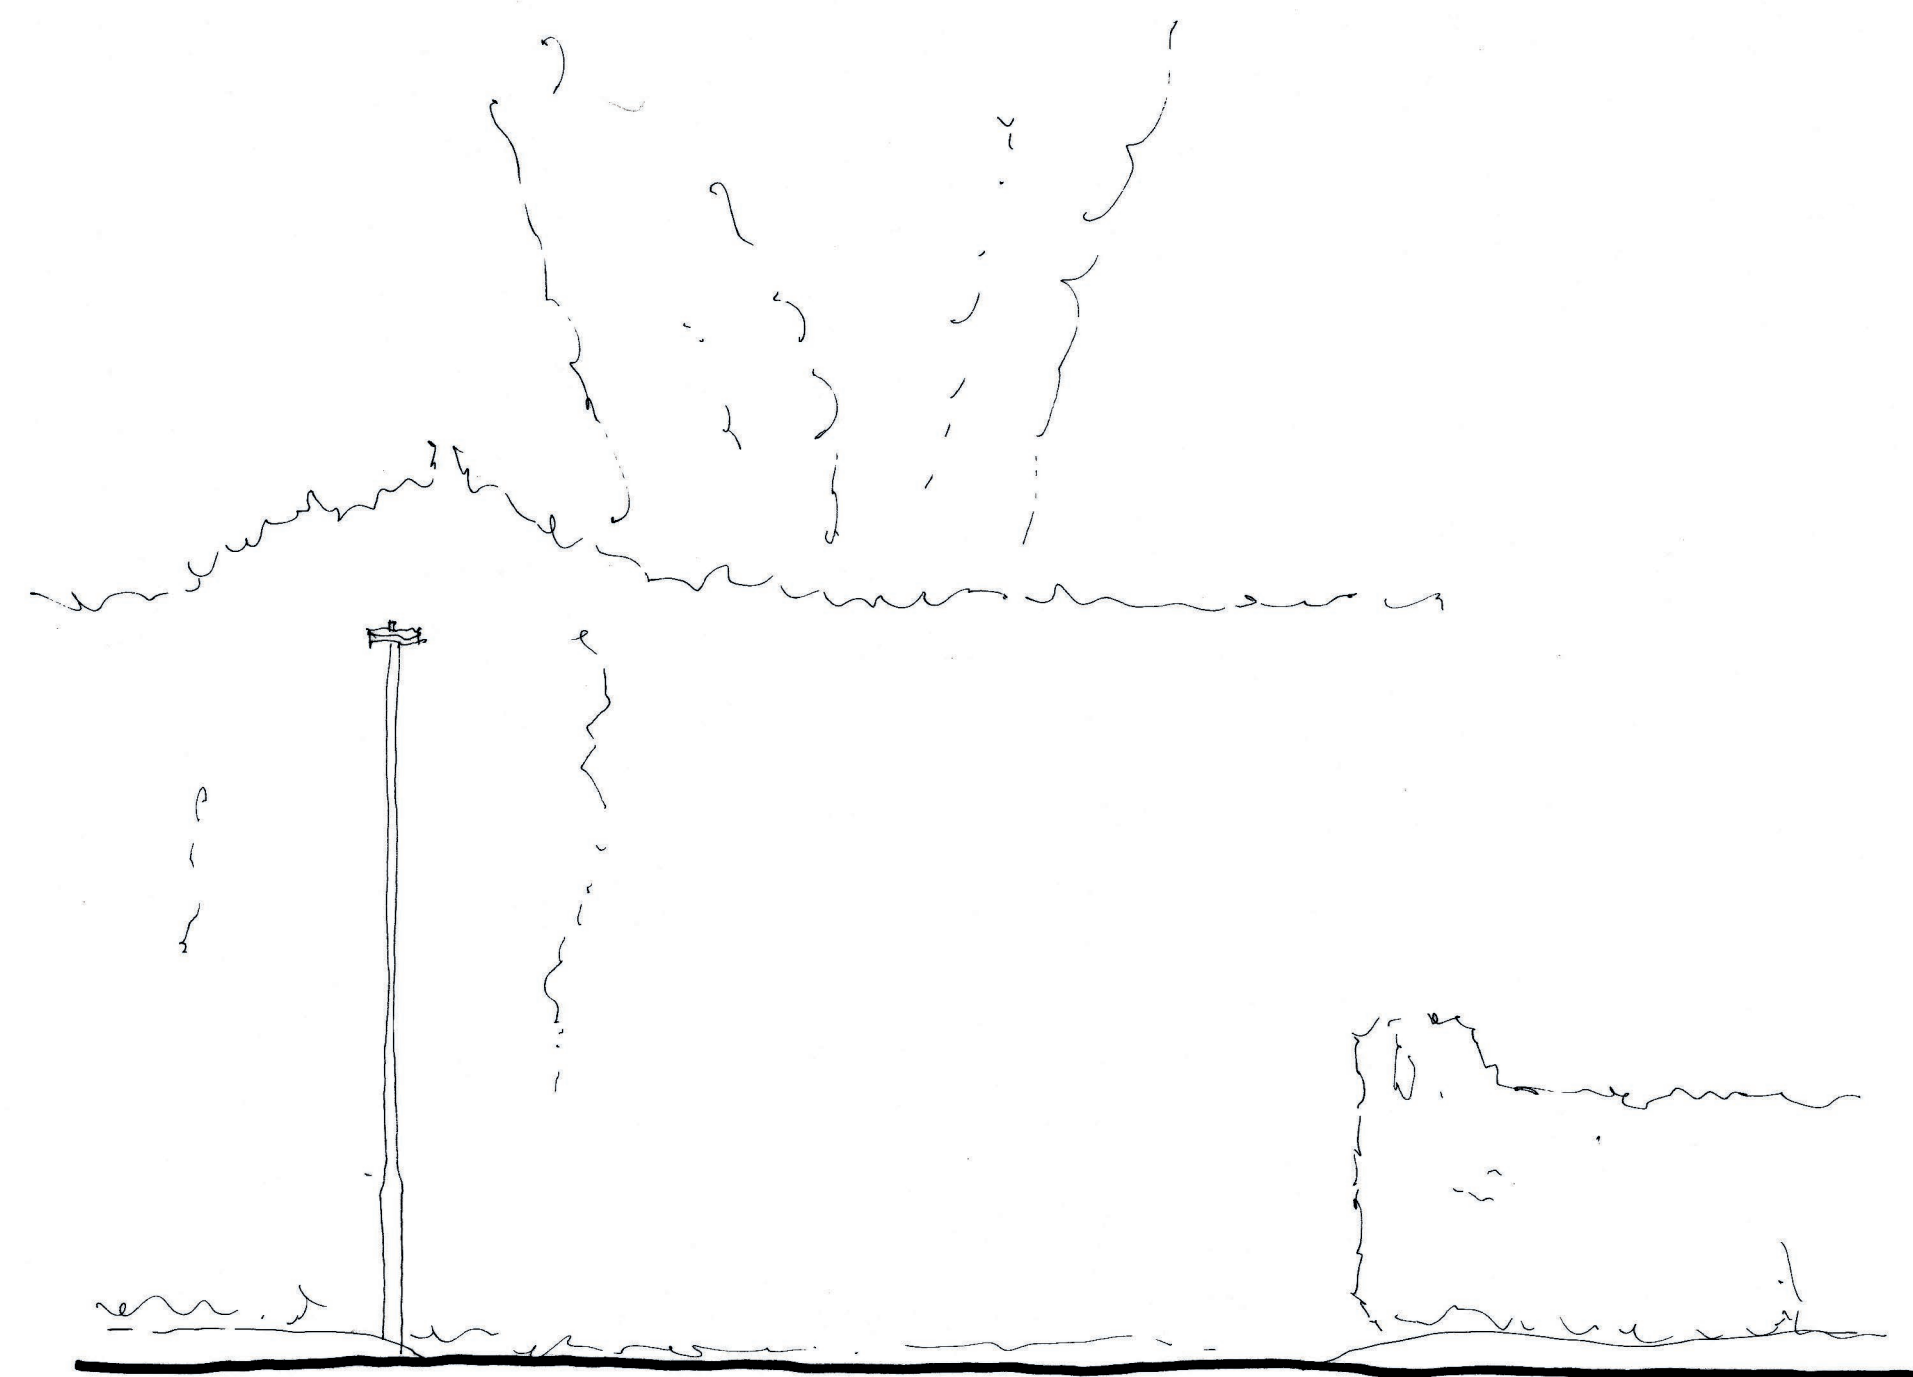

Existing elevation to Church Lane

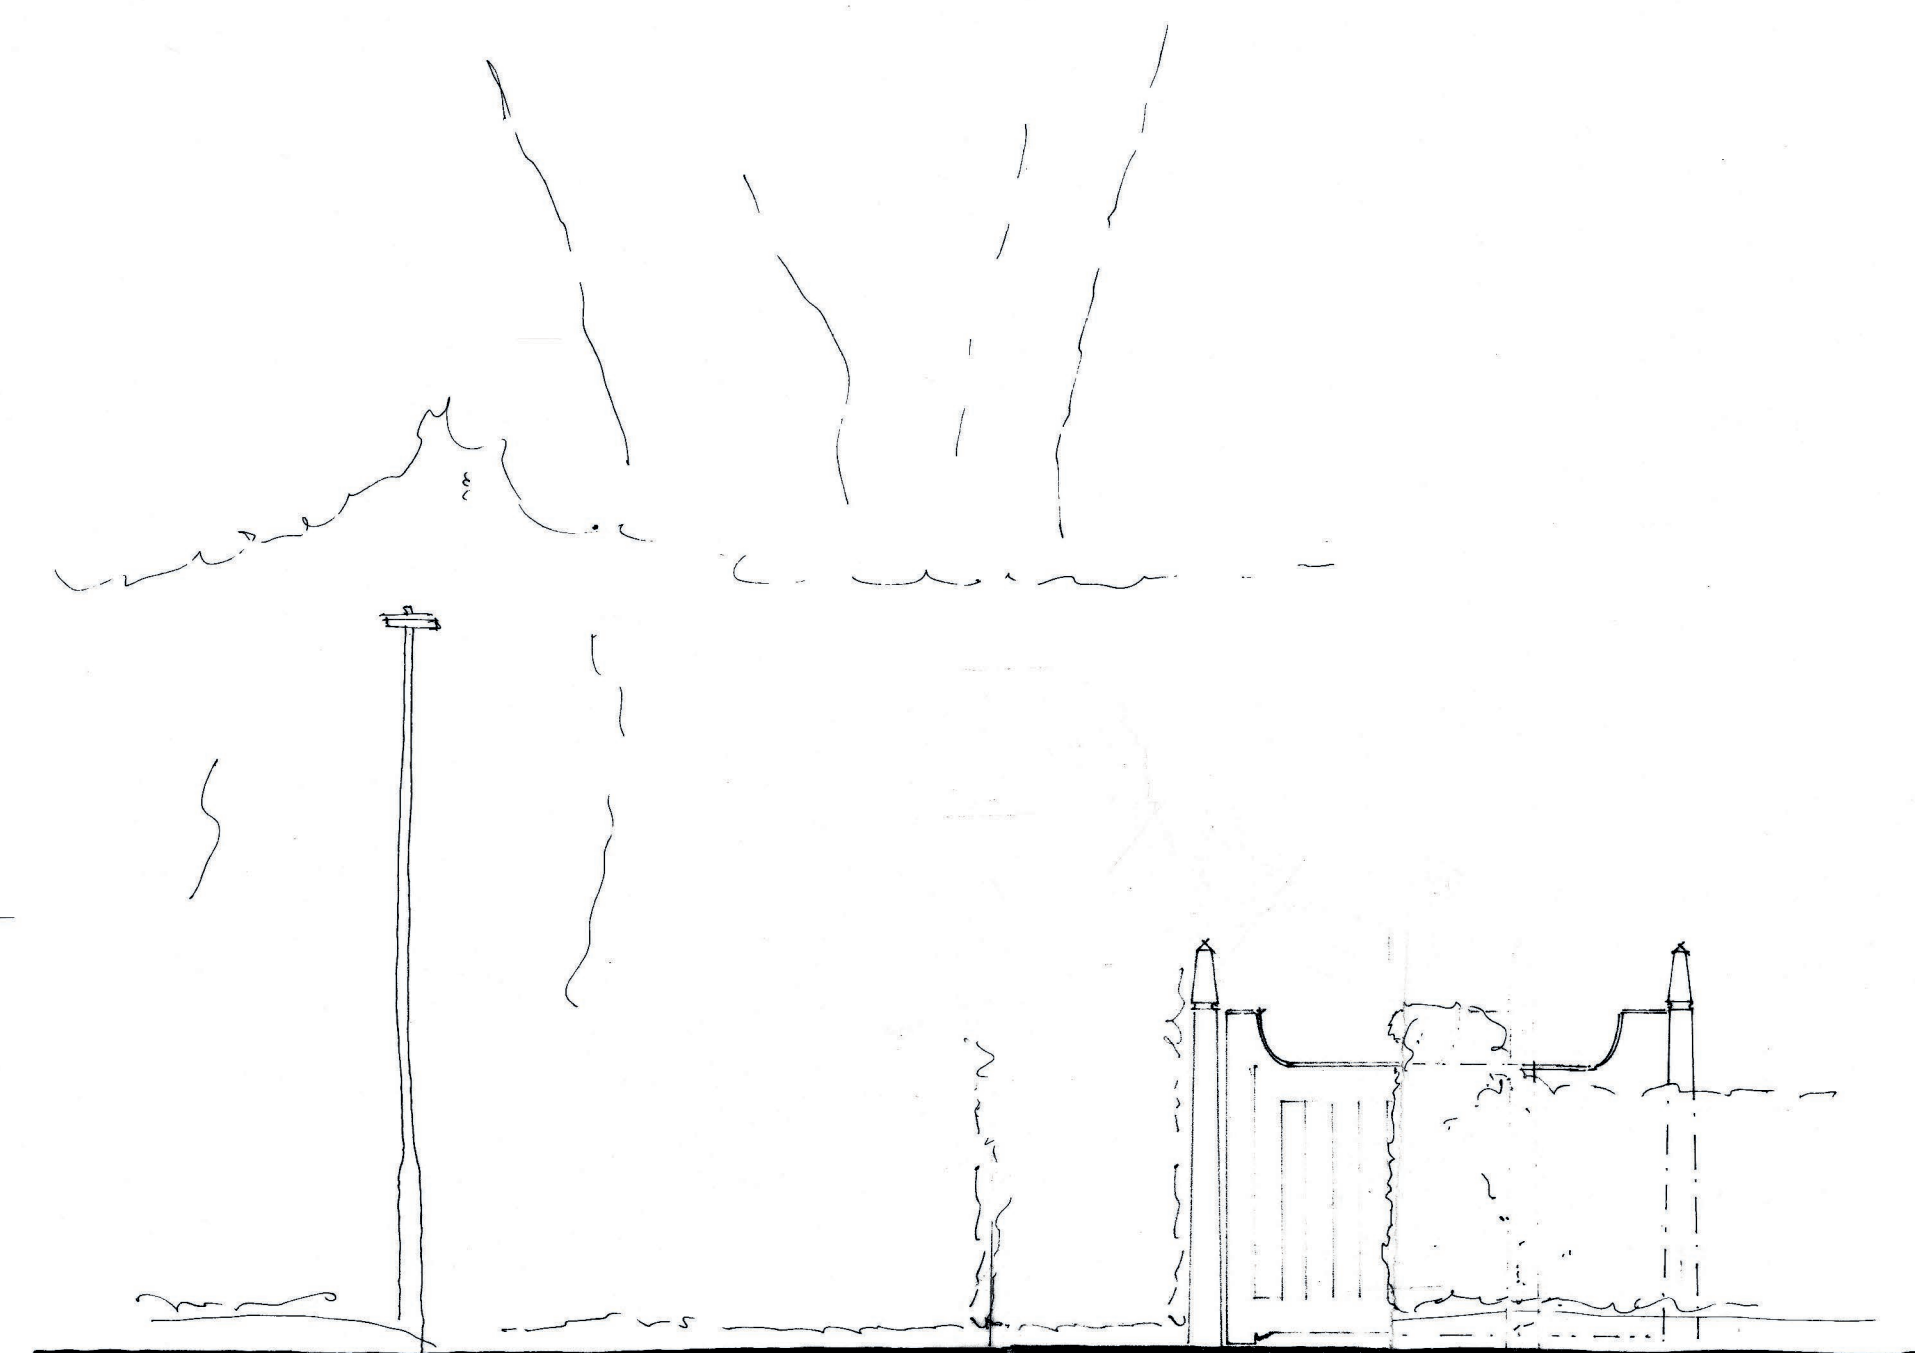



Proposed elevation to Church Lane

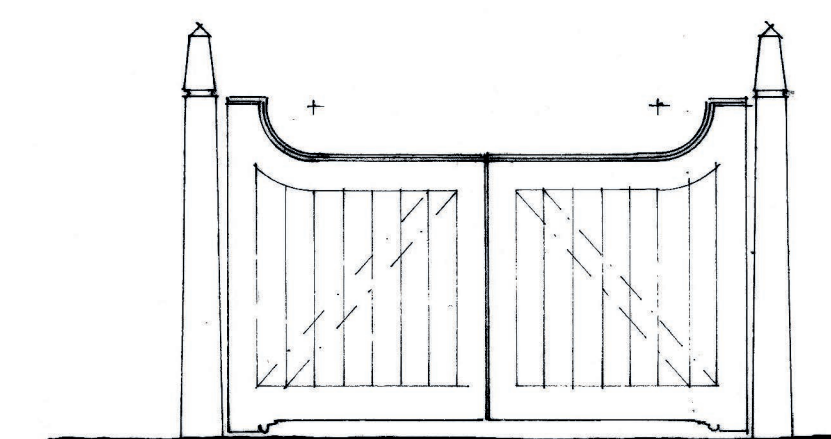

Elevation of gates



Existing plan

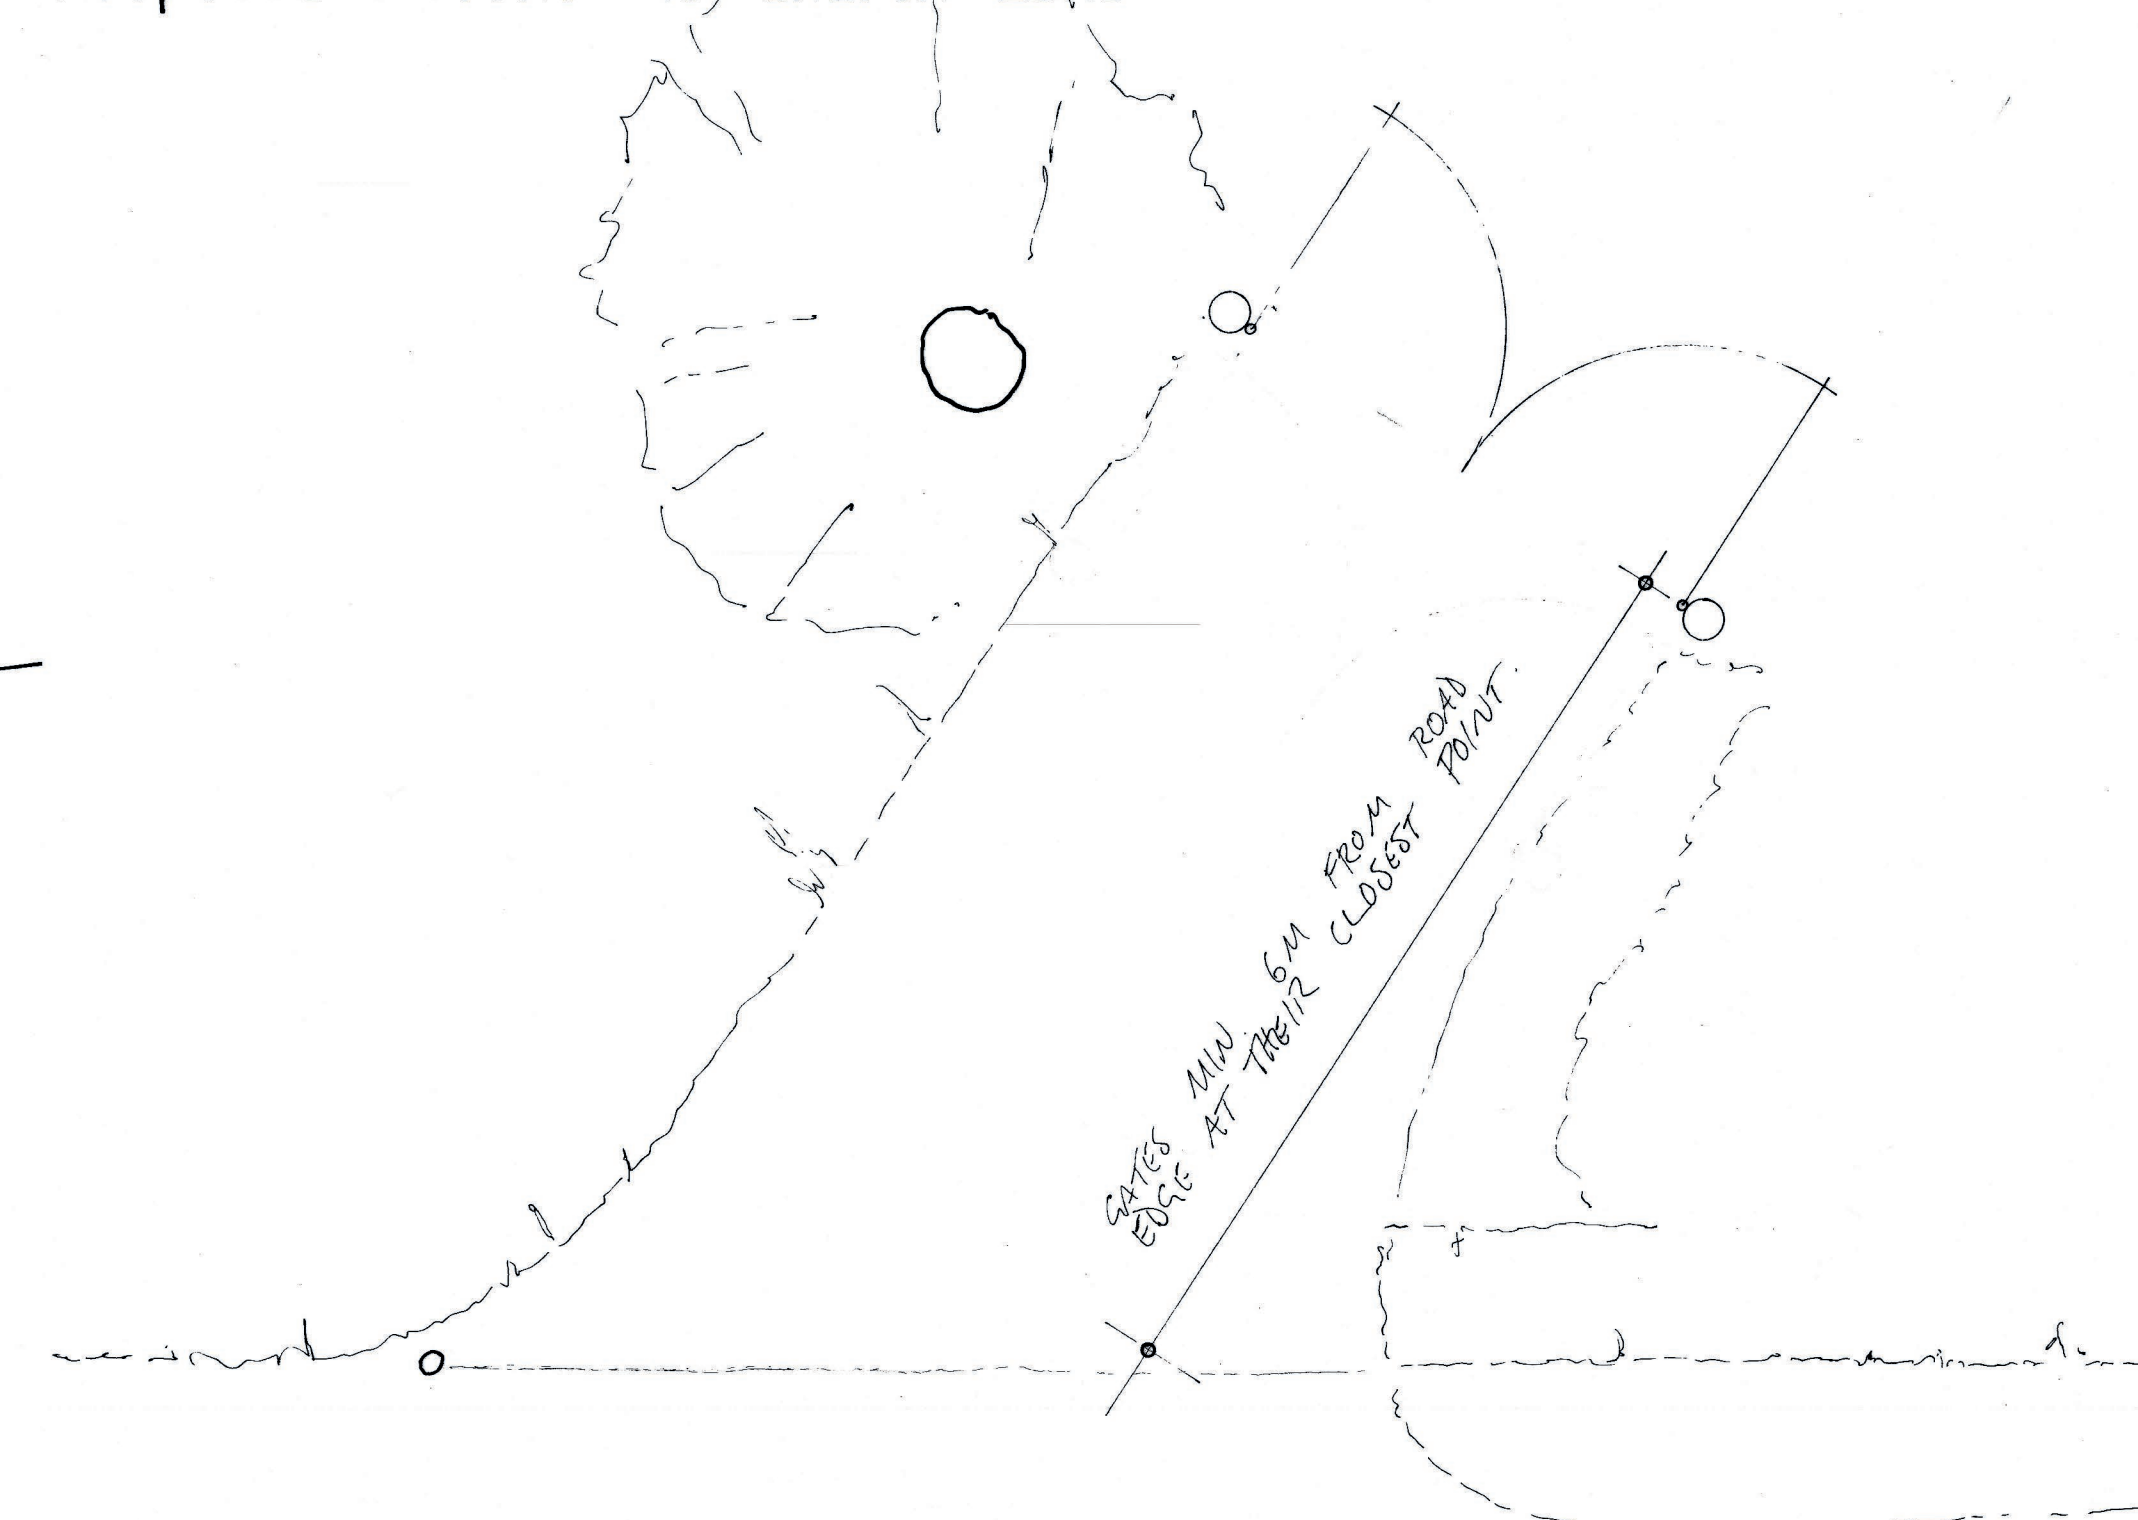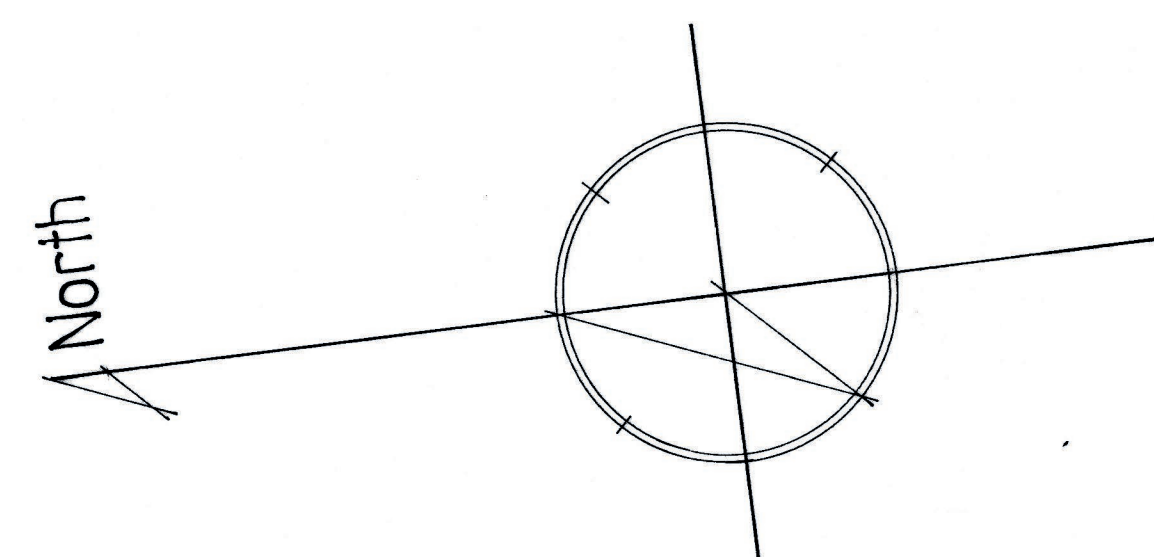


Proposed plan

CHURCH LANE

CHURCH LANE

Scale bar:

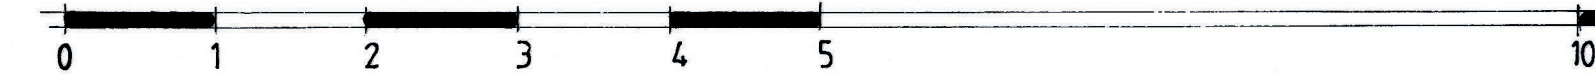

East Court Manor

Church Lane entrance drive as existing & as proposed

Scale: 1:50 at A1

Drwg.: ECM/0123/07 Rev. A

Drwg. by: T. Ellis March 2023 Tel.: 01233 770498

Rev. A: gates re-sited 6m from road edge

Scan + 2 folded