



SITE MAP Scale 1:1250

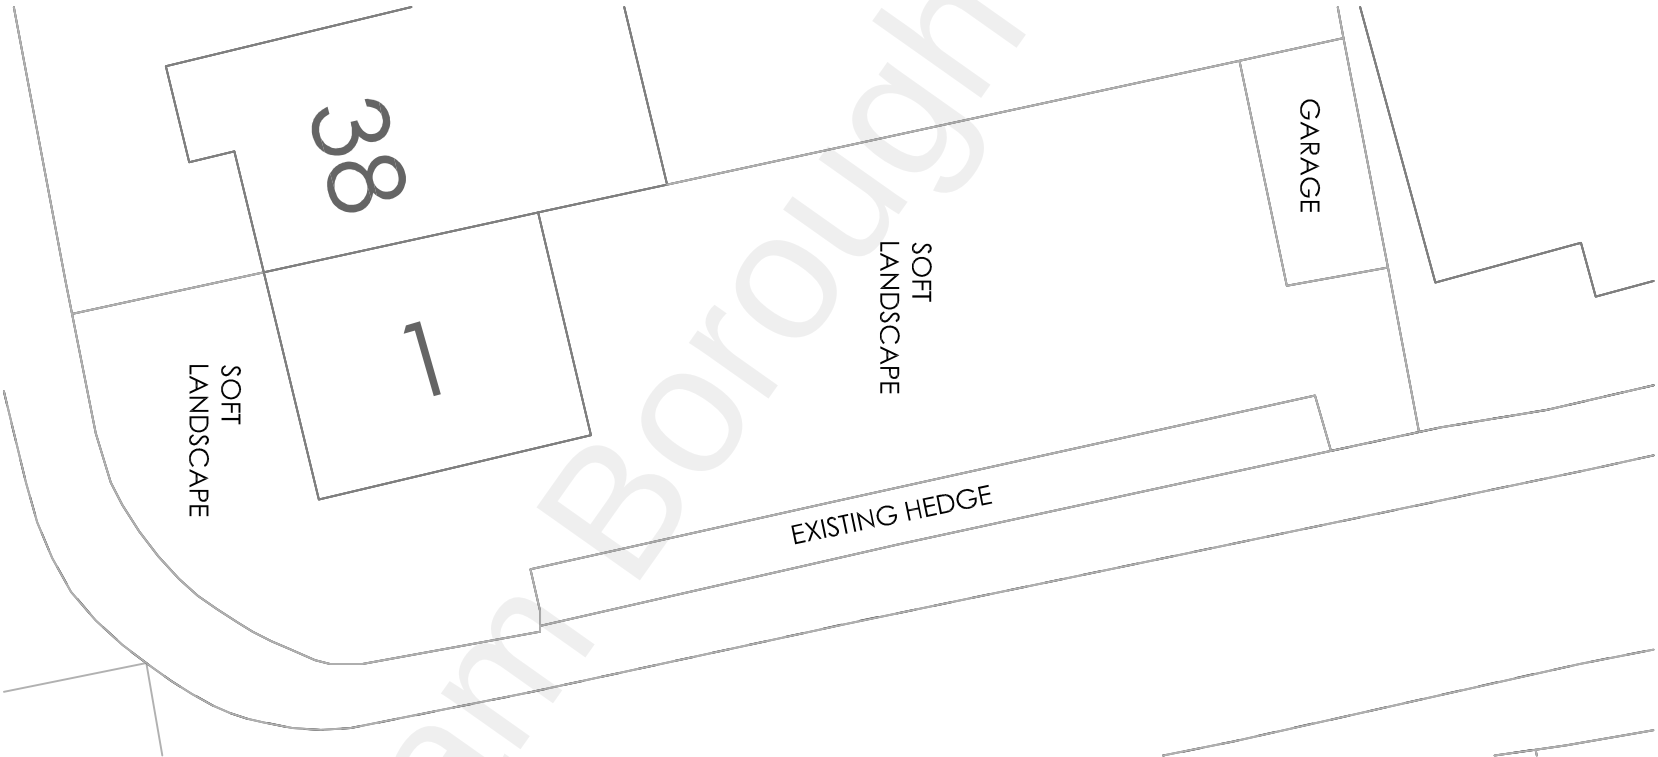

EXISTING BLOCK PLAN Scale 1:200

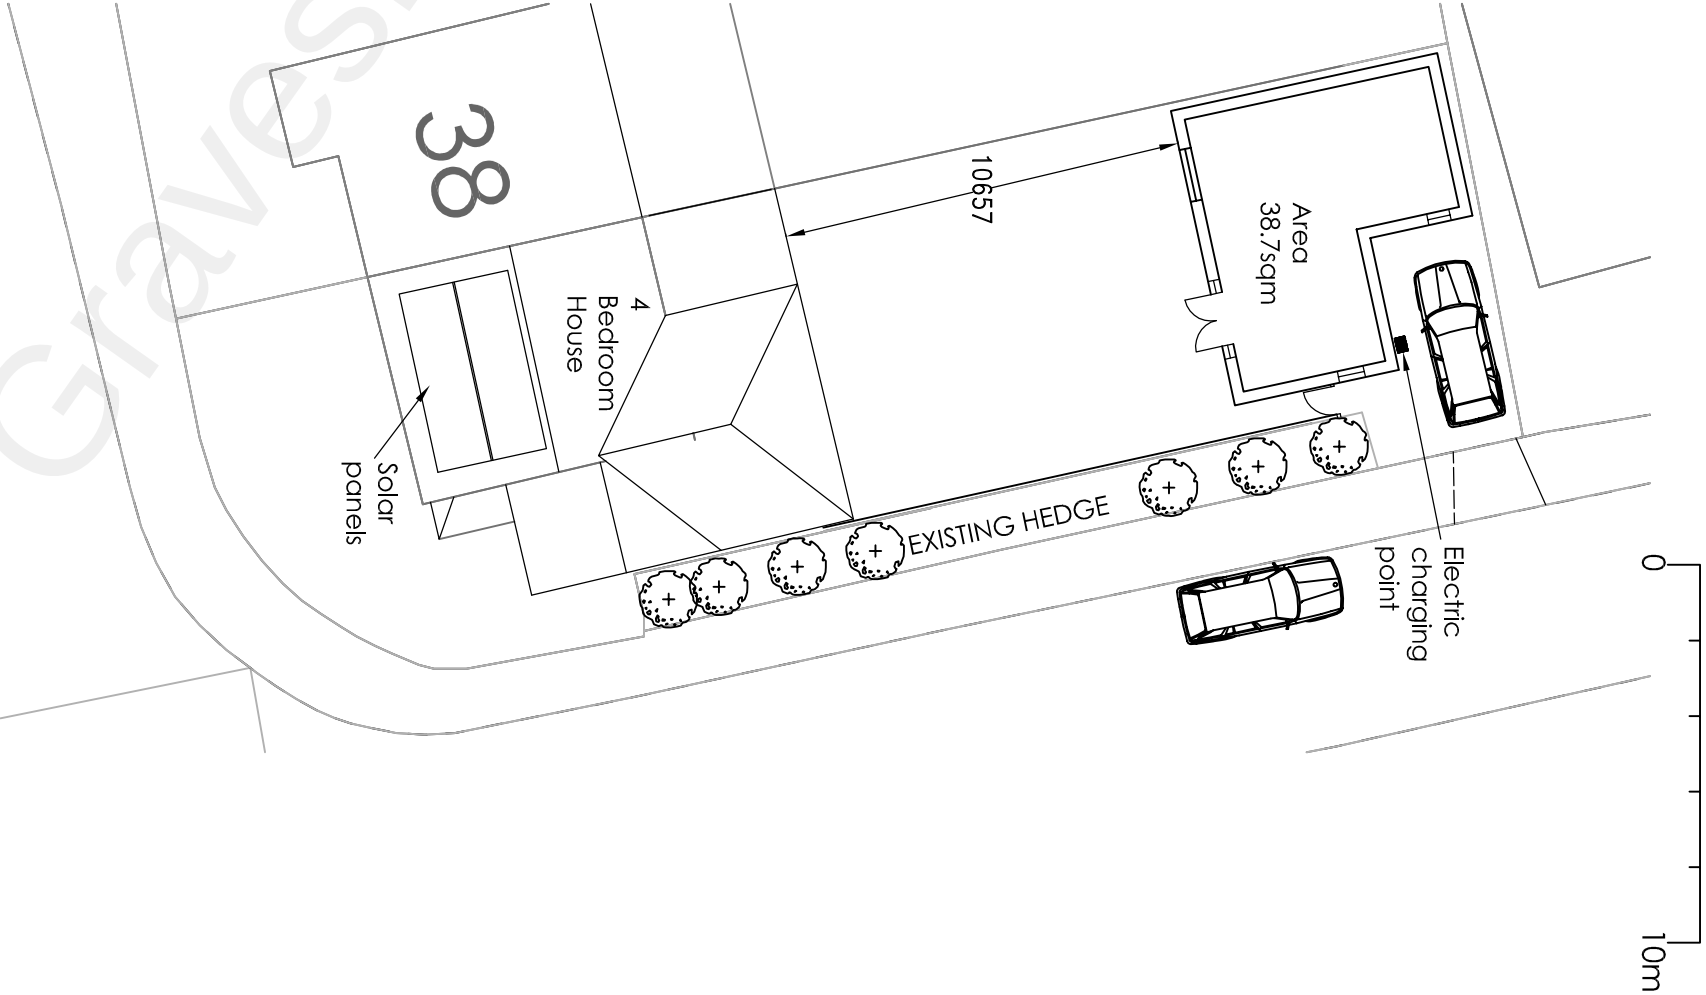

PROPOSED BLOCK PLAN Scale 1:200

|                                                 |  |   |  |
|-------------------------------------------------|--|---|--|
| Project                                         |  | 1 Sindar Stand Gravesend Kent DA1 2 4LP   |  |
| Drawing Title                                   |  | Two Storey Side and Single Storey Rear Extensions, Front Porch, Outbuilding and Minor Internal Alterations. Solar Panels to Main Roof and Electric Charging Point |  |
| Site Map and Existing & Proposed Block Plans    |  | Rev   |  |
|                                                 |  | Description   |  |
|                                                 |  | Date   |  |
| Drawn                                           |  | Date   |  |
| HC                                              |  | July 2022   |  |
| Scale                                           |  | 1:1250 1:200   |  |
| Drawing No.                                     |  | 155/A3/O1   |  |
| Picaroons Maidstone Road Platt Kent TN15 8LB    |  |   |  |
| Tel: 07828277909 E-mail: hbchanna@tiscali.co.uk |  |   |  |

H Channa