



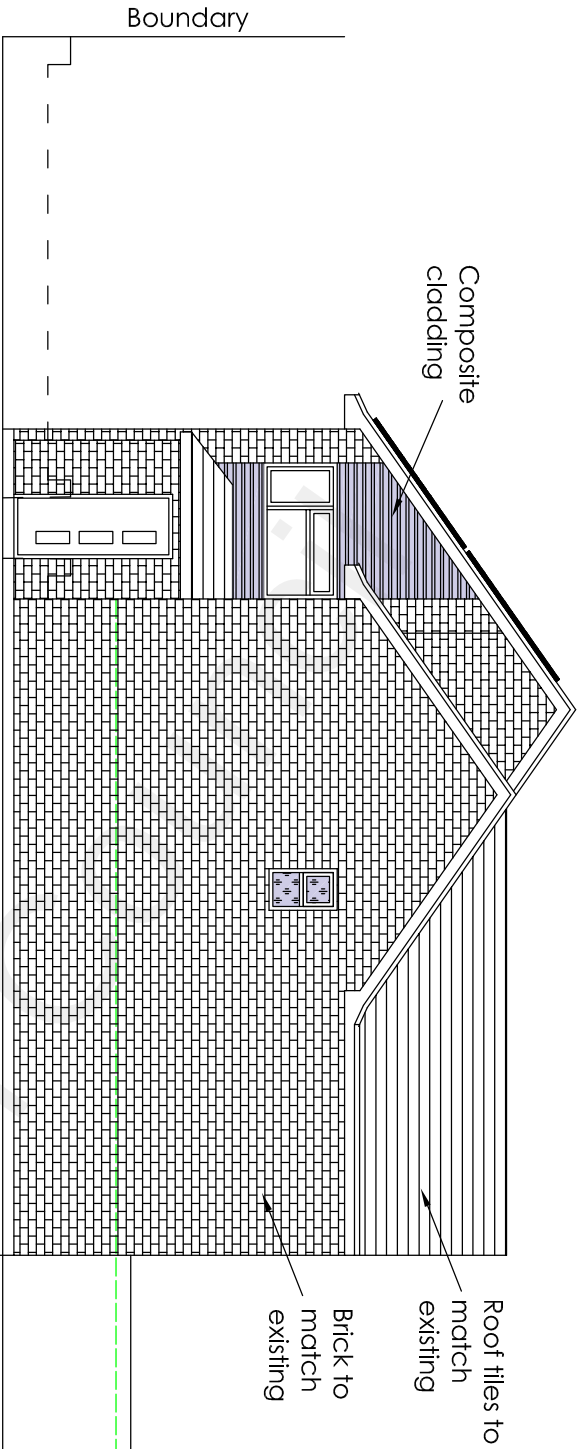

Proposed Side Elevation

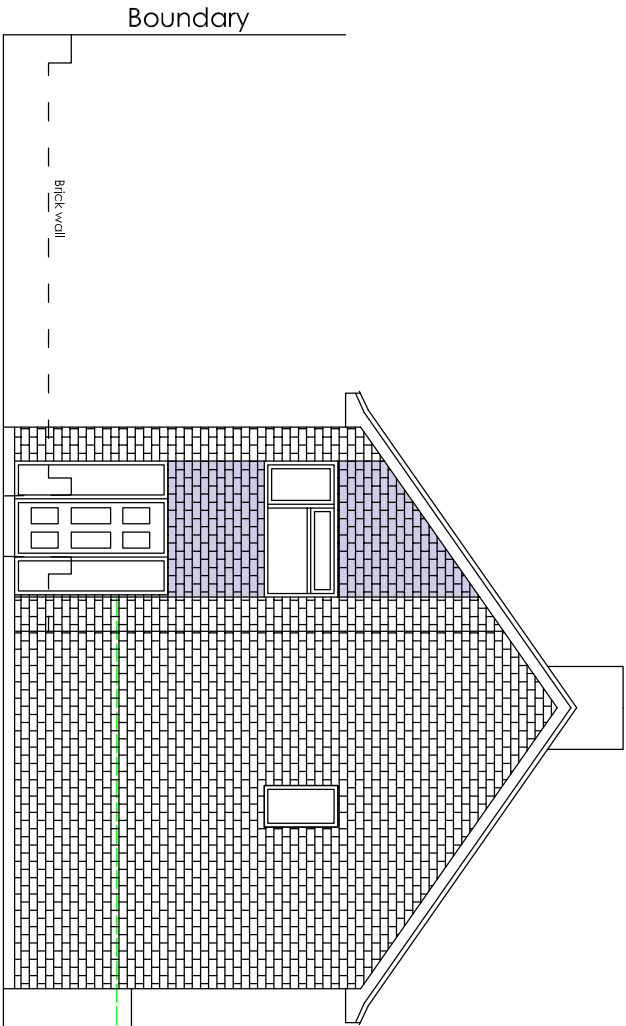

Existing Side Elevation

Project I Sindar Stand Gravesend Kent DA12 4LP Two Storey Side and Single Storey Rear Extensions, Front Porch, Outbuilding and Minor Internal Alterations. Solar Panels to Main Roof and Electric Charging Point			Drawn HC			Date Aug 2022			Scale 1:100			Drawing No. ISS/A3/O5		
Drawing Title Existing and Proposed Side Elevations			Rev			Description			Date			H Channa Picaroons Maidstone Road Platt Kent TN15 8LB Tel: 07828277909 E-mail: hbachanna@tiscali.co.uk		