


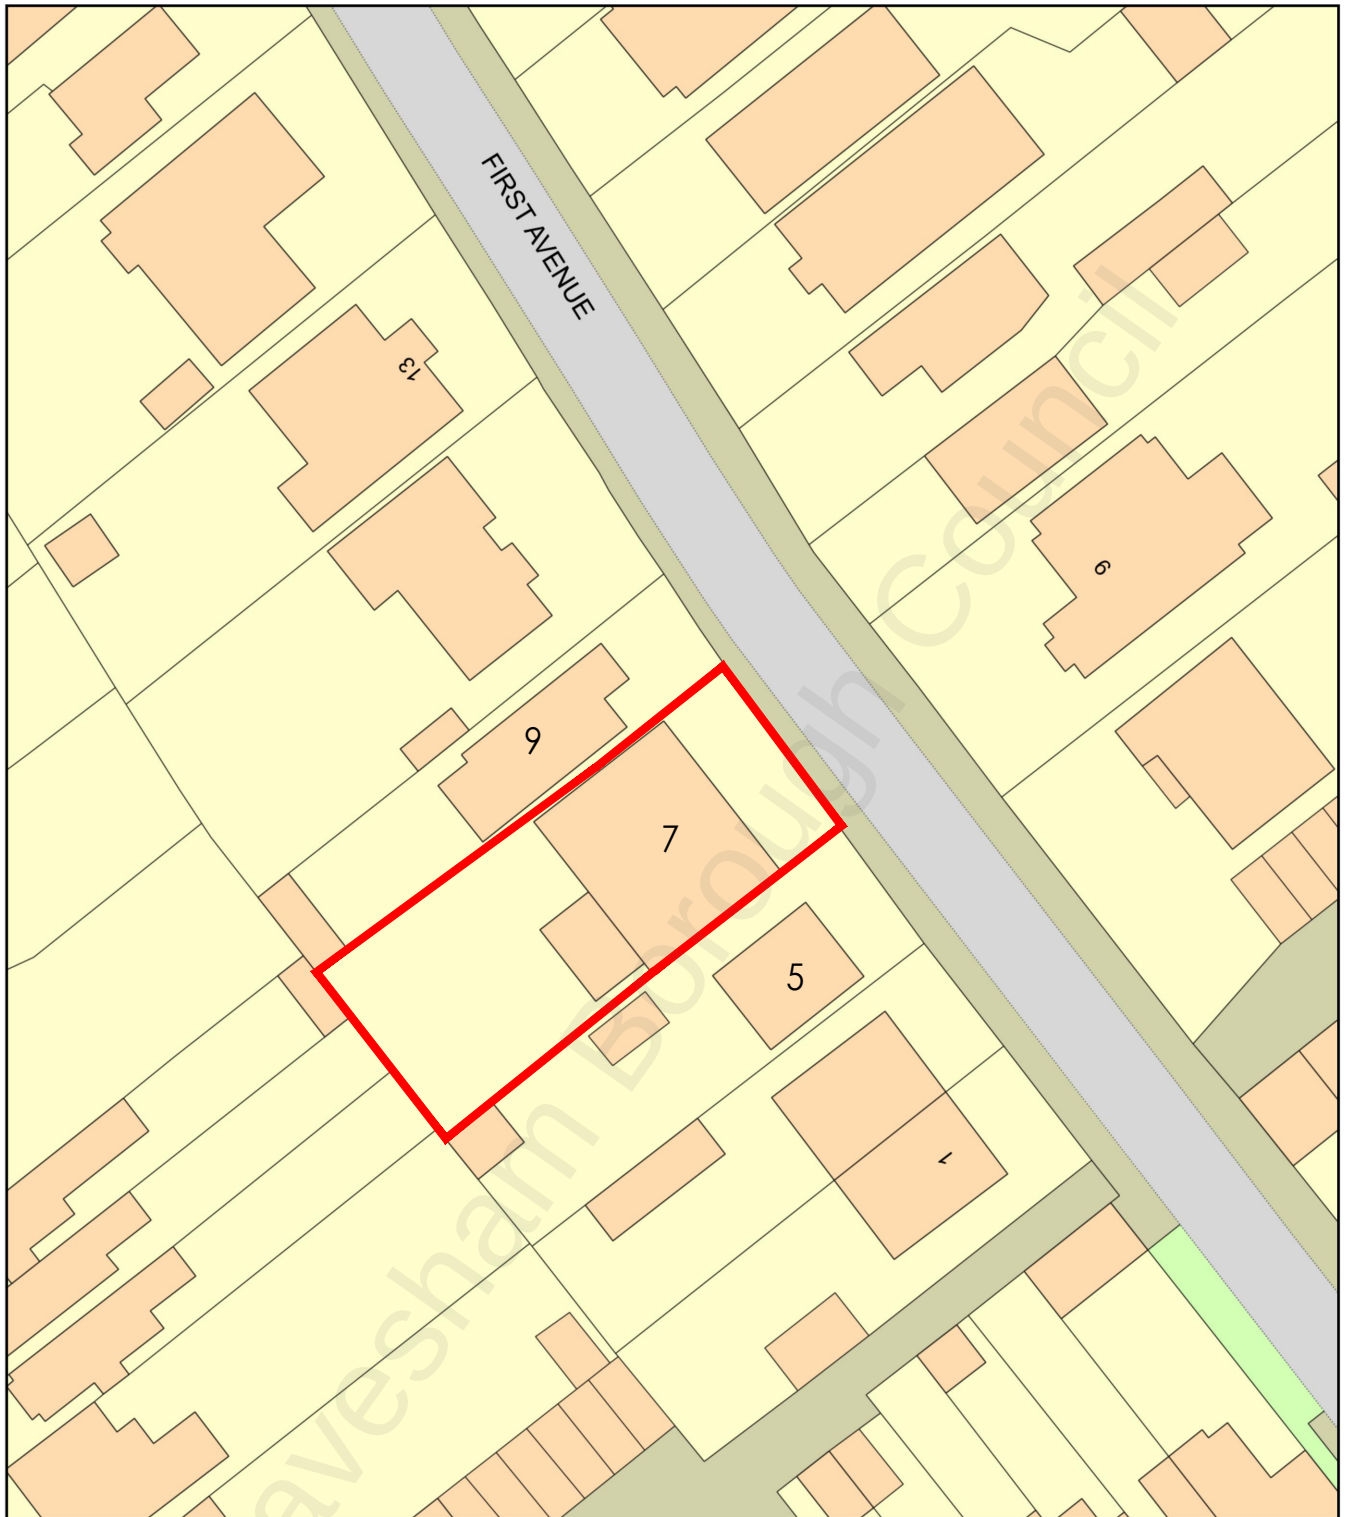

7 FIRST AVENUE - DA11 8DJ - BLOCK PLAN

PLANNING PERMISSION

March 2022



— Application site.

7FA
BP 01

Scale 1:500@A4



Giovanni Mastromartino Architect

Innovation Centre Medway
Maldstone Road
Rochester ME5 9FD
M: +44(0)77 48231428
gmarchitect20@gmail.com