


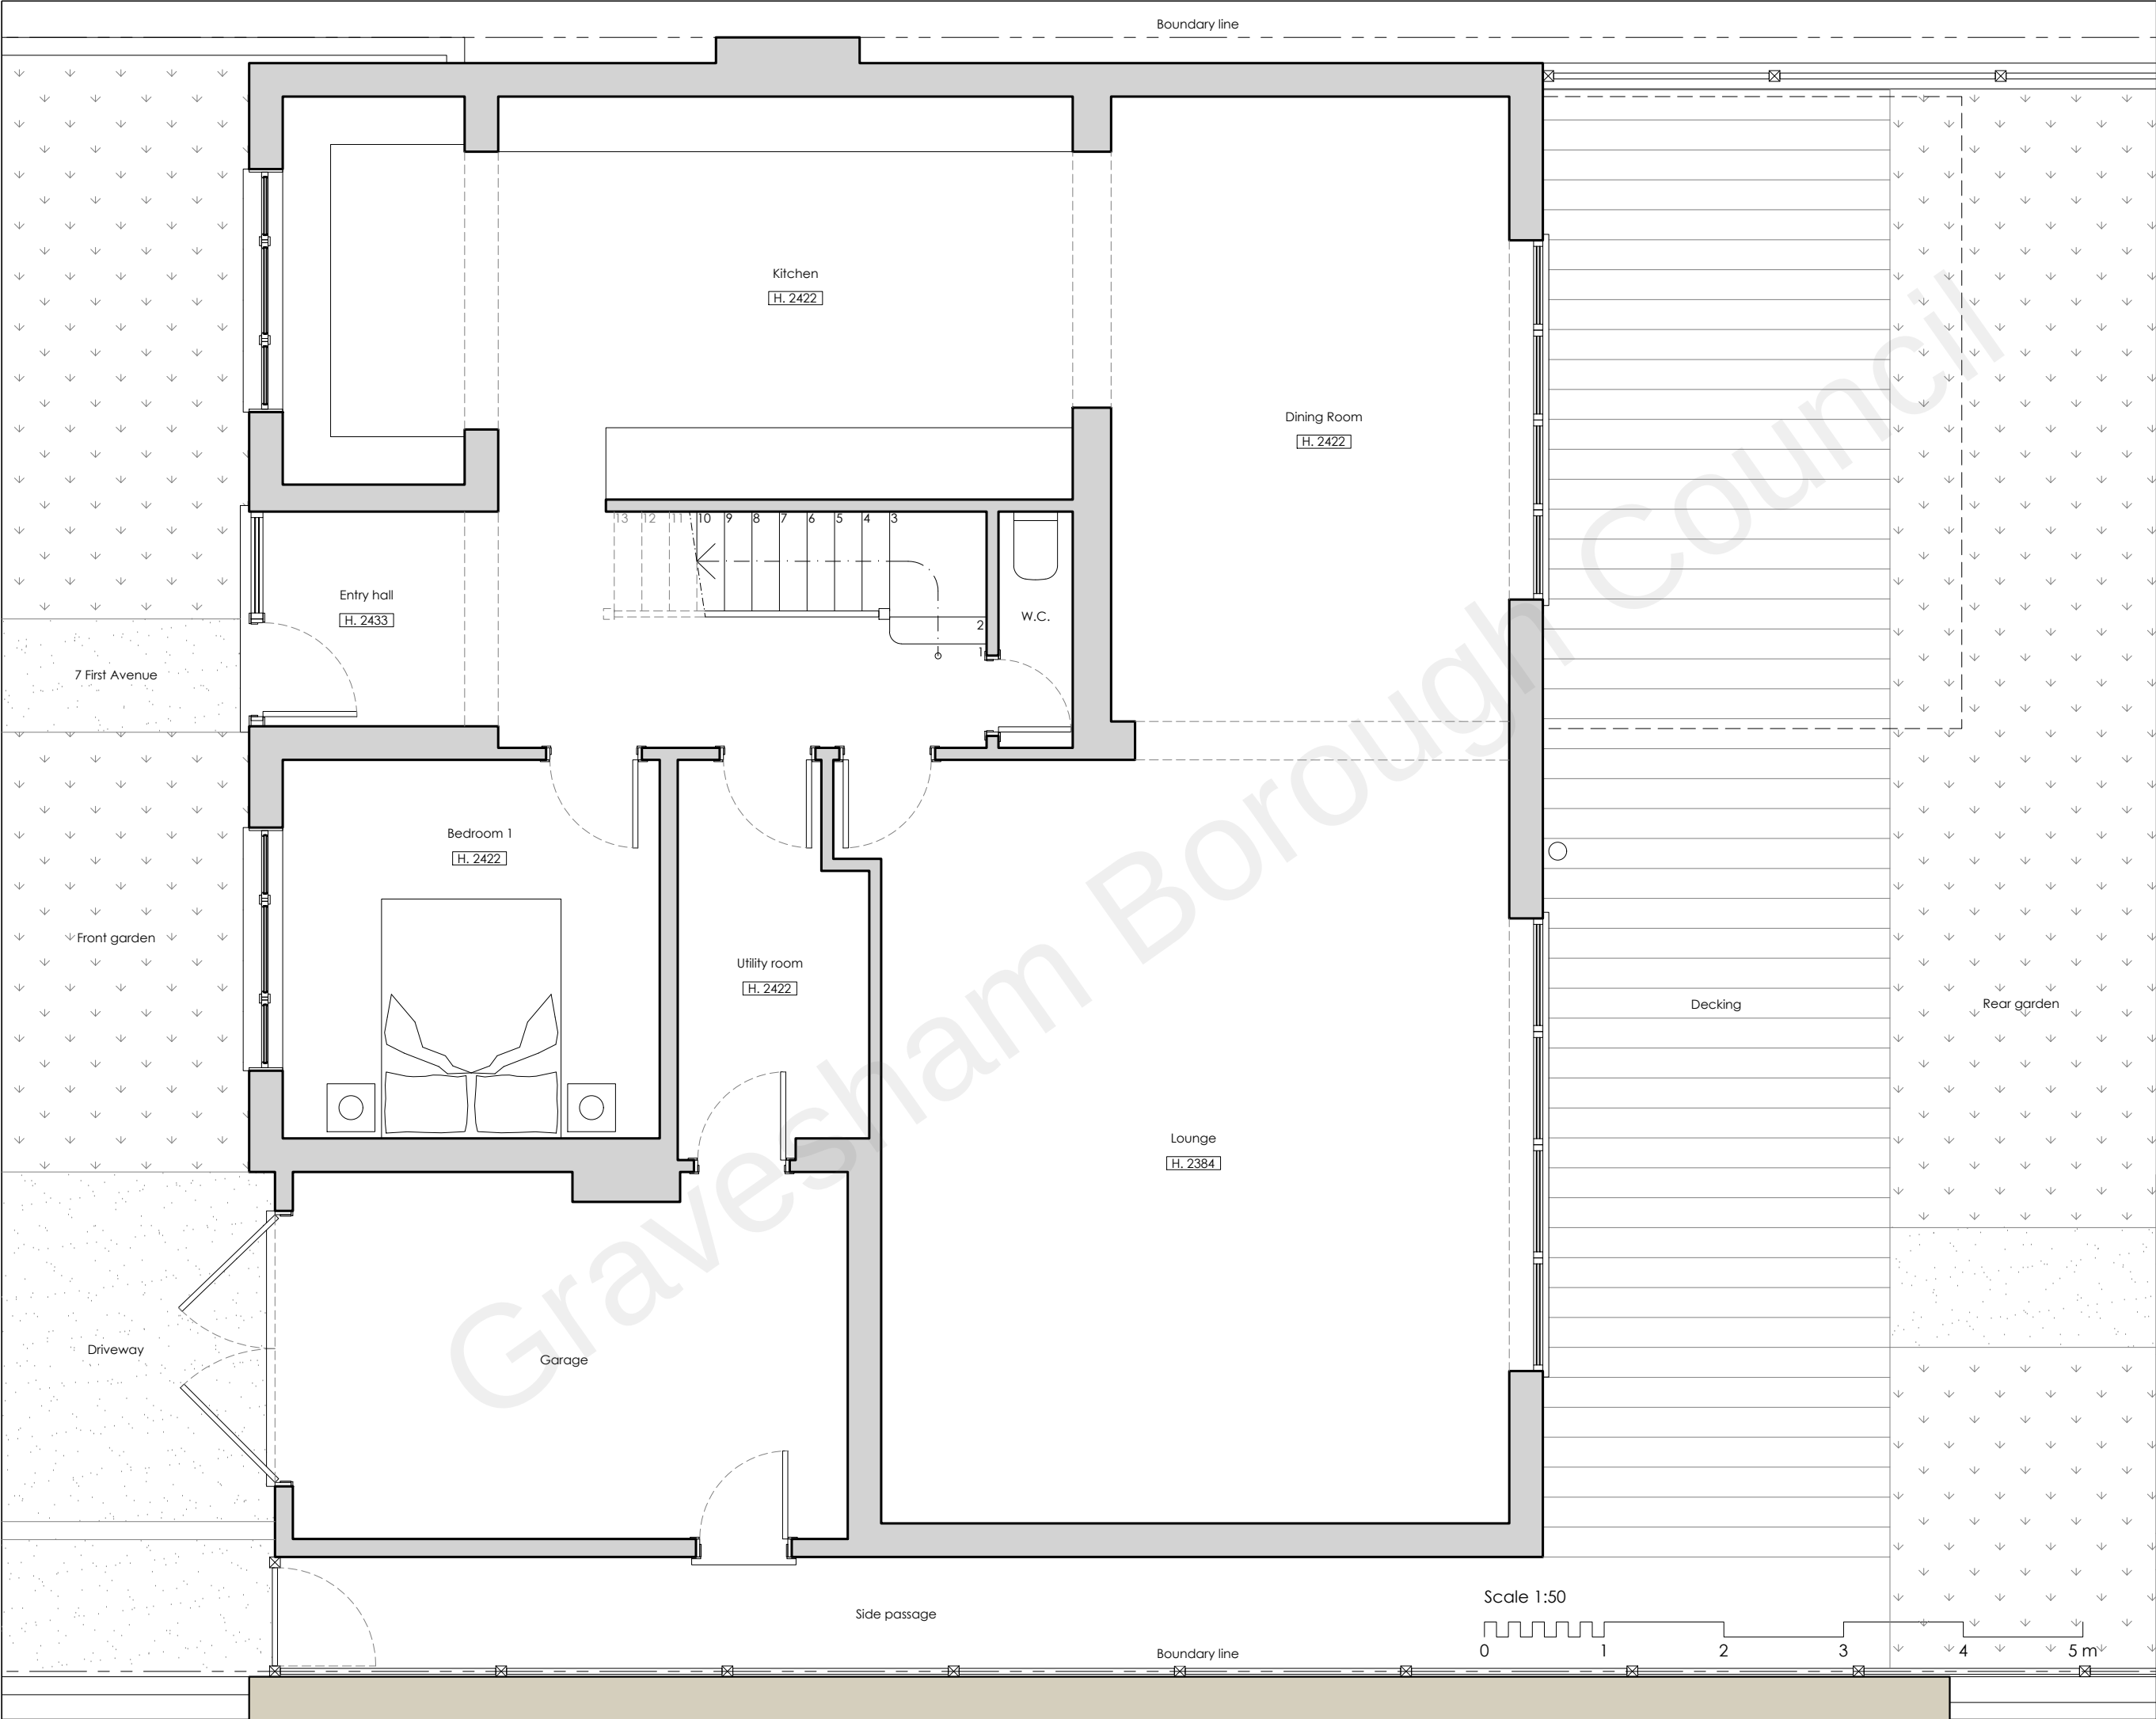

- NOTES:
1. All dimensions and levels are to be checked on site by the main contractor before work commences.
 2. The Architect is to be informed immediately of any discrepancies.
 3. Do not scale this drawing, use written dimensions only.
 4. All dimensions are in millimeters unless otherwise stated.
 5. If in doubt ask.

7FA
7 First Avenue
Northfleet
Gravesend
DA11 8DJ

Loft Conversion

**Ground Floor Plan
Proposed - UNCHANGED**

7FA01/PR

Rev.--

Status: Planning Permission

28-03-2022

1:50@A3

Giovanni Mastromartino Architect

Innovation Centre Medway
Maidstone Road
Rochester ME5 9FD
M: +44(0)77 48231428
gmarchitect20@gmail.com