


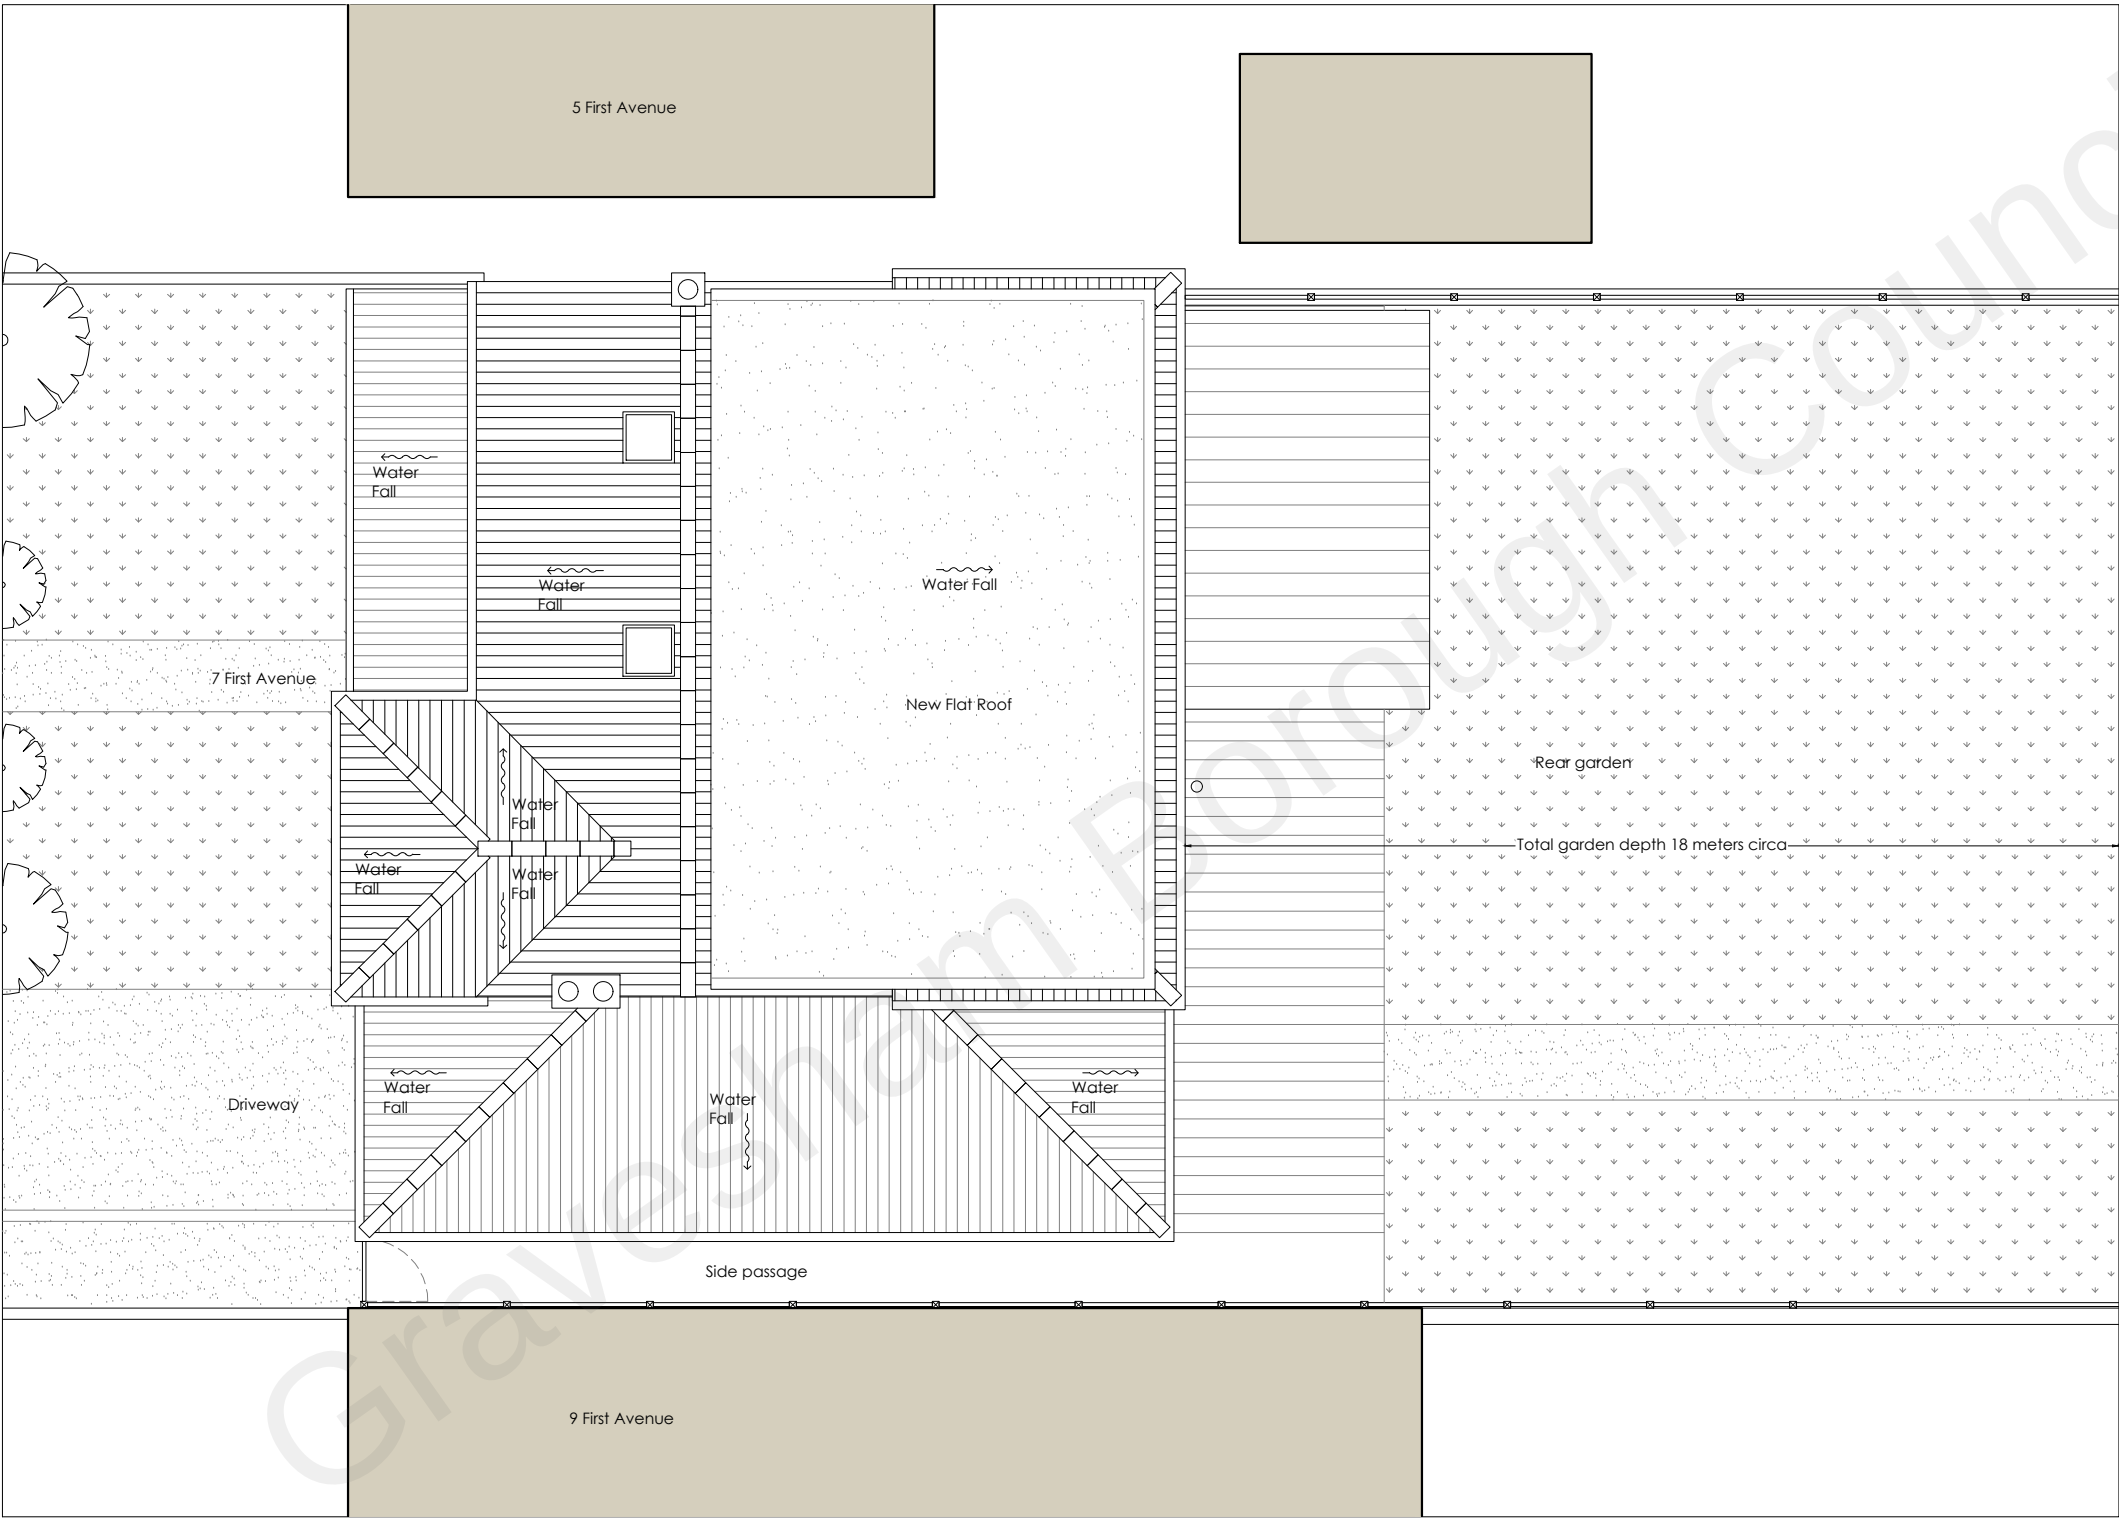

- NOTES:
1. All dimensions and levels are to be checked on site by the main contractor before work commences.
  2. The Architect is to be informed immediately of any discrepancies.
  3. Do not scale this drawing, use written dimensions only.
  4. All dimensions are in millimeters unless otherwise stated.
  5. If in doubt ask.

7FA  
7 First Avenue  
Northfleet  
Gravesend  
DA11 8DJ



Loft Conversion

Site Plan  
Proposed

7FA09/PR

Rev.--

Status: Planning Permission

23-02-2022

1:100@A3

**GMA**  
Giovanni Mastromartino Architect

Innovation Centre Medway  
Maidstone Road  
Rochester ME5 9FD  
M: +44(0)77 48231428  
gmarchitect20@gmail.com