


Approx area Covered



Neighbours existing planting




Our existing

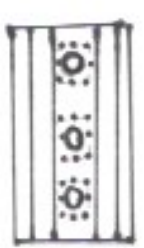

Proposed Planting



proposed new 2mtr high fence, current fence 1.65m

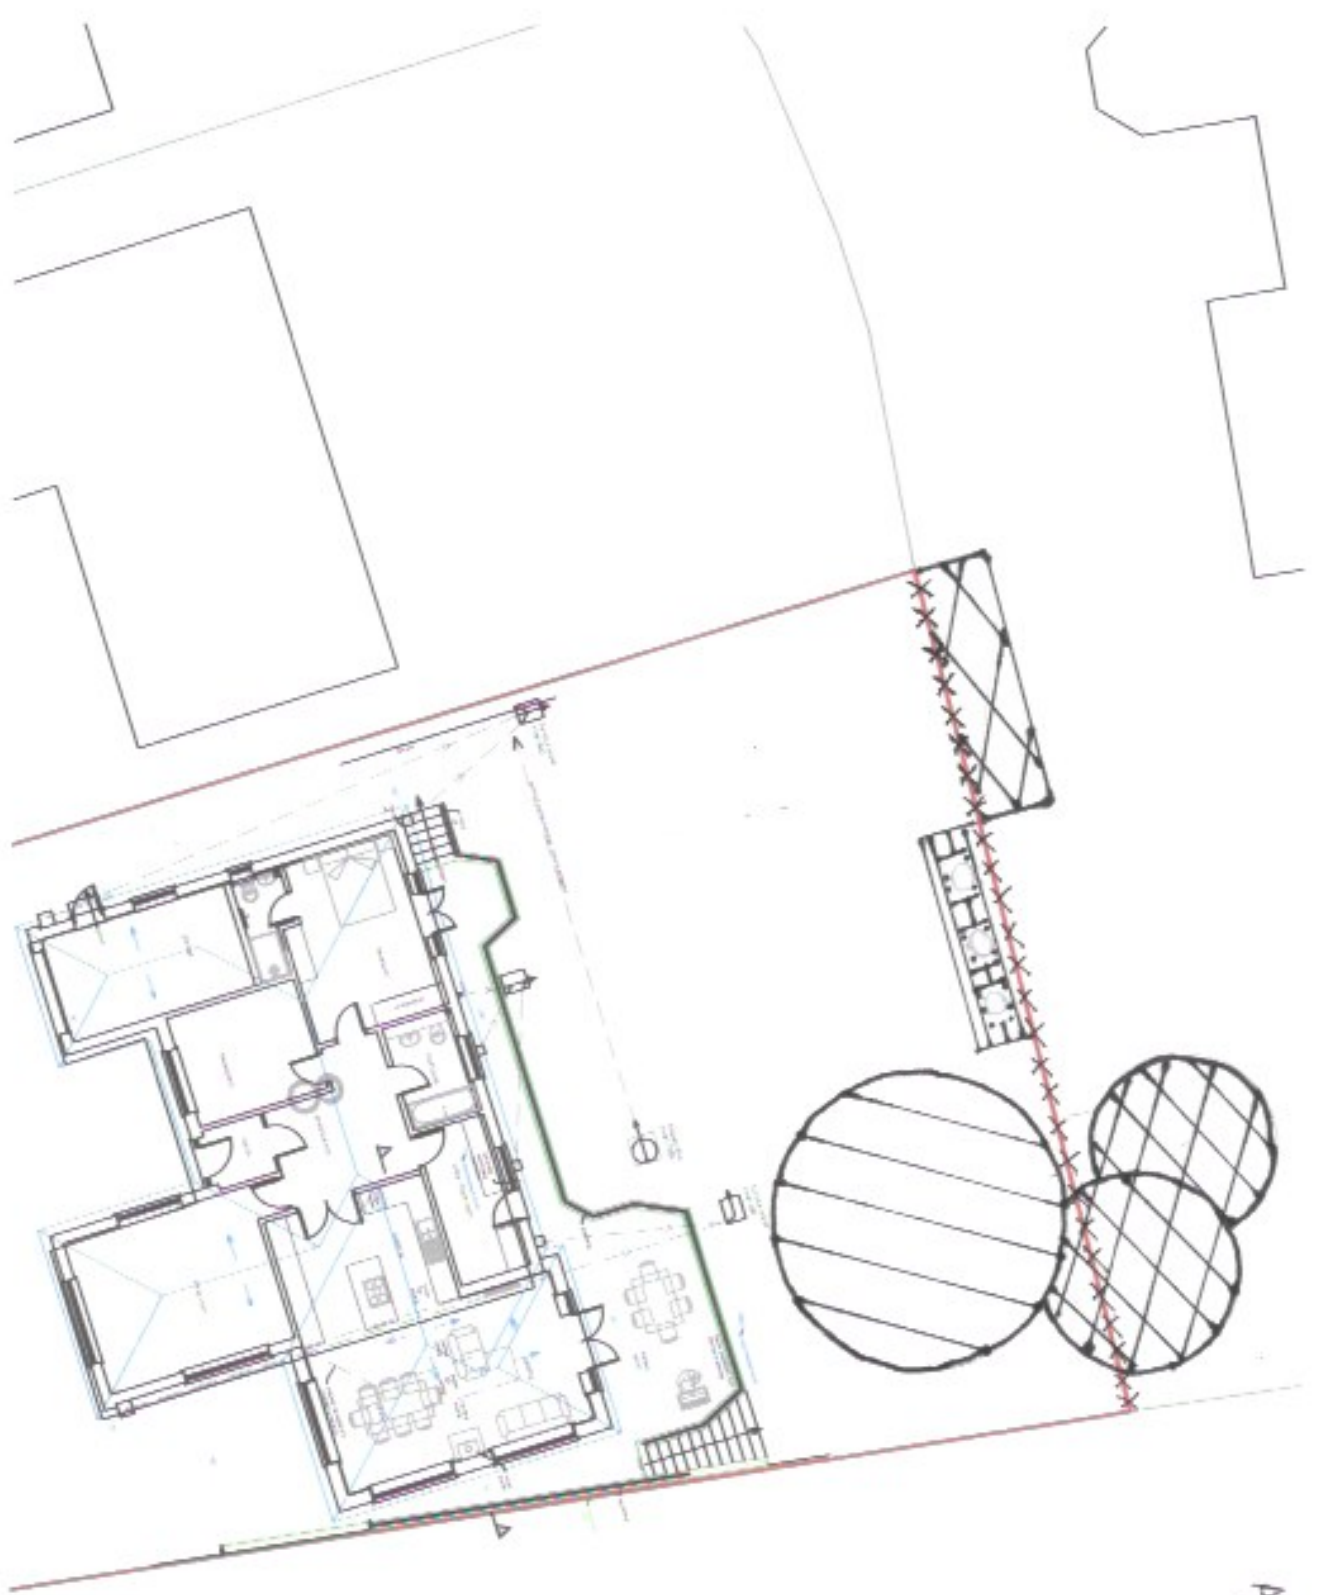

Release of condition plan

1:200 @ A4



19.73 m

8 Warren View, Shorne,
DA12 3EJ