

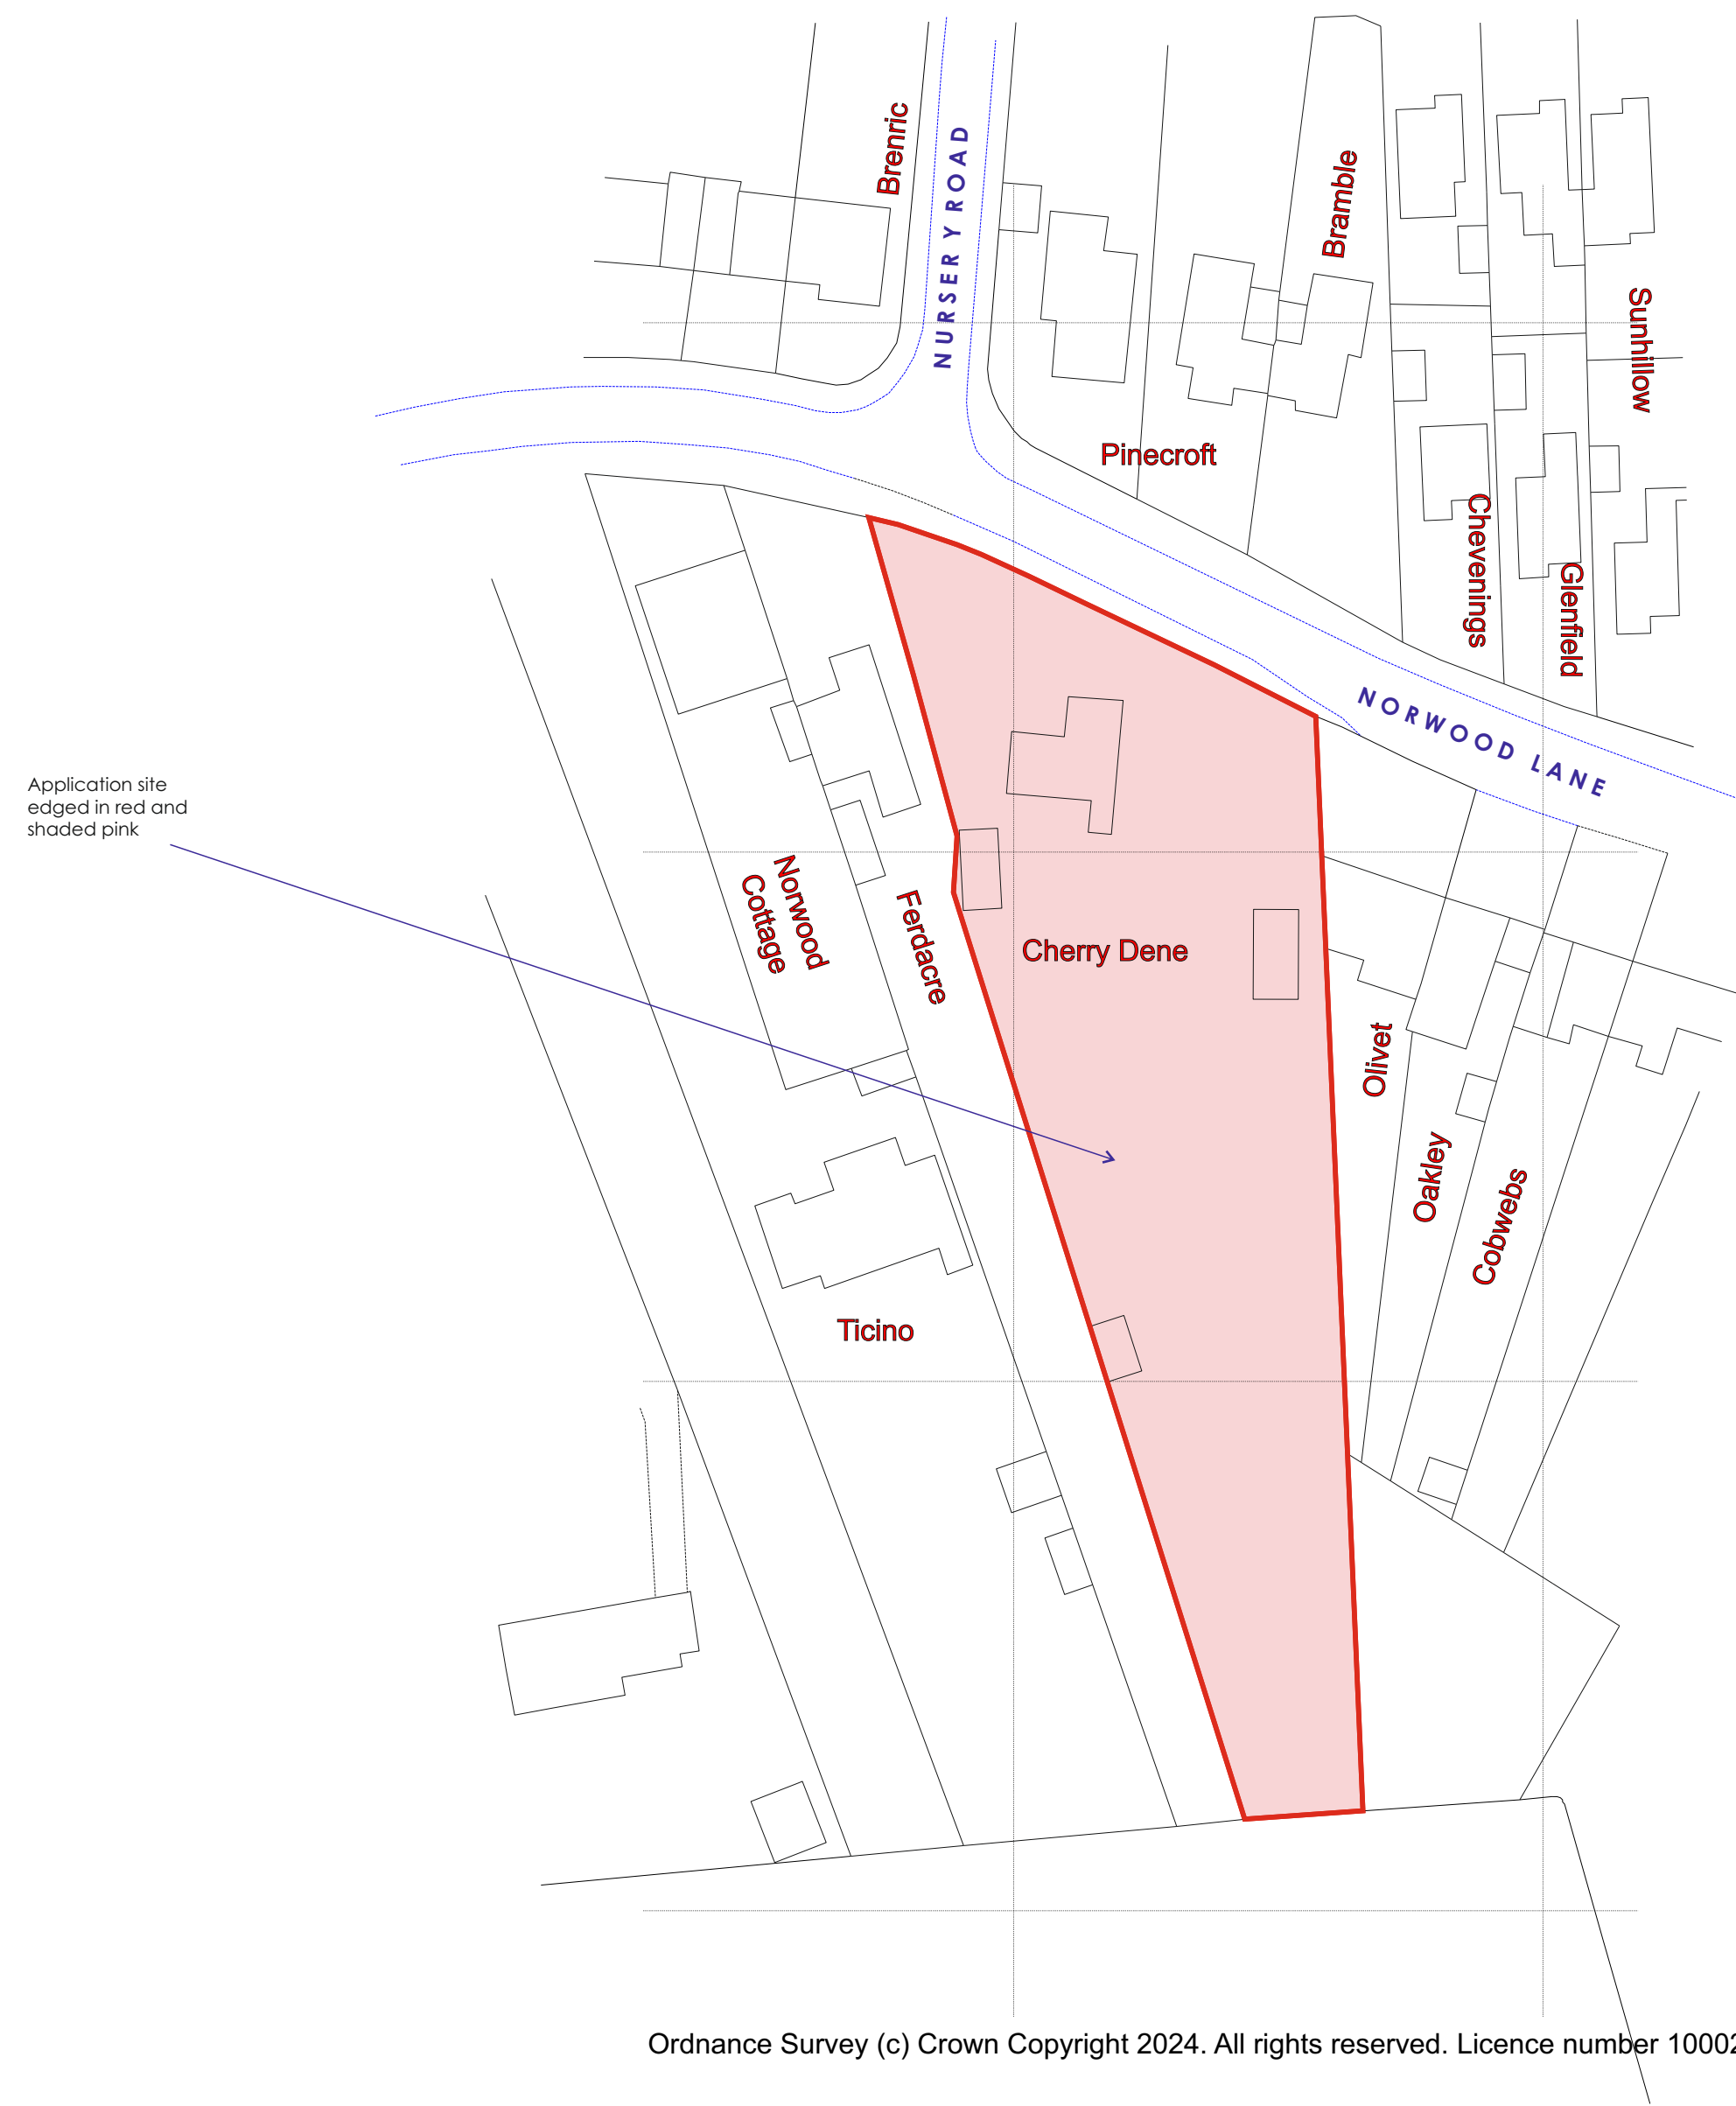


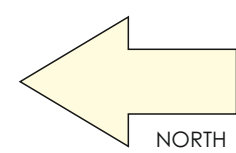

Location Plan-1:1250

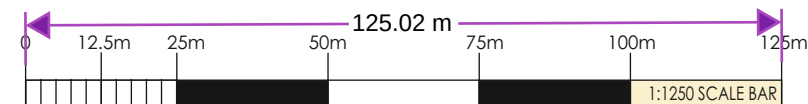

REVISIONS	
SCALES	DATE
WAT 1:1250	DEWINE RFW
DATE June 2024	
DRAWING Location Plan	
PROJECT	
Proposed 2no Dwellings	
Cherry Dene	
Meopham Kent DA13 0YE	
for: Mrs Poh Ean Ng	
WARD + ASSOCIATES	
THE HOO WROTHAM ROAD	
MEOPHAM GRAVESEND KENT DA13 0HP	
T: 01474 814196 M: 07771 863940	
E: admin@wardassociates.co.uk W: www.wardassociates.co.uk	
Skype User Name: ragerwardassociates	
0724.WD.12	