


COPYRIGHT RESERVED
~~DO NOT SCALE FROM THIS DRAWING.~~
ALL DIMENSIONS TO BE CHECKED BY CONTRACTOR ON SITE.
SUPERVISOR TO BE NOTIFIED OF ALL DISCREPANCIES PRIOR
TO WORKS COMMENCING.

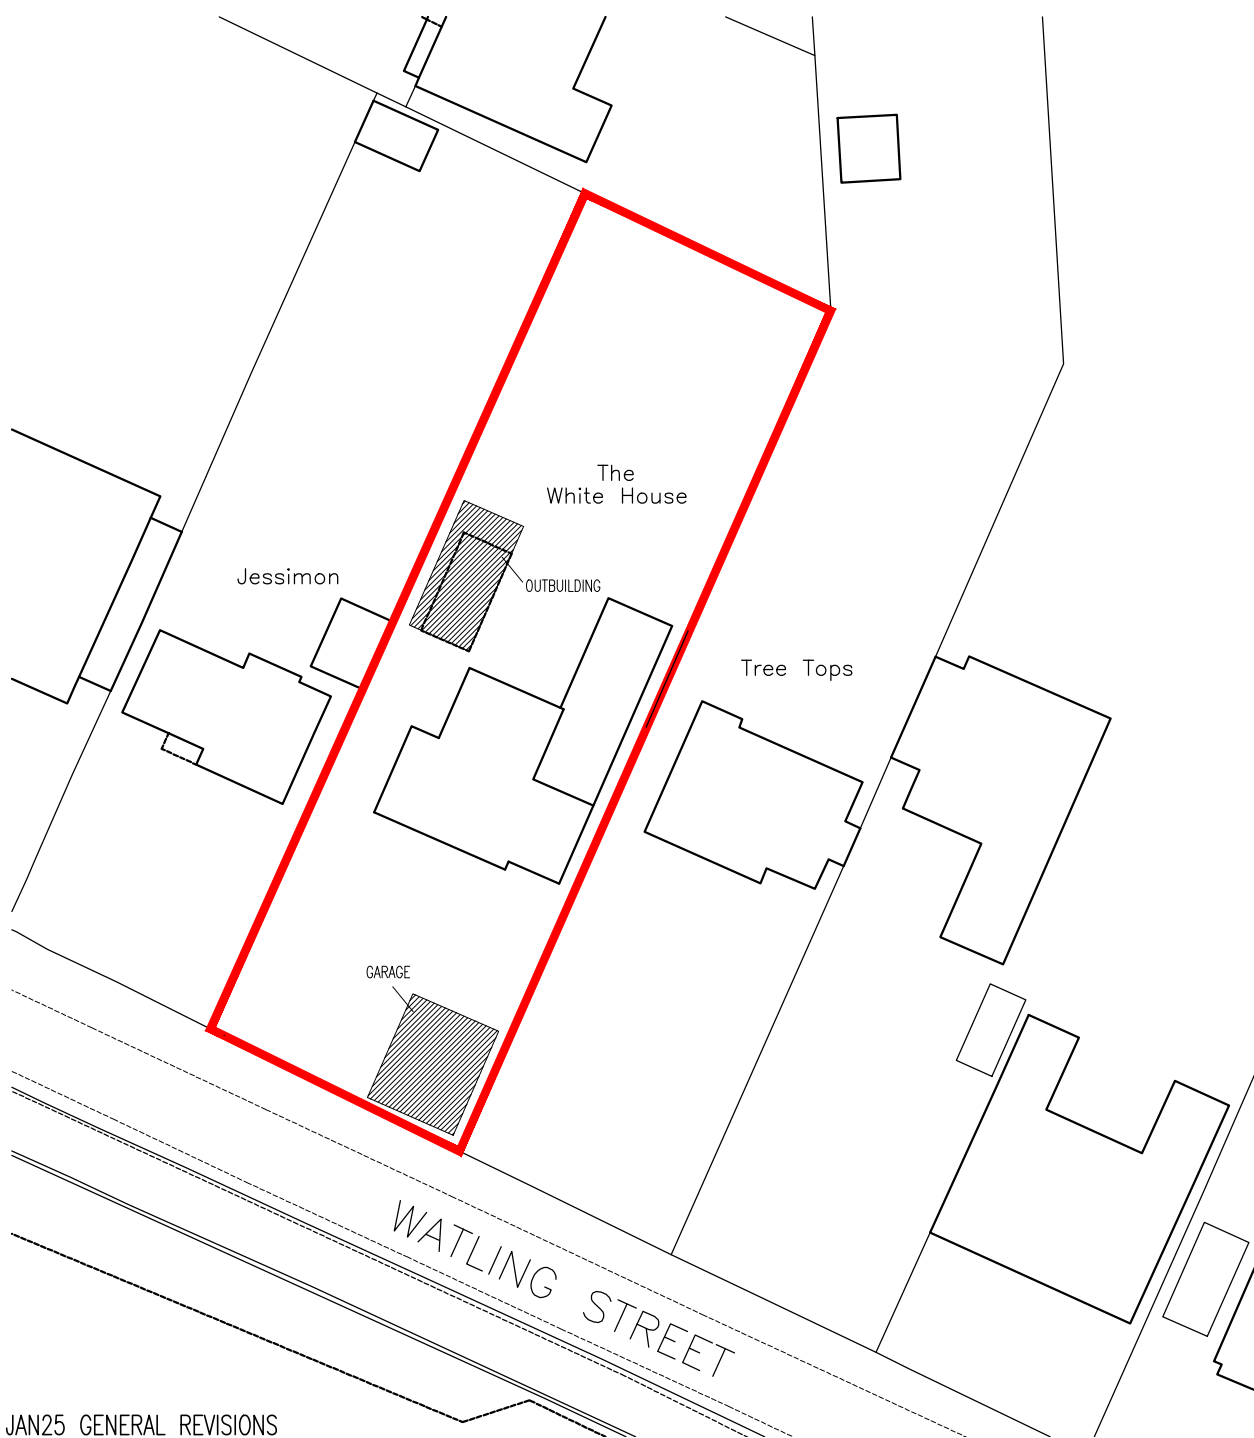

B JAN25 GENERAL REVISIONS
A JULY24 MINOR REVISIONS

C JULY25 MINOR REVISIONS

- J S DESIGNS - Suite 3, West Hill House, West Hill Dartford, Kent DA11 2EU Tel: 01322 286506 Fax: 01322 286504 e mail: js.designs@btconnect.com website: jsdesignsltd.co.uk	Property Address : The White House Watling Street DA11	Drawing Title : Proposed Block Plan
Client: Mr A Rehal	Scale : Date : By : 1:500 Apr20 JPS	Drawing Number : Amendment : 18102-L3 C