

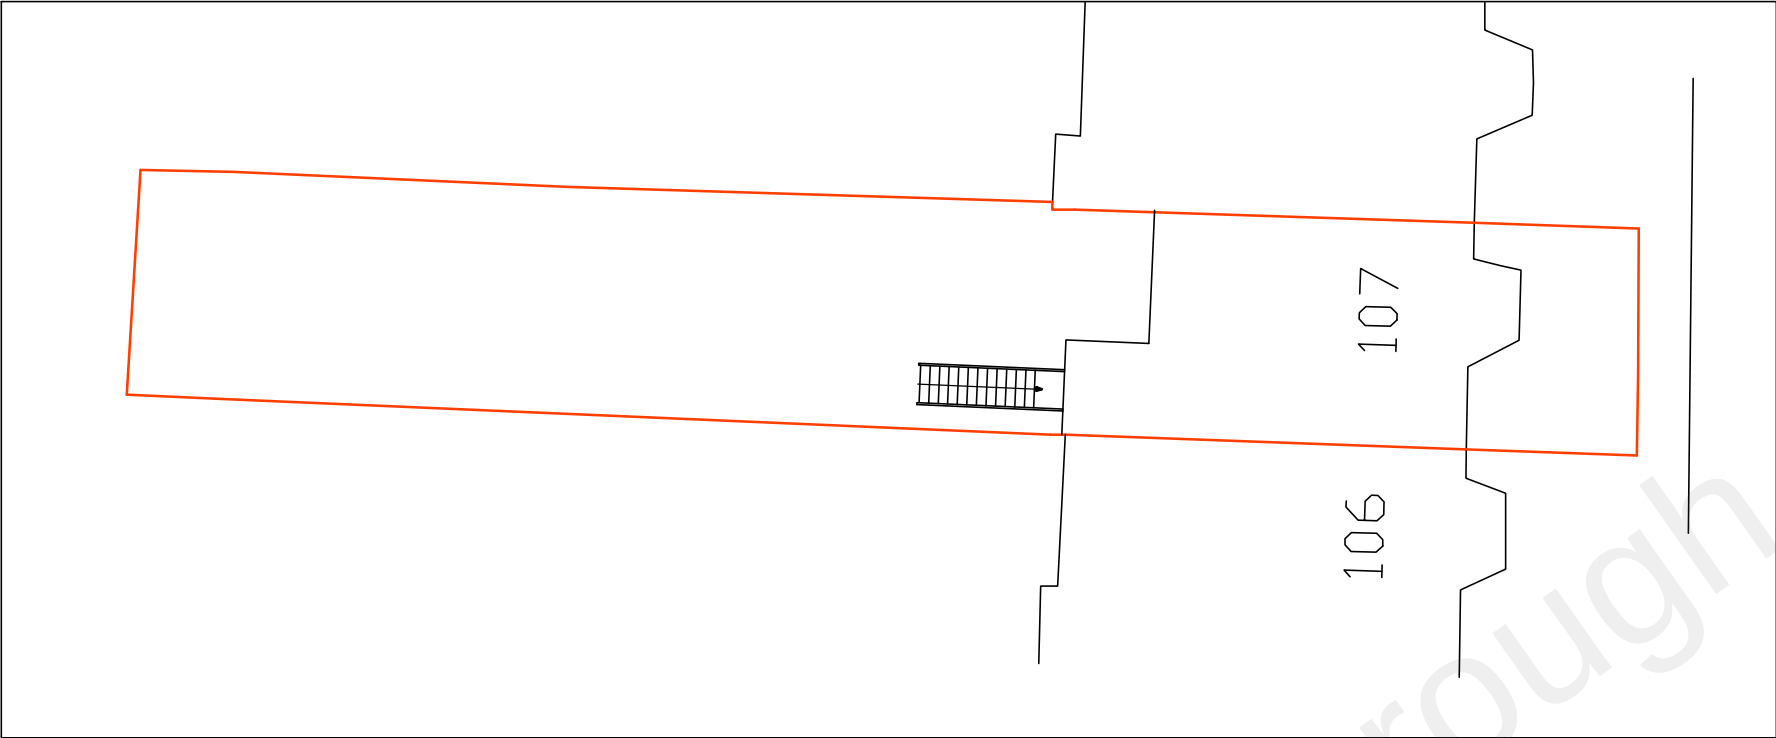


This drawing is protected by copyright and must not be copied or reproduced without the written consent of Penfold Project Services

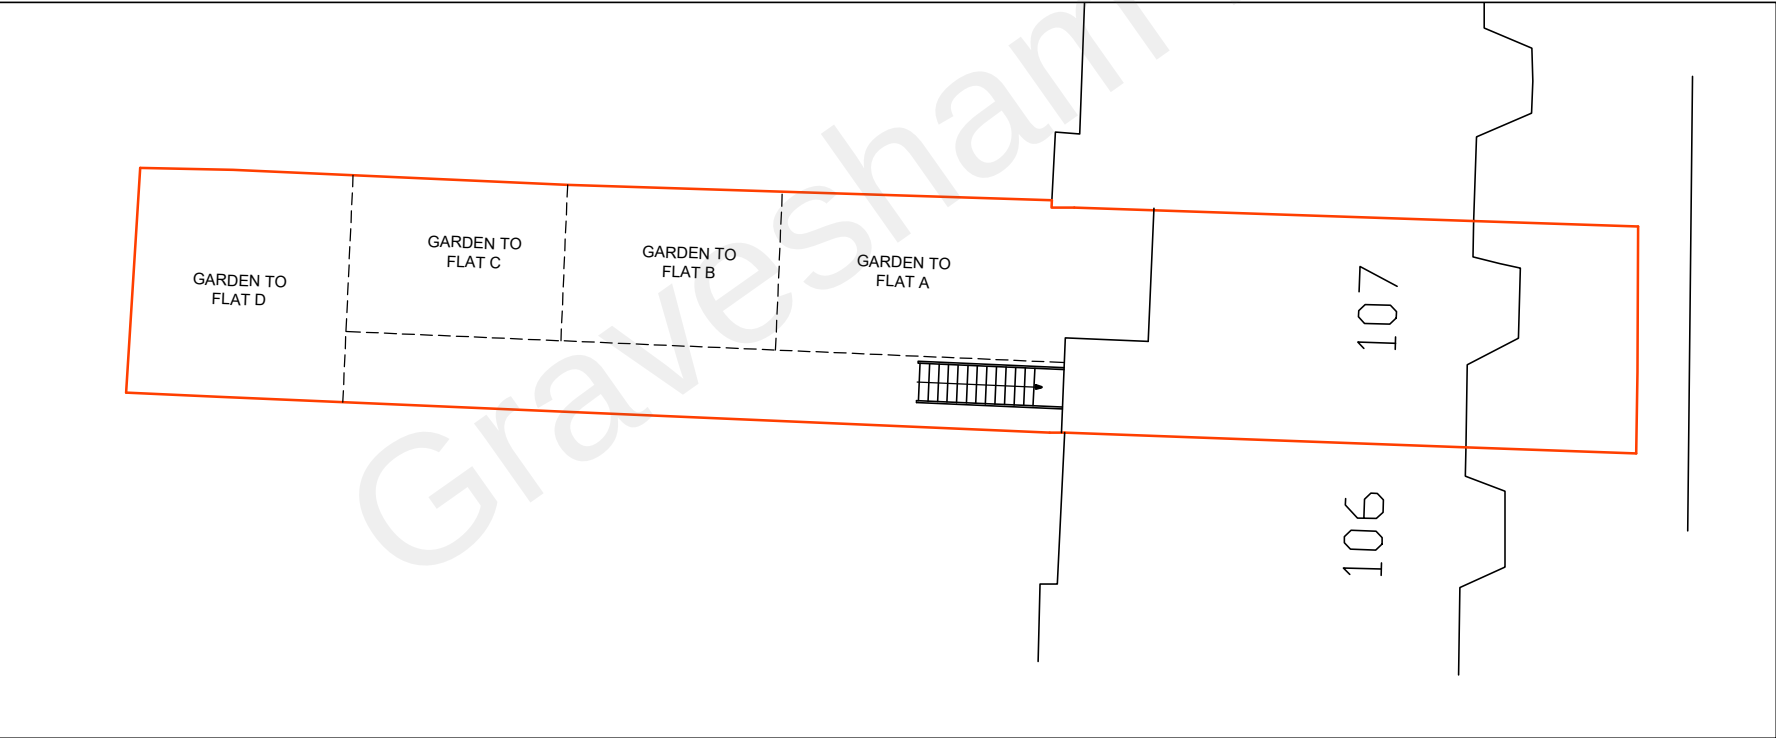

**BLOCK PLAN
AS EXISTING**
(1:200)

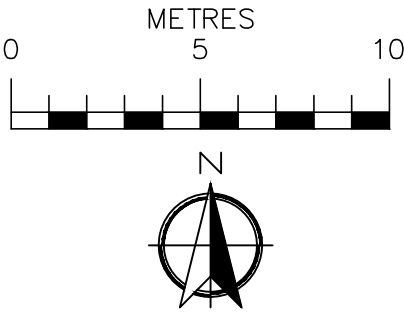

**BLOCK PLAN
AS PROPOSED**
(1:200)

Date	No	Revision
<i>Penfold Project Services</i> Epmarket, Wrotham Road, Meopham, Kent, DA13 0JH Telephone: 01474 816690 e-mail: apenfold448@btinternet.com		
Job Title: 170 WINDMILL STREET GRAVESEND KENT DA12 1BW		
Dwg Title: BLOCK PLANS AS EXISTING & AS PROPOSED		
Scale: 1:200 @ A3		
Dwg No.: 04		
Date: August 2021		