


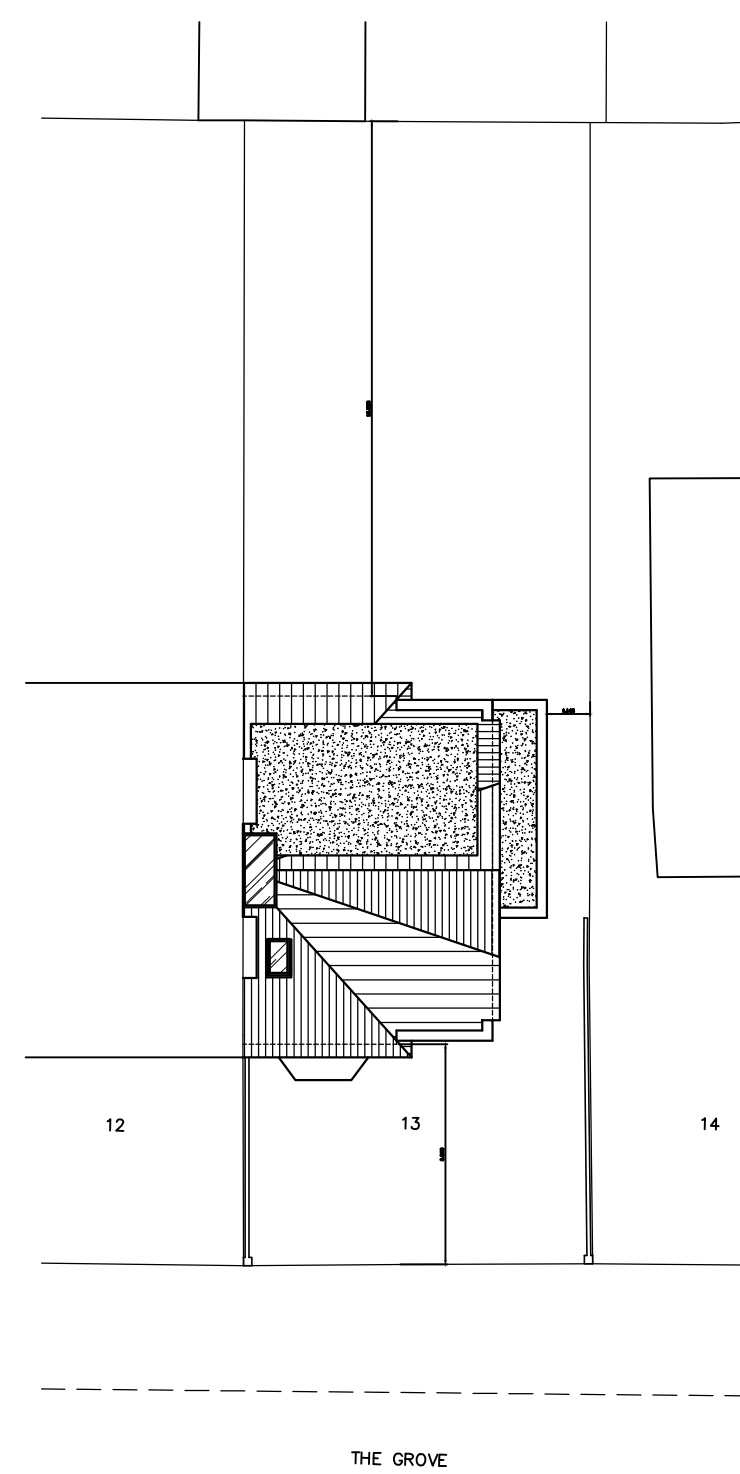


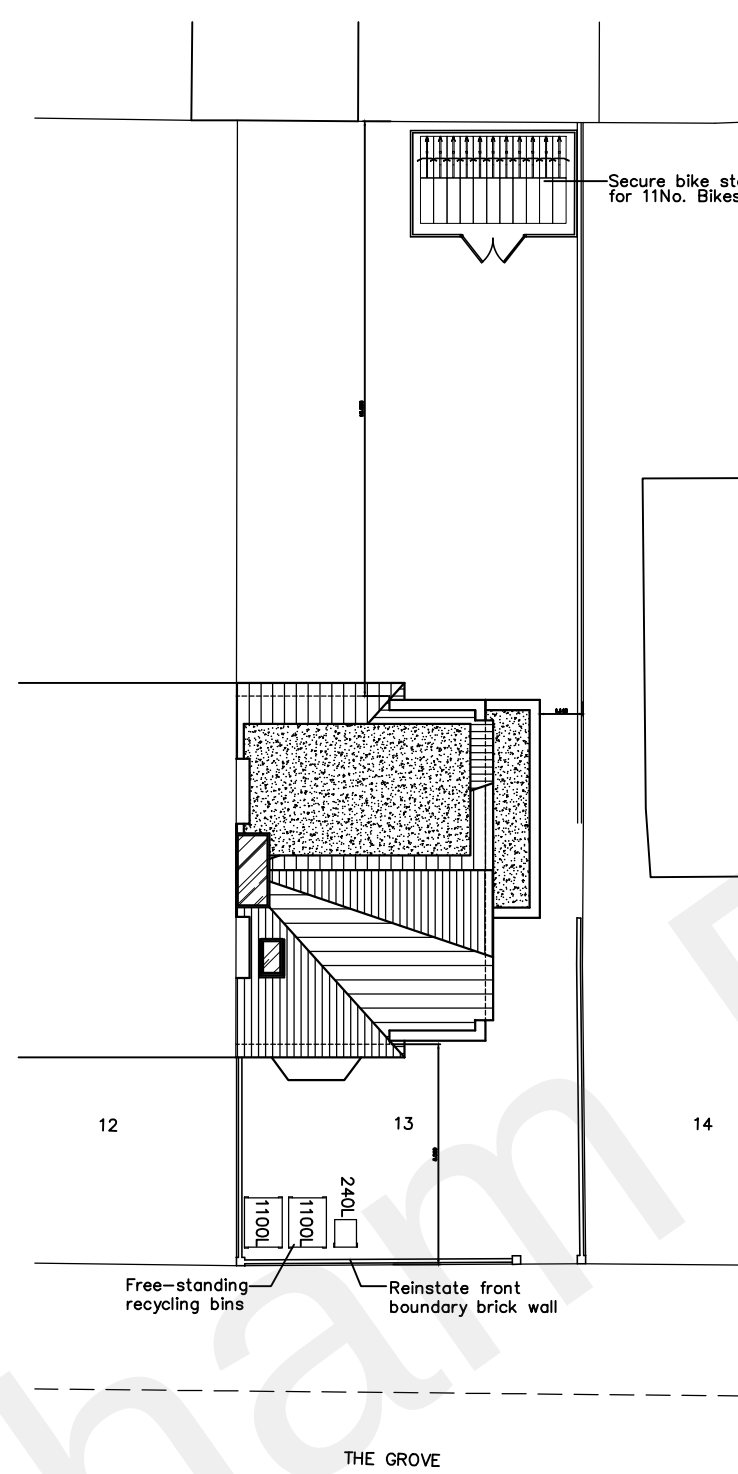

Existing Block Plan
Scale 1:200

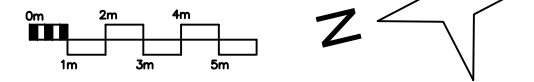

Proposed Block Plan
Scale 1:200

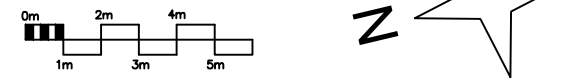

Household Waste Requirements (HMOs)

Refer to Standards and Guidance for Houses in Multiple Occupation.

Actual waste

Refuse requirements for 4-6 people is minimum total 300 litre sack capacity. Therefore, for 11 people allow minimum 600 litre sack capacity. It is proposed to provide 11 x 80 litre sacks.

Recycling requirements for 4-6 people is minimum total 240 litre sack capacity. Therefore, for 11 people allow minimum 480 litre sack capacity. It is proposed to provide 11 x 80 litre sacks.

For Communal Kitchen, 2 No 23 litre caddies to be provided for disposal of food waste.


Bins required:

1 No 1100 litre bin for refuse waste (800 litre required)
1 No 1100 litre bin for dry recyclable waste (480 litre required)
1 No 240 litre bin for food waste (69 litre required)



20 0 20 40 60 80 100
Metres

Location Plan
Scale 1:1250 @ A1

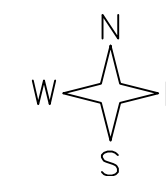

PROJECT: 13 The Grove, Gravesend Kent DA12 1DX	
TITLE: Existing and Proposed Block and Location Plan	
SCALE: as shown @ A1	DATE: May 22
Drawing No. 1455-04	REV. C



BRELEY
DESIGN LTD

Breley Design Ltd, Harrier House
Aviation Way, Southend on Sea
Essex SS2 6UN, England.
Telephone: +44 (0)1702 541300
Facsimile: +44 (0)1702 541323
Email: info@breleydesign.com

Copyright of this drawing shall remain the property of Breley Design Limited. It may not be used in whole or part by any other parties for any other purpose without prior consent. All dimensions to be checked on site and any discrepancies reported to Breley Design Limited before work commences.