


VISUAL SCALE 1:1250 @ A3


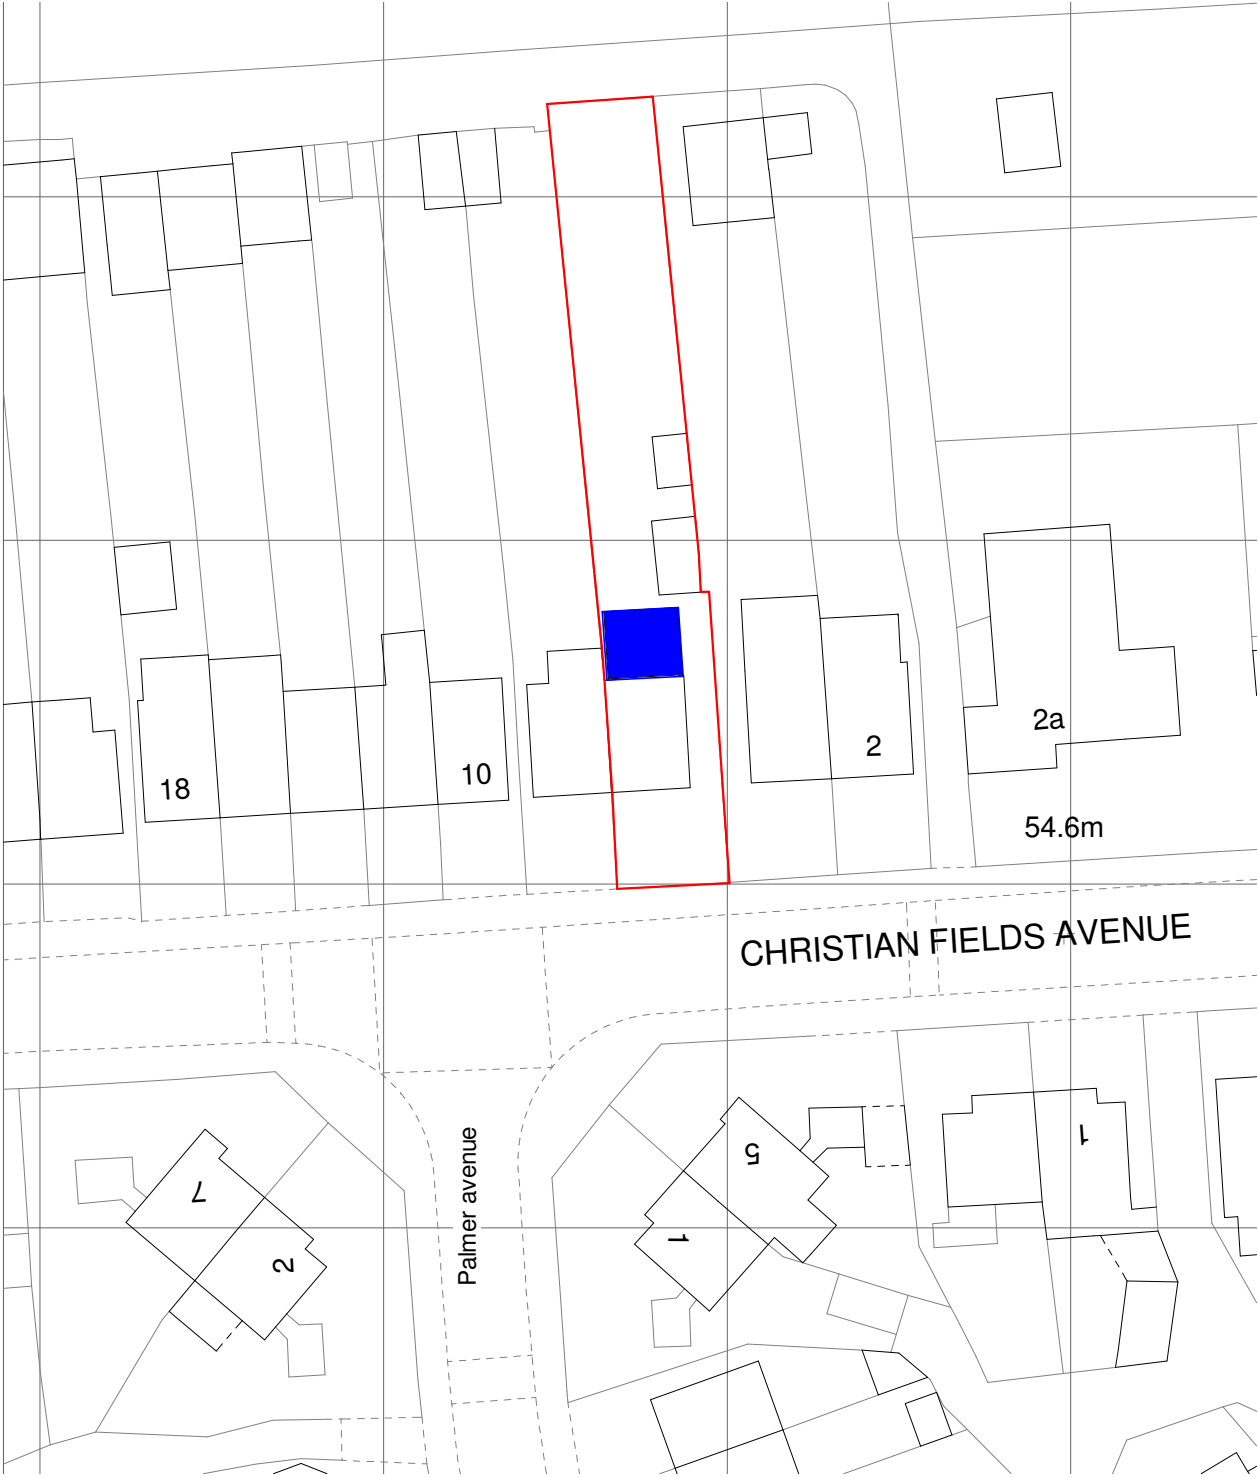


VISUAL SCALE 1:500 @ A3

1

Proposed Block Plan

1 : 500

  

	PROJECT	Demolition of rear conservatory and erection of single storey rear extension 5.0m with flat roof not exceeding 3.0m height deep at 6 Christian fields Avenue Gravesend DA12 5NF		CLIENT		
	SHEET	Proposed Block Plan	Date 06/10/2024	Project number 6CHRIST/24/EXT	Scale (@ A3) 1 : 500	
			Drawn by IS	DRAWING NUMBER		REV
			Checked by IS	801		