



VISUAL SCALE 1:1250 @ A3

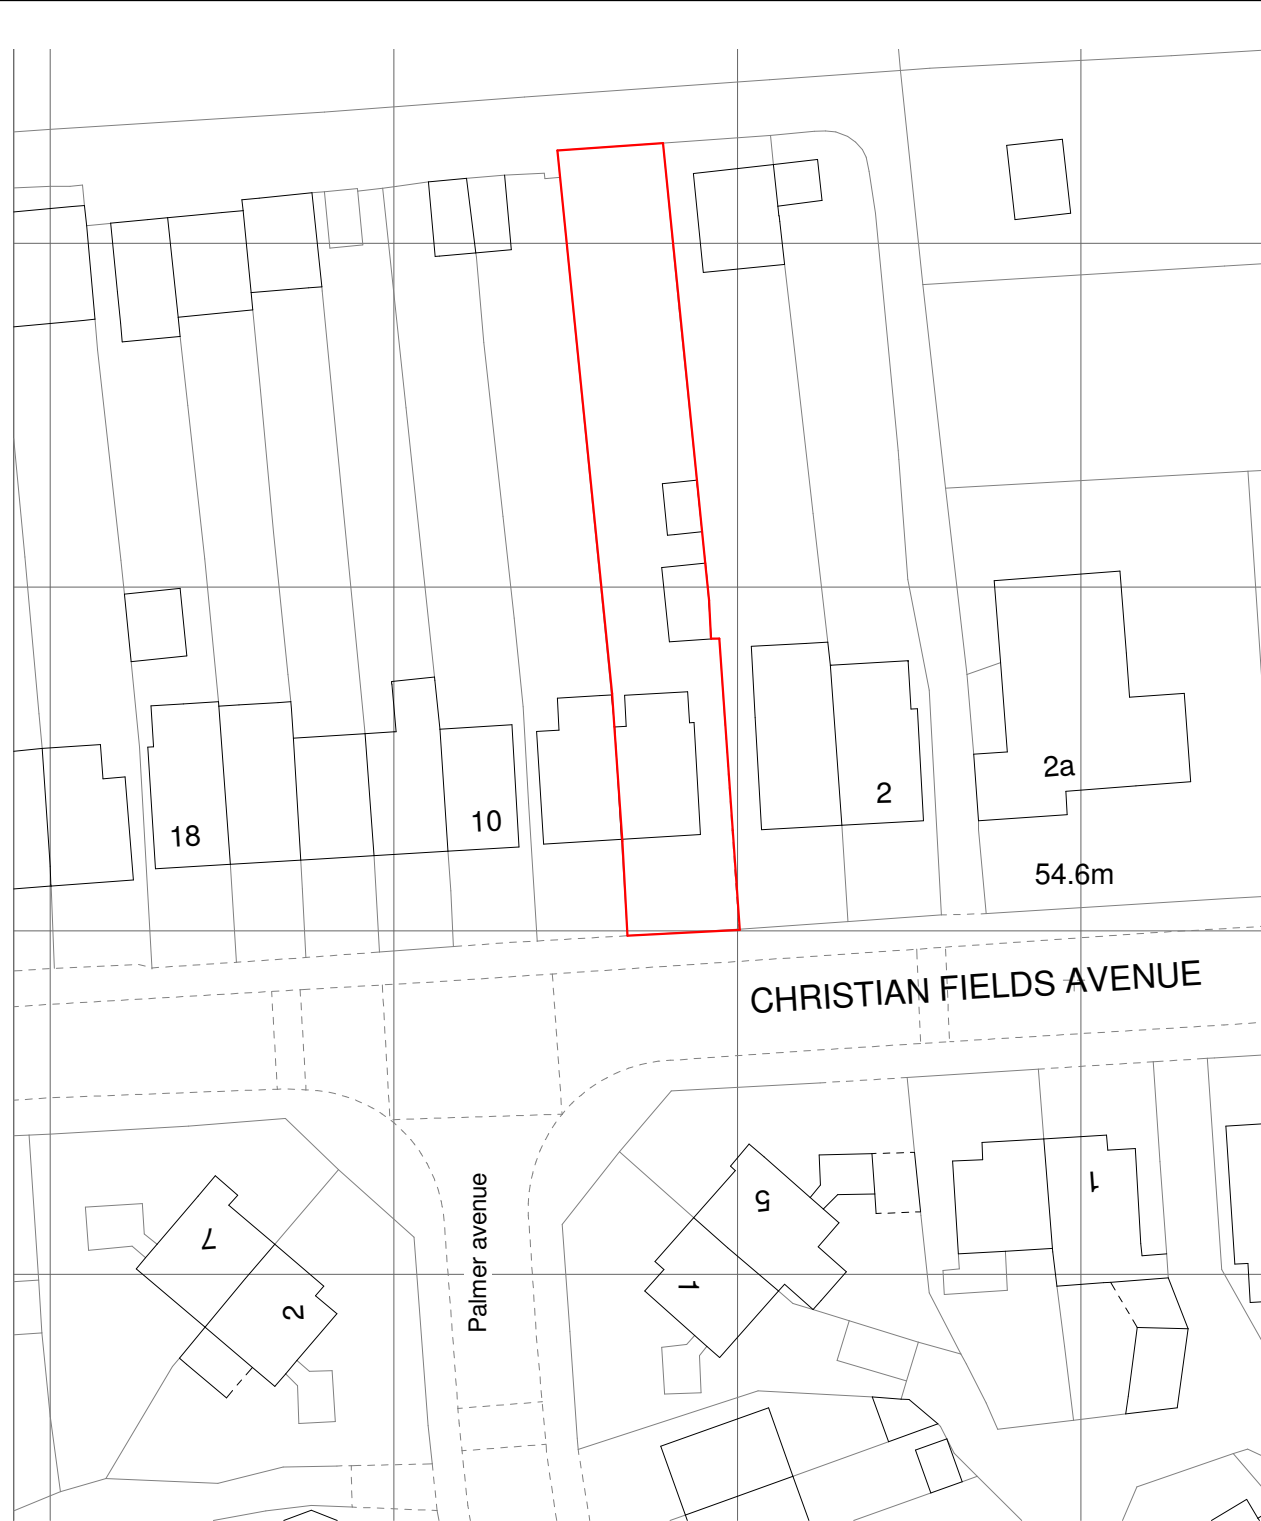

VISUAL SCALE 1:500 @ A3

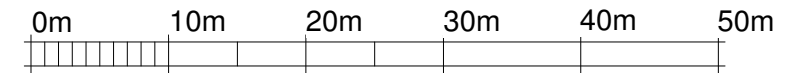

1 Existing Block Plan
1 : 500

2 Location Map
1 : 1250

POLARDESIGN
Designing the Future
42 Prince John Road
Eltham London UK
SE9 6QA
tel 0208 859 2299
mob 0788 145 2203
email :iselter@yahoo.com

PROJECT Demolition of rear conservatory and erection of single storey rear extension 5.0m with flat roof not exceeding 3.0m height deep at 6 Christian fields Avenue Gravesend DA12 5NF

SHEET
Block Plan Location Map

CLIENT

Date 06/10/2024	Project number 6CHRIST/24/EXT	Scale (@ A3) As indicated
Drawn by IS	DRAWING NUMBER 701 Existing	REV
Checked by IS		

06/10/2024 17:49:31