



Side Elevation




Side Elevation




Block Plan

Scale 1:100

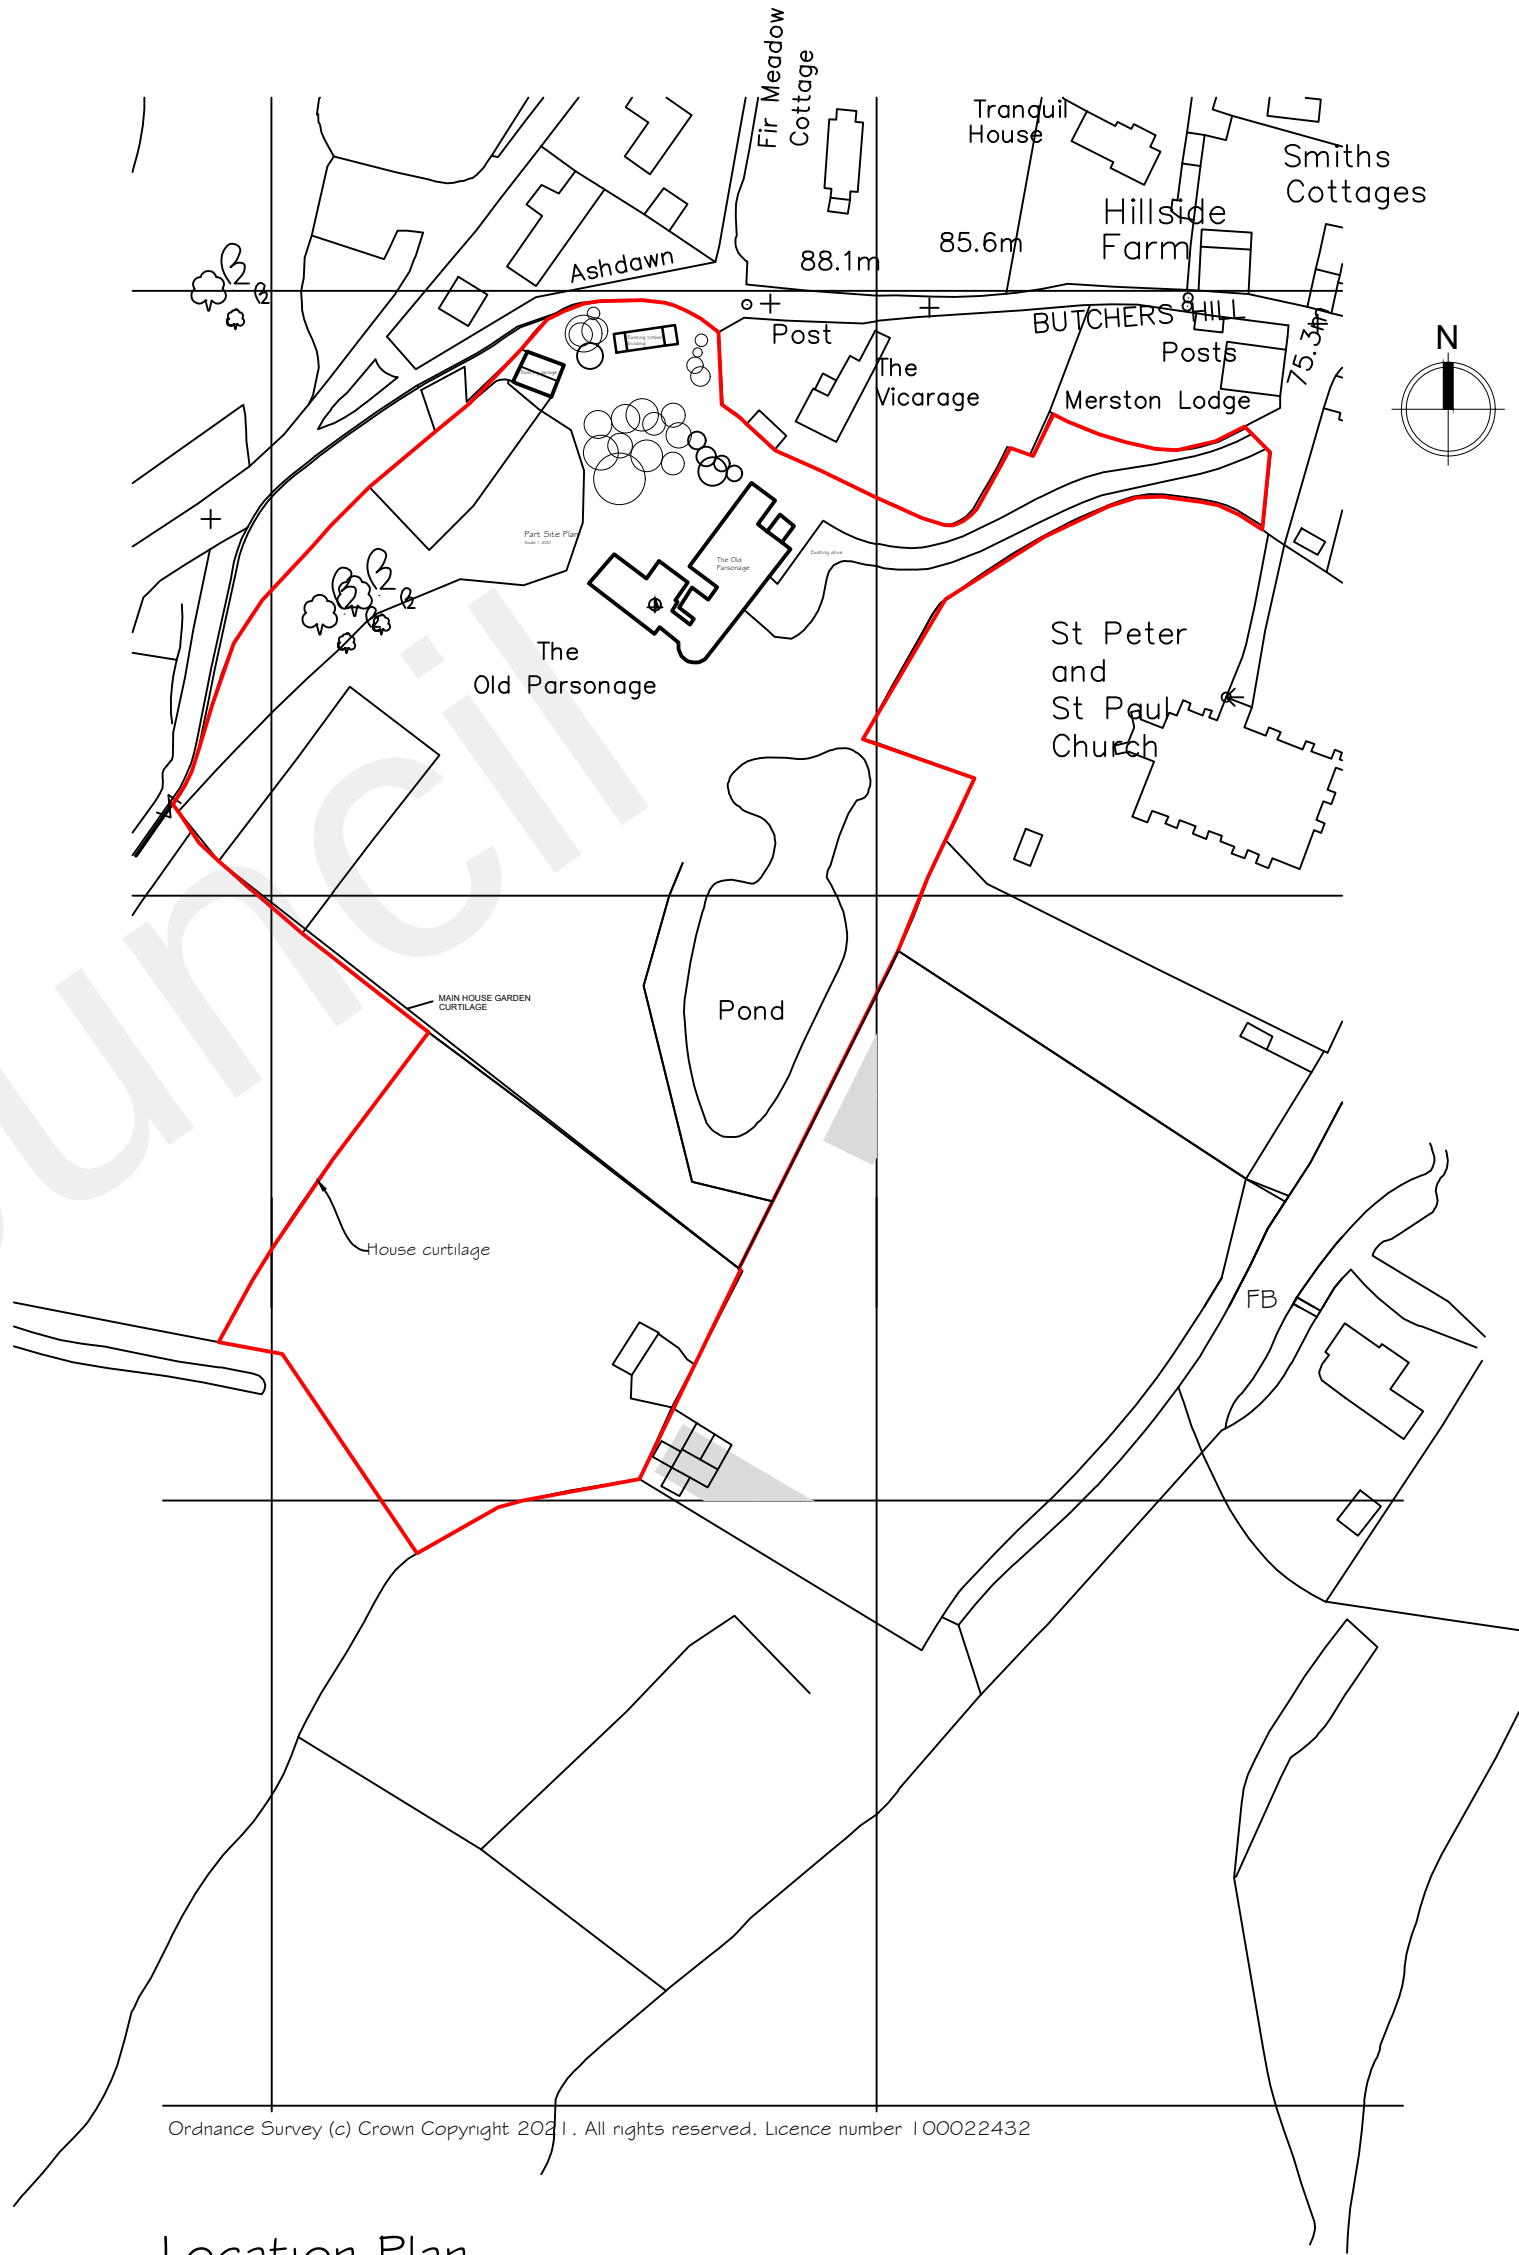

Location Plan

Scale 1:1250

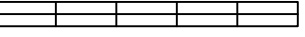

Synergy

Planning & Property Consultants Ltd
Suite 6 Laser Quay
Marine City Centre
Rochester
Kent ME2 4HU

Client
Mr D South

Address
The Old Parsonage, Shorne

Drawing title
Survey drawing

Scale
1:100/1:1250 at A1

Date
March 2021

Drawn by

Drawing No
20/308/02