

NOTES:

1. All dimensions to be checked and verified on site prior to construction commencing: any discrepancies to be reported to client.

2. This drawing is for planning purposes only.

3. No dimensions to be scaled from drawing except for the purposes of Planning Applications. The contractor should check all dimensions on site. It is the contractors responsibility to ensure compliance with Building Regulations.

**CDM 2015 Health and Safety Information:**  
This information relates only to 'Significant Hazards' identified on this drawing and is to be read in conjunction with the Designer's Risk Assessment Register.

**SAFETY, HEALTH AND ENVIRONMENTAL INFORMATION**  
In addition to the hazards / risks normally associated with the types of work detailed on this drawing, note the following:

**CONSTRUCTION:**  
**MAINTENANCE/ CLEANING:**  
**DECOMMISSIONING/ DEMOLITION:**  
**ENVIRONMENT:**

It is assumed that all works will be carried out by a competent contractor working, where appropriate, to an approved method statement

KEY

- X00#

EXISTING DOOR/WINDOW TO BE RETAINED
- X00#

EXISTING DOOR/WINDOW TO BE REMOVED/ REPLACED
- CT

CABLE TRAY
- DS

13A TWIN SOCKET NOT SWITCHED
- DS/S

13A TWIN SOCKET SWITCHED
- EJB

ELECTRIC JUNCTION BOX
- H

ELECTRIC HEATER
- Hc

BAR HEATER IN PROTECTIVE 'CAGE'
- L


LIGHT FITTING
- LS

LIGHT SWITCH
- VP


VENT PIPE
- CR

WALL-MOUNTED CURTAIN ROD
- U

UNKNOWN
- EXISTING, SURFACE-MOUNTED PVC CONDUIT/CABLING, ELECTRICAL FITTINGS - RETAINED
- EXISTING, SURFACE-MOUNTED PVC CONDUIT/CABLING, ELECTRICAL FITTINGS - REMOVED

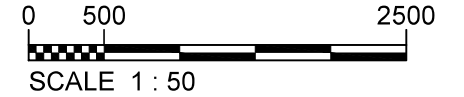

|   |           |                                                    |              |         |
|---|-----------|----------------------------------------------------|--------------|---------|
| P4   | JUN 2026  | FOR LISTED BUILDING CONSENT                        | TP           | SL      |
| P3   | JAN 2026  | Whole-building proposal - to client for discussion | TP           | SL      |
| P2   | OCT 2025  | FOR PLANNING                                       | TP           | SL      |
| P1   | JULY 2025 | ISSUED FOR INFORMATION                             | TP           | SL      |
| Rev   | Rev. Date | Purpose of revision                                | Drawn        | Checked |
| <div>Stuart James Associates</div> <div>planning and development consultants</div> <div>4th Floor, Rex House</div> <div>4-12 Regent Street</div> <div>London SW1Y 4PE</div> <div>Phone: 020 7228 8522</div> <div>Email: <a href="mailto:office@stuartjamesassociates.co.uk">office@stuartjamesassociates.co.uk</a></div> <div>Website: <a href="http://www.stuartjamesassociates.co.uk">www.stuartjamesassociates.co.uk</a></div> <div>Twitter: @SJAconsultants</div> <div>Company Number: 7327582 Registered in England &amp; Wales</div> <div>VAT Number: 135 6259 09</div> |           |                                                    |              |         |
| Project   |           |                                                    |              |         |
| ST ANDREW'S ARTS CENTRE   |           |                                                    |              |         |
| 19 ROYAL PIER ROAD   |           |                                                    |              |         |
| GRAVESEND DA12 2BD   |           |                                                    |              |         |
| Drawing title   |           |                                                    |              |         |
| EXISTING INTERNAL ELEVATION   |           |                                                    |              |         |
| 4   |           |                                                    |              |         |
| DEMOLITION   |           |                                                    |              |         |
| Drawing status   |           |                                                    |              |         |
| PLANNING   |           |                                                    |              |         |
| Scale   |           | 1:50 @ A3                                          | DO NOT SCALE |         |
| Client no.   |           |                                                    |              |         |
| Drawing number   |           |                                                    |              | Rev     |
| SJA3472/PL 103   |           |                                                    |              | P4      |

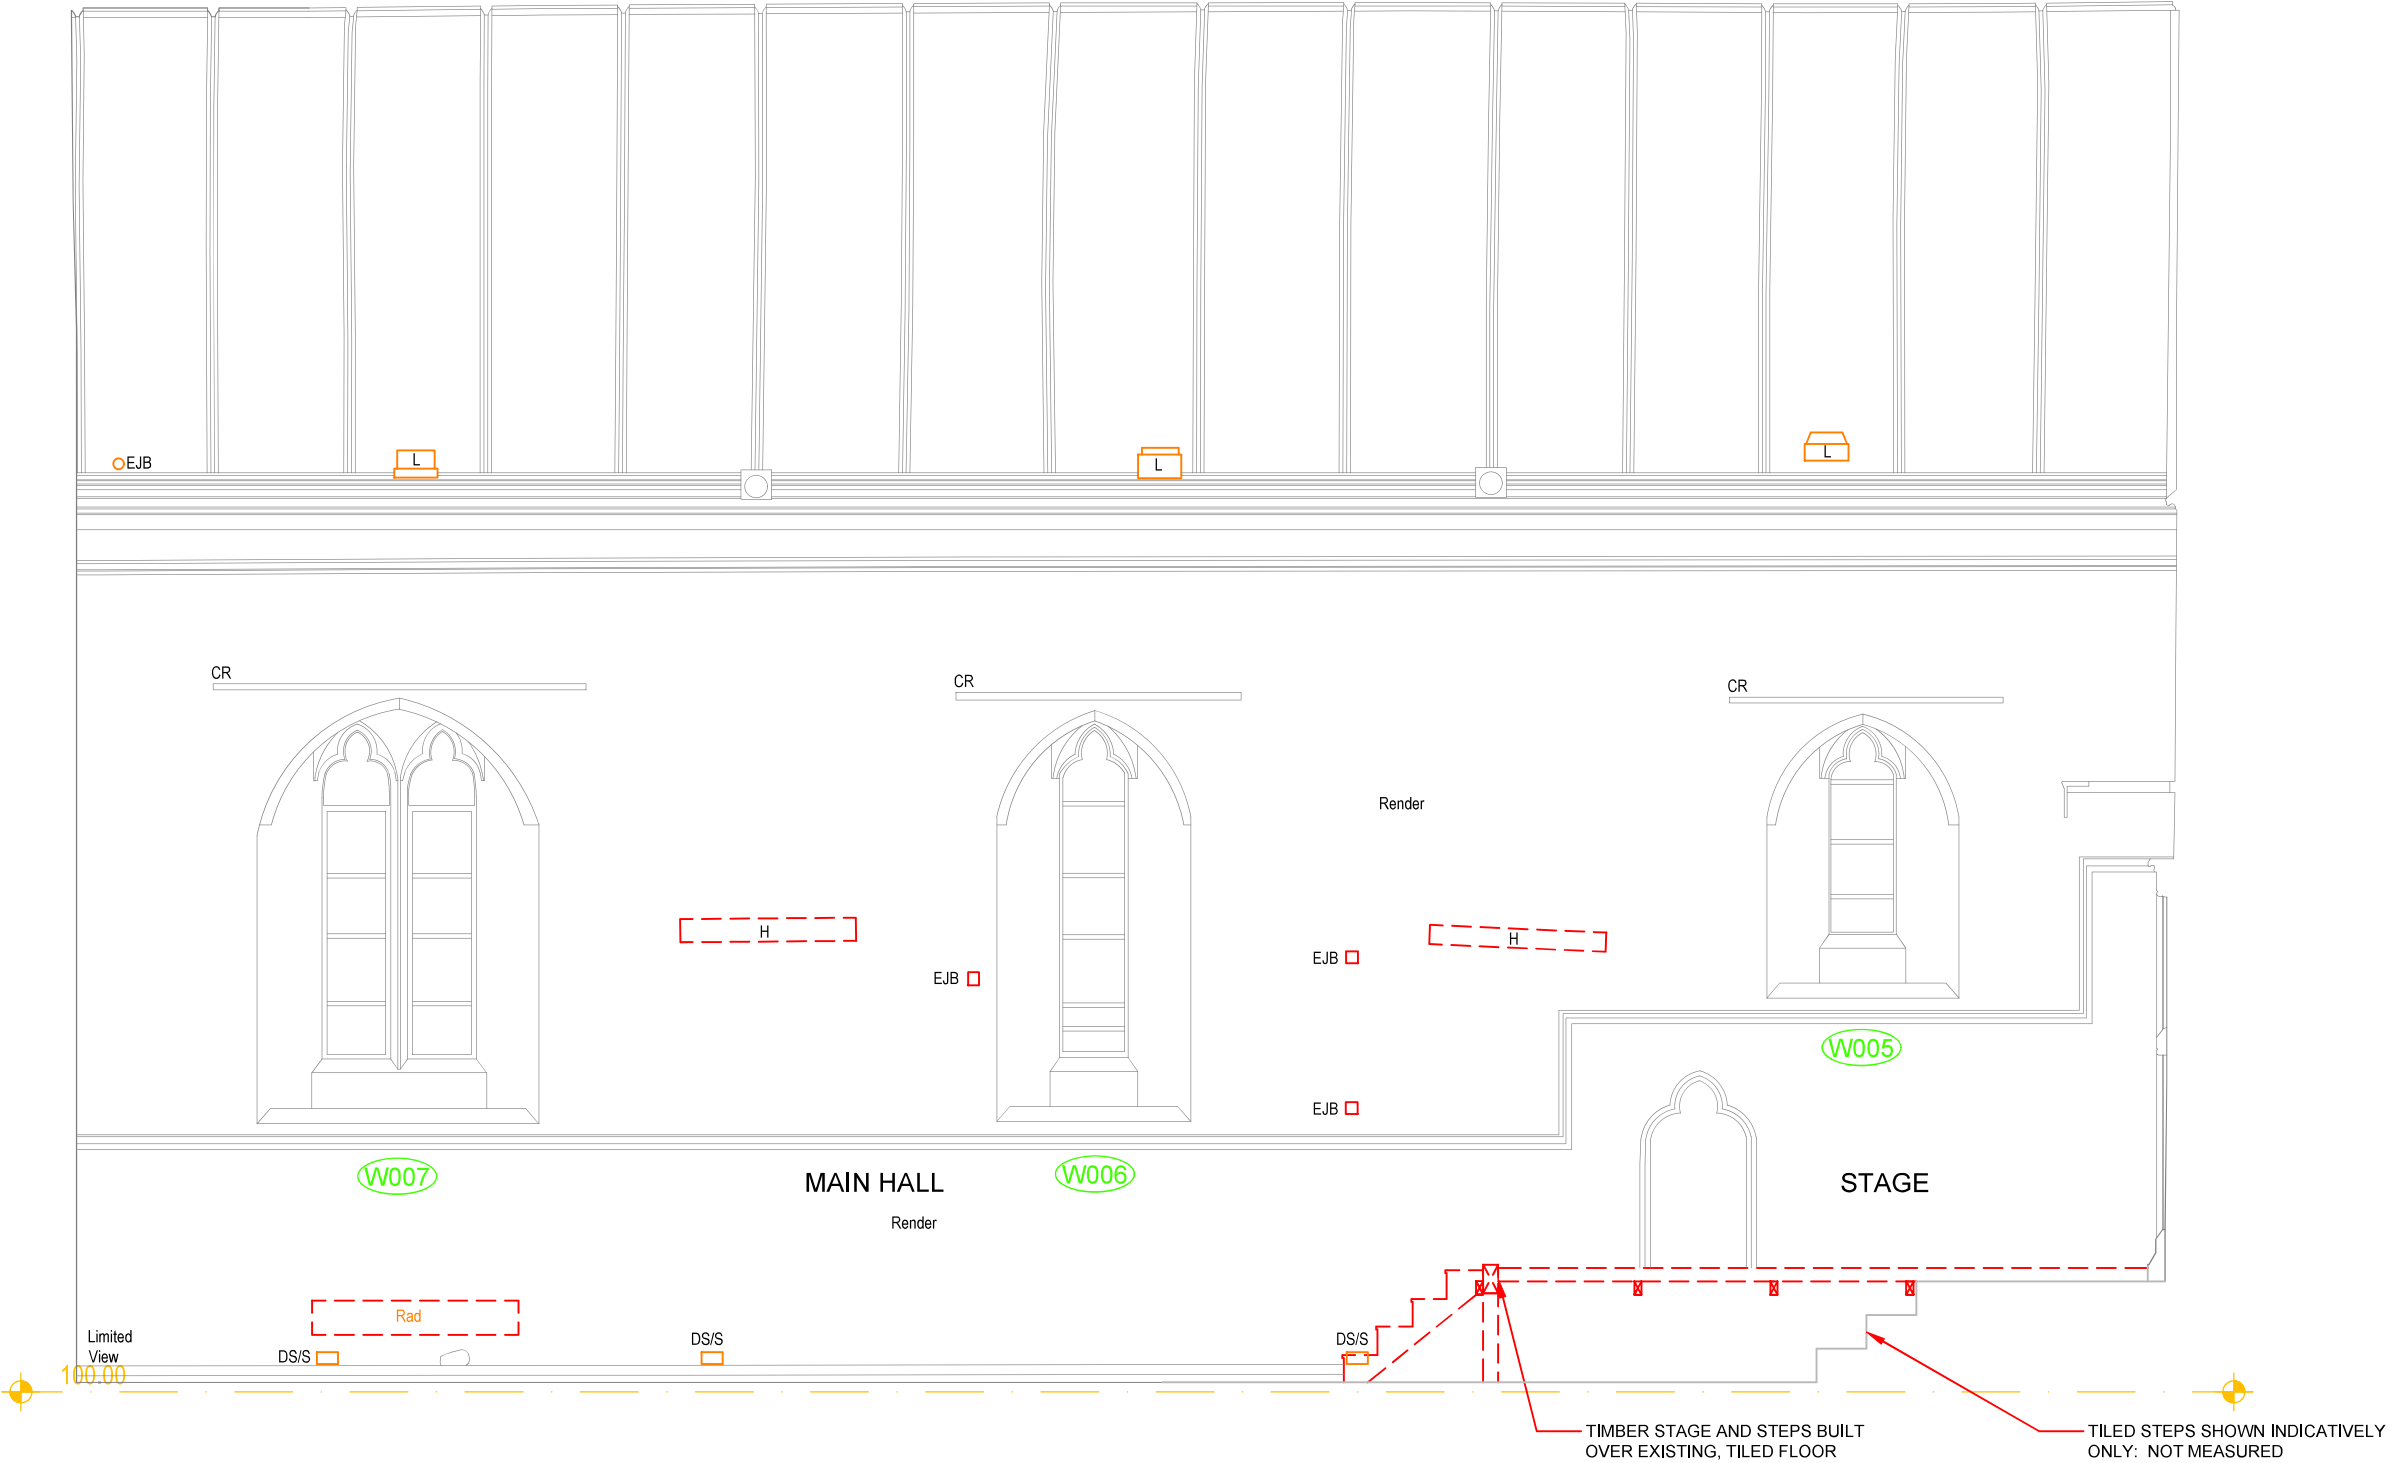

INTERNAL ELEVATION E-4