


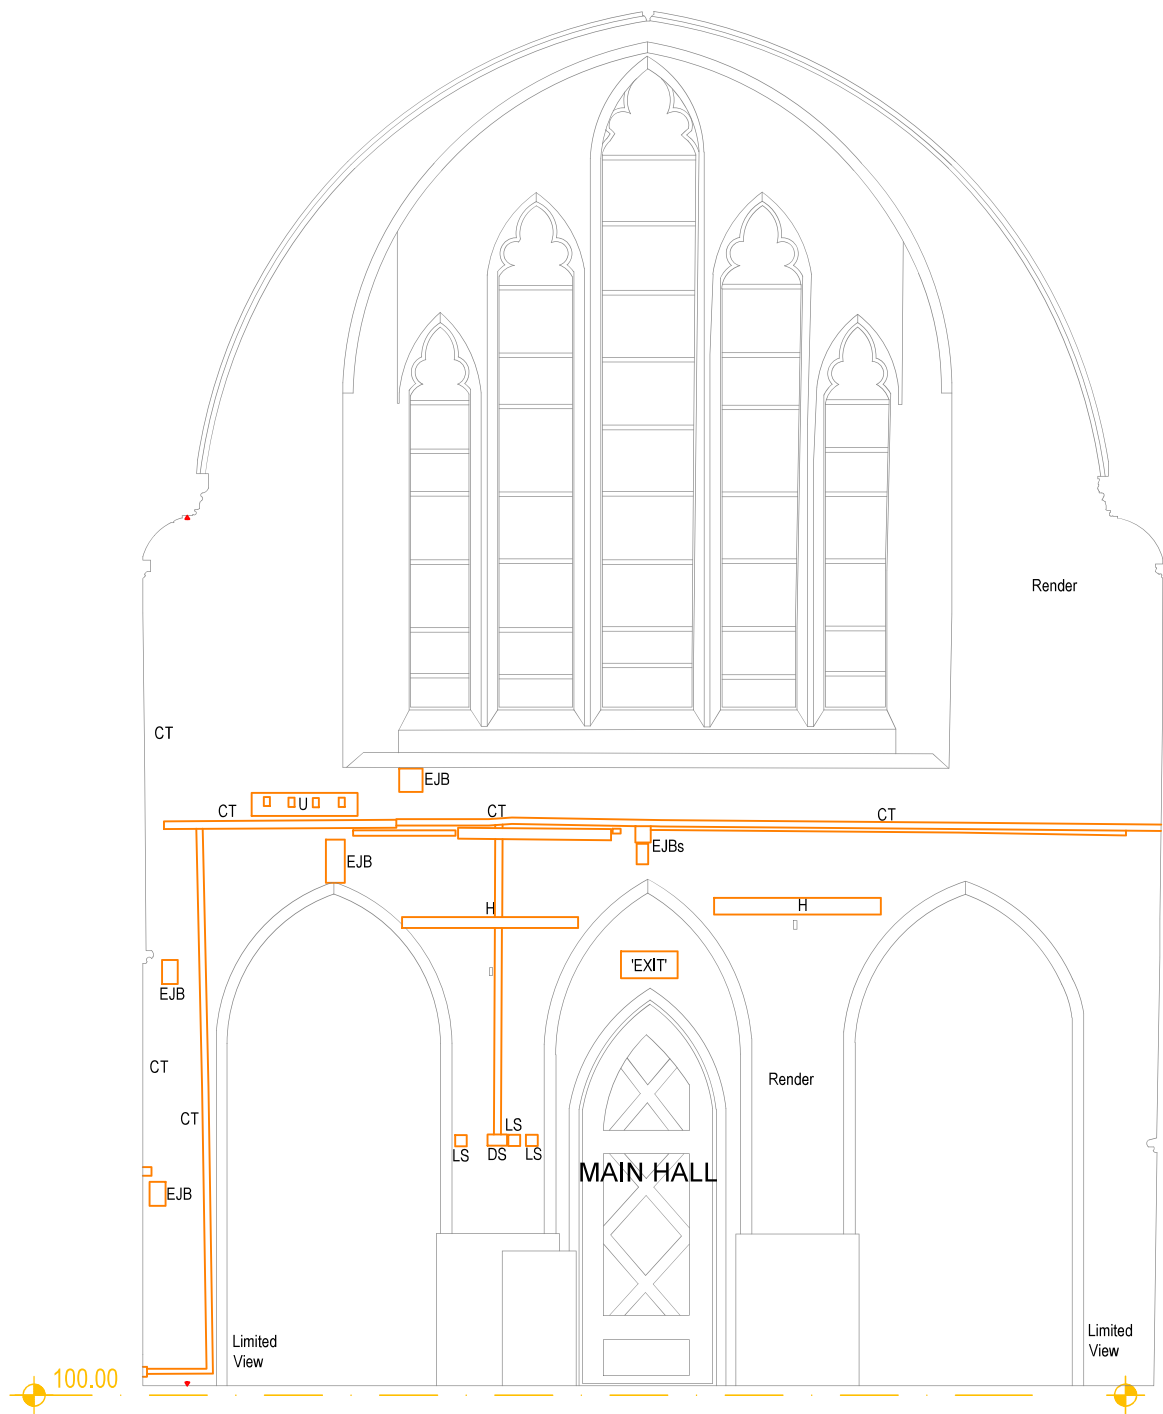

INTERNAL ELEVATION E-1



INTERNAL ELEVATION E-3

- NOTES:
1. All dimensions to be checked and verified on site prior to construction commencing: any discrepancies to be reported to client.
 2. This drawing is for planning purposes only.
 3. No dimensions to be scaled from drawing except for the purposes of Planning Applications. The contractor should check all dimensions on site. It is the contractors responsibility to ensure compliance with Building Regulations.

CDM 2015 Health and Safety Information:
This information relates only to 'Significant Hazards' identified on this drawing and is to be read in conjunction with the Designer's Risk Assessment Register.


SAFETY, HEALTH AND ENVIRONMENTAL INFORMATION
In addition to the hazards / risks normally associated with the types of work detailed on this drawing, note the following:

CONSTRUCTION:
MAINTENANCE/ CLEANING:
DECOMMISSIONING/ DEMOLITION:
ENVIRONMENT:

It is assumed that all works will be carried out by a competent contractor working, where appropriate, to an approved method statement

KEY

- EXISTING DOOR/WINDOW TO BE RETAINED
- EXISTING DOOR/WINDOW TO BE REMOVED/ REPLACED
- CT CABLE TRAY
DS 13A TWIN SOCKET NOT SWITCHED
DS/S 13A TWIN SOCKET SWITCHED
EJB ELECTRICAL JUNCTION BOX
H ELECTRIC HEATER
Hc BAR HEATER IN PROTECTIVE 'CAGE'
L LIGHT FITTING
LS LIGHT SWITCH
VP VENT PIPE
CR WALL-MOUNTED CURTAIN ROD
U UNKNOWN
- EXISTING, SURFACE-MOUNTED PVC CONDUIT/CABLING, ELECTRICAL FITTINGS - RETAINED

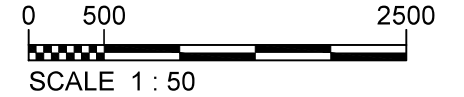

P1	JUN 2026	FOR LISTED BUILDING CONSENT	TP	SL
Rev	Rev. Date	Purpose of revision	Drawn	Checked
Stuart James Associates planning and development consultants 4th Floor, Rex House 4-12 Regent Street London SW1Y 4PE Phone: 020 7228 8522 Email: office@stuartjamesassociates.co.uk Website: www.stuartjamesassociates.co.uk Twitter: @SJAconsultants Company Number: 7327582 Registered in England & Wales VAT Number: 135 6259 09				
Project	ST ANDREW'S ARTS CENTRE 19 ROYAL PIER ROAD GRAVESEND DA12 2BD			
Drawing title EXISTING INTERNAL ELEVATIONS 1 and 3				
Drawing status PLANNING				
Scale	1:50 @ A3		DO NOT SCALE	
Client no.				
Drawing number SJA3472a/PL101				Rev P1