

NOTES:

1. All dimensions to be checked and verified on site prior to construction commencing: any discrepancies to be reported to client.
2. This drawing is for planning purposes only.
3. No dimensions to be scaled from drawing except for the purposes of Planning Applications. The contractor should check all dimensions on site. It is the contractors responsibility to ensure compliance with Building Regulations.


CDM 2015 Health and Safety Information:
This information relates only to 'Significant Hazards' identified on this drawing and is to be read in conjunction with the Designer's Risk Assessment Register.

SAFETY, HEALTH AND ENVIRONMENTAL INFORMATION
In addition to the hazards / risks normally associated with the types of work detailed on this drawing, note the following:

CONSTRUCTION:
MAINTENANCE/ CLEANING:
DECOMMISSIONING/ DEMOLITION:
ENVIRONMENT:

It is assumed that all works will be carried out by a competent contractor working, where appropriate, to an approved method statement

KEY	
CT	CABLE TRAY
DS	13A TWIN SOCKET NOT SWITCHED
DS/S	13A TWIN SOCKET SWITCHED
EJB	ELECTRICAL JUNCTION BOX
H	ELECTRIC HEATER
Hc	BAR HEATER IN PROTECTIVE 'CAGE'
L	LIGHT FITTING
LS	LIGHT SWITCH
VP	VENT PIPE
CR	WALL-MOUNTED CURTAIN ROD
U	UNKNOWN
— EXISTING, SURFACE-MOUNTED PVC CONDUIT/CABLING, ELECTRICAL FITTINGS - RETAINED	

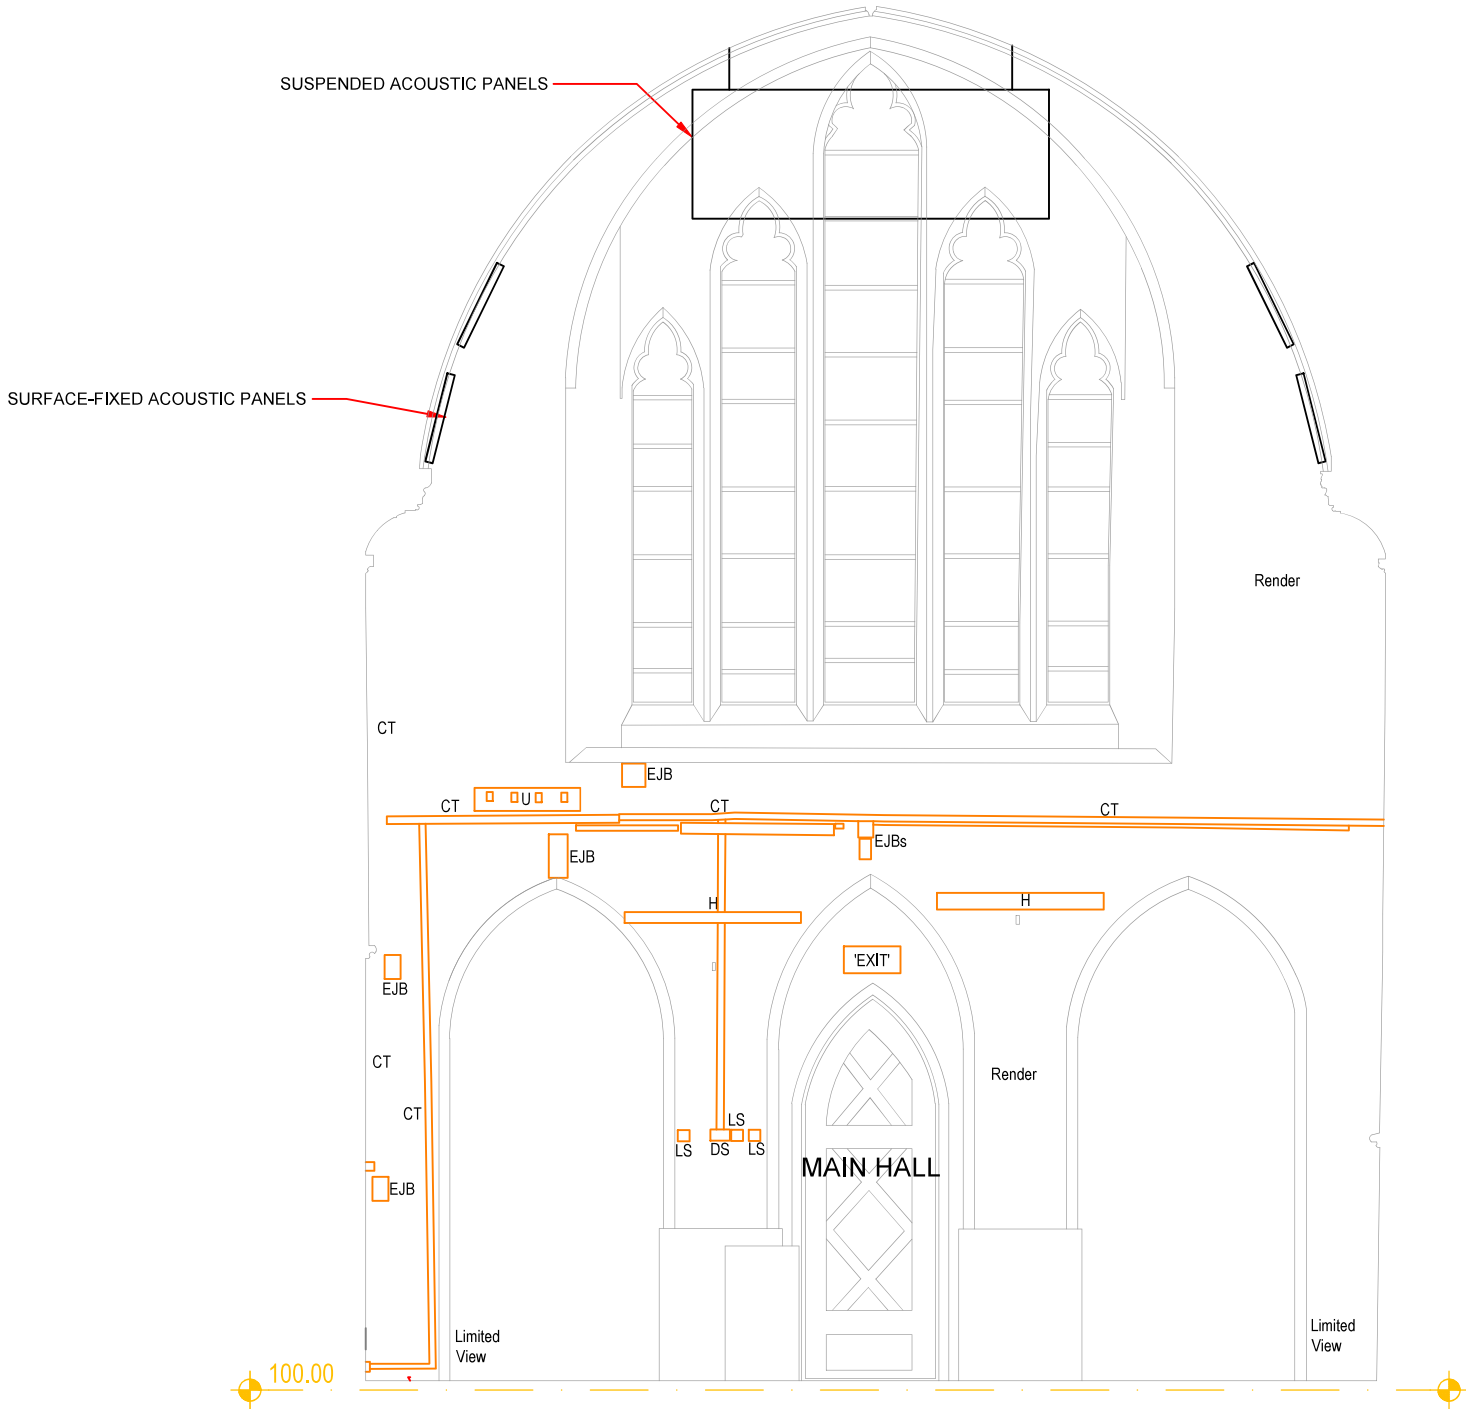

P1	JUN 2026	FOR LISTED BUILDING CONSENT	TP	SL
Rev	Rev. Date	Purpose of revision	Drawn	Checked
Stuart James Associates				
planning and development consultants				
4th Floor, Rex House				
4-12 Regent Street				
London SW1Y 4PE				
Phone: 020 7228 8522				
Email: office@stuartjamesassociates.co.uk				
Website: www.stuartjamesassociates.co.uk				
Twitter: @SJAconsultants				
Company Number: 7327582 Registered in England & Wales				
VAT Number: 135 6259 09				
Project	ST ANDREW'S ARTS CENTRE			
	19 ROYAL PIER ROAD			
	GRAVESEND DA12 2BD			
Drawing title	PROPOSED			
	INTERNAL ELEVATION 1			
Drawing status	PLANNING			
Scale	1:50 @ A3		DO NOT SCALE	
Client no.				
Drawing number	SJA3472a/P106			Rev
				P1