


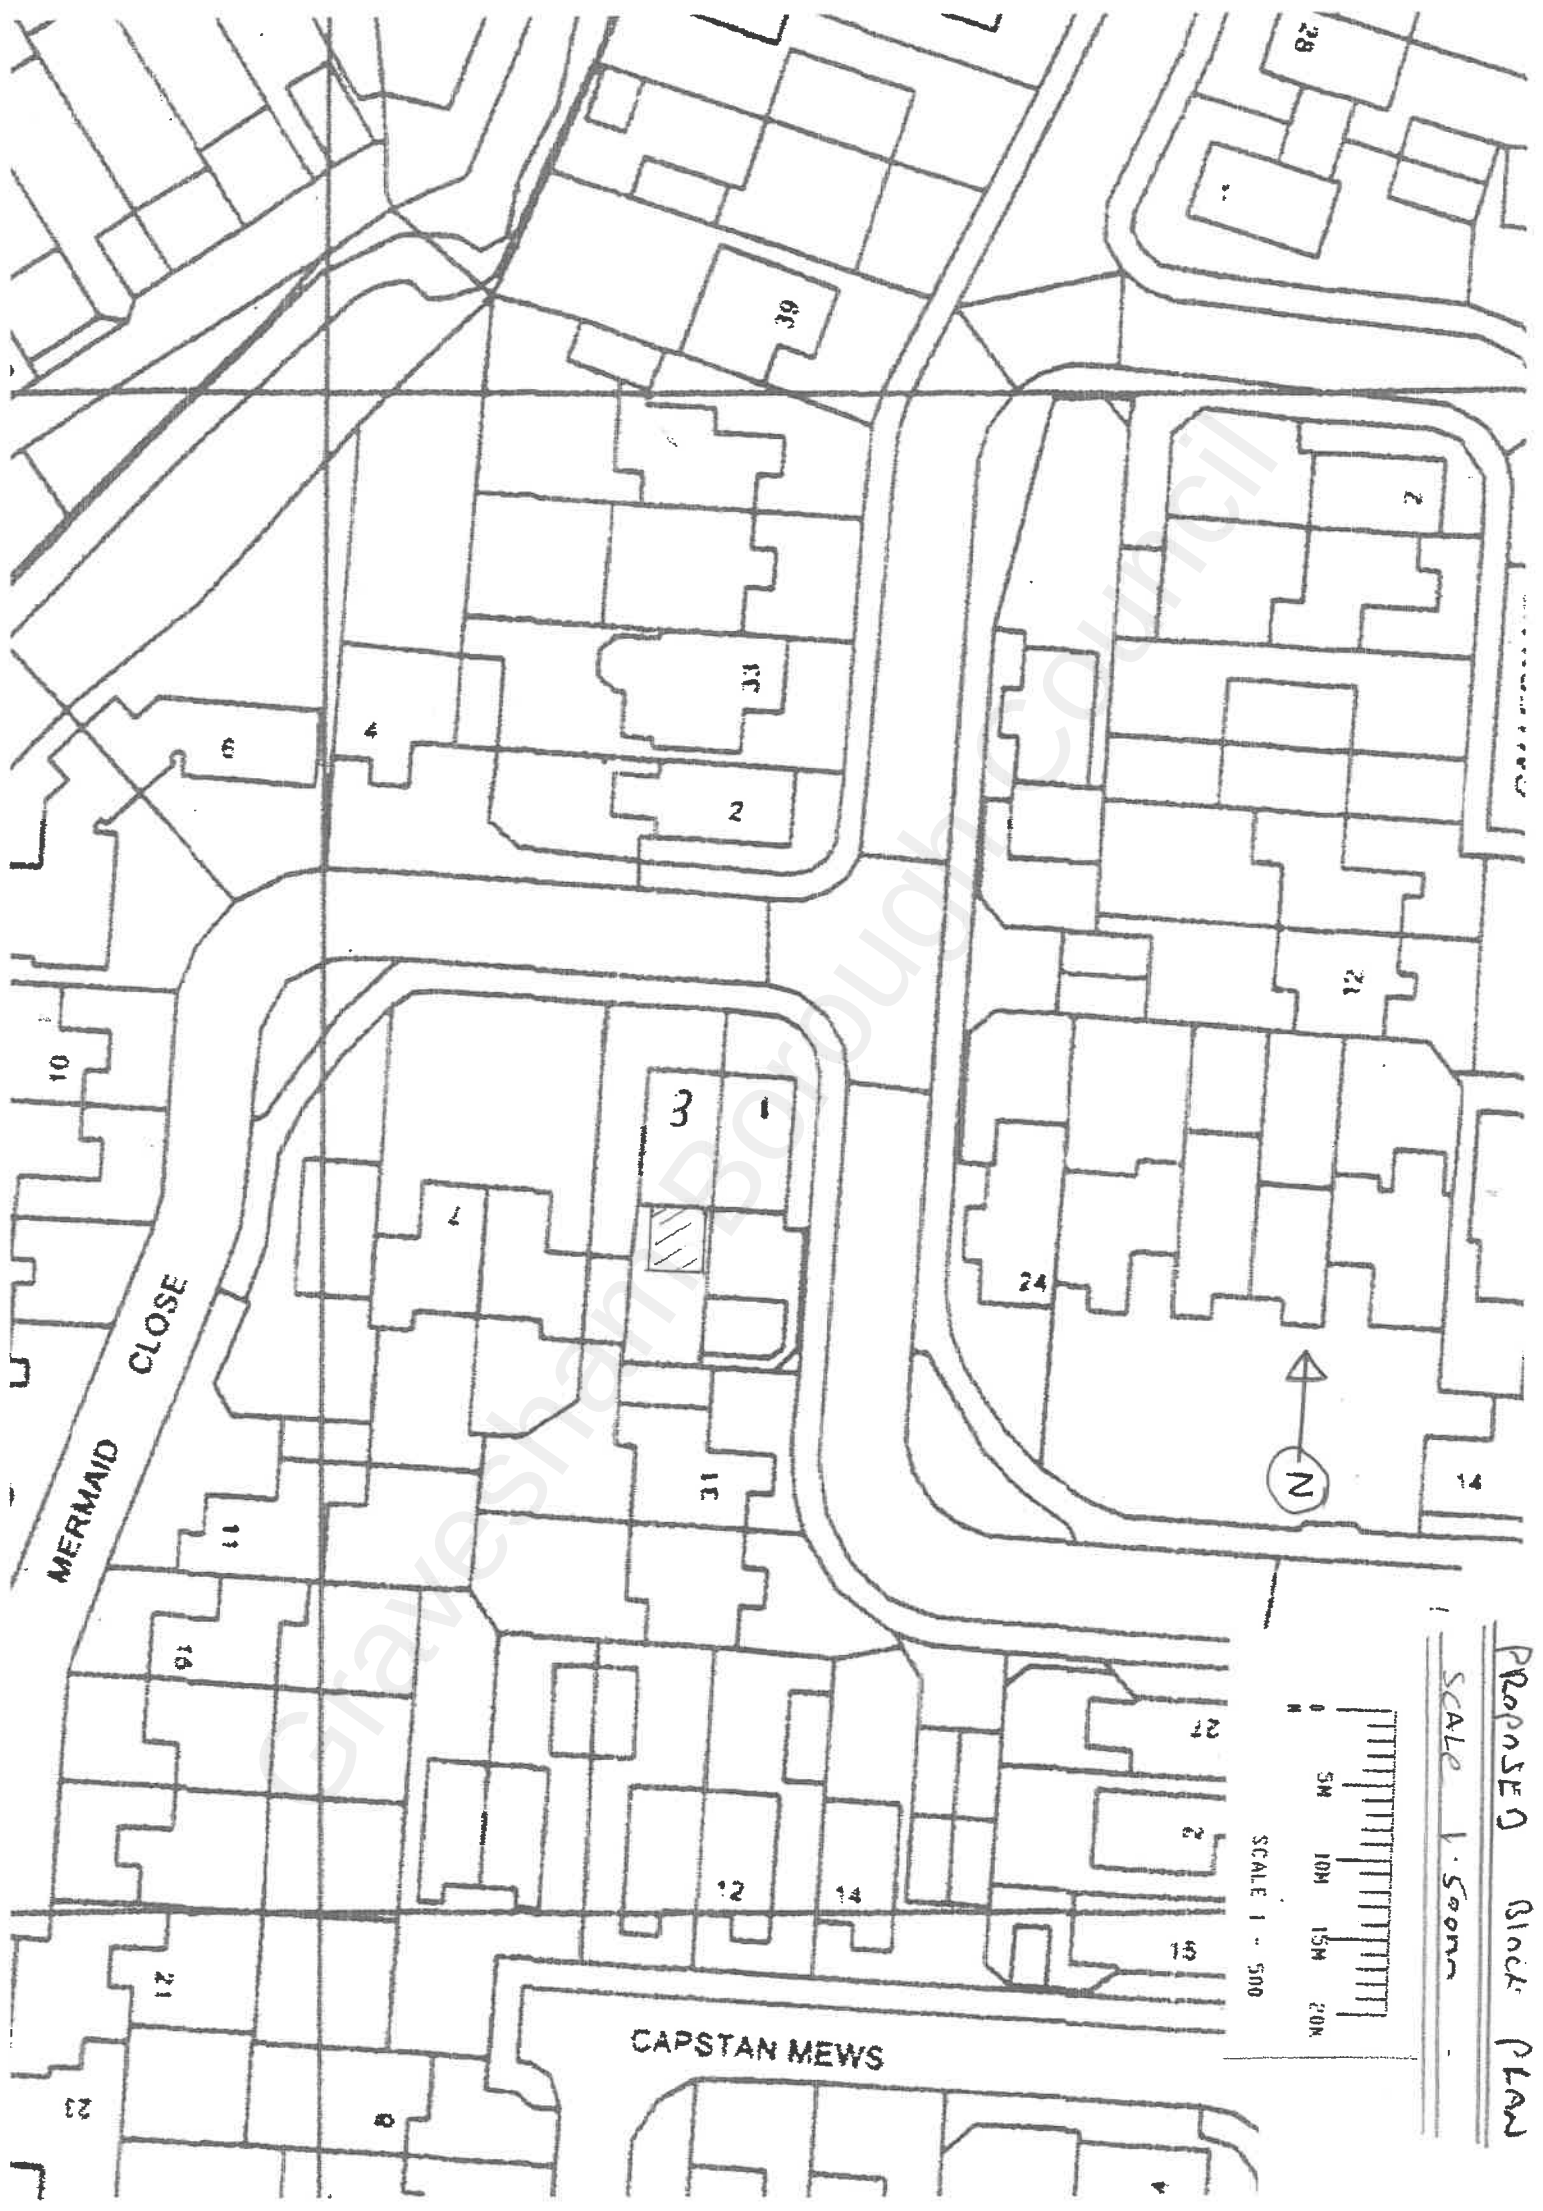

PROPOSED BLOCK PLAN

SCALE 1:500m

SCALE 1:500