



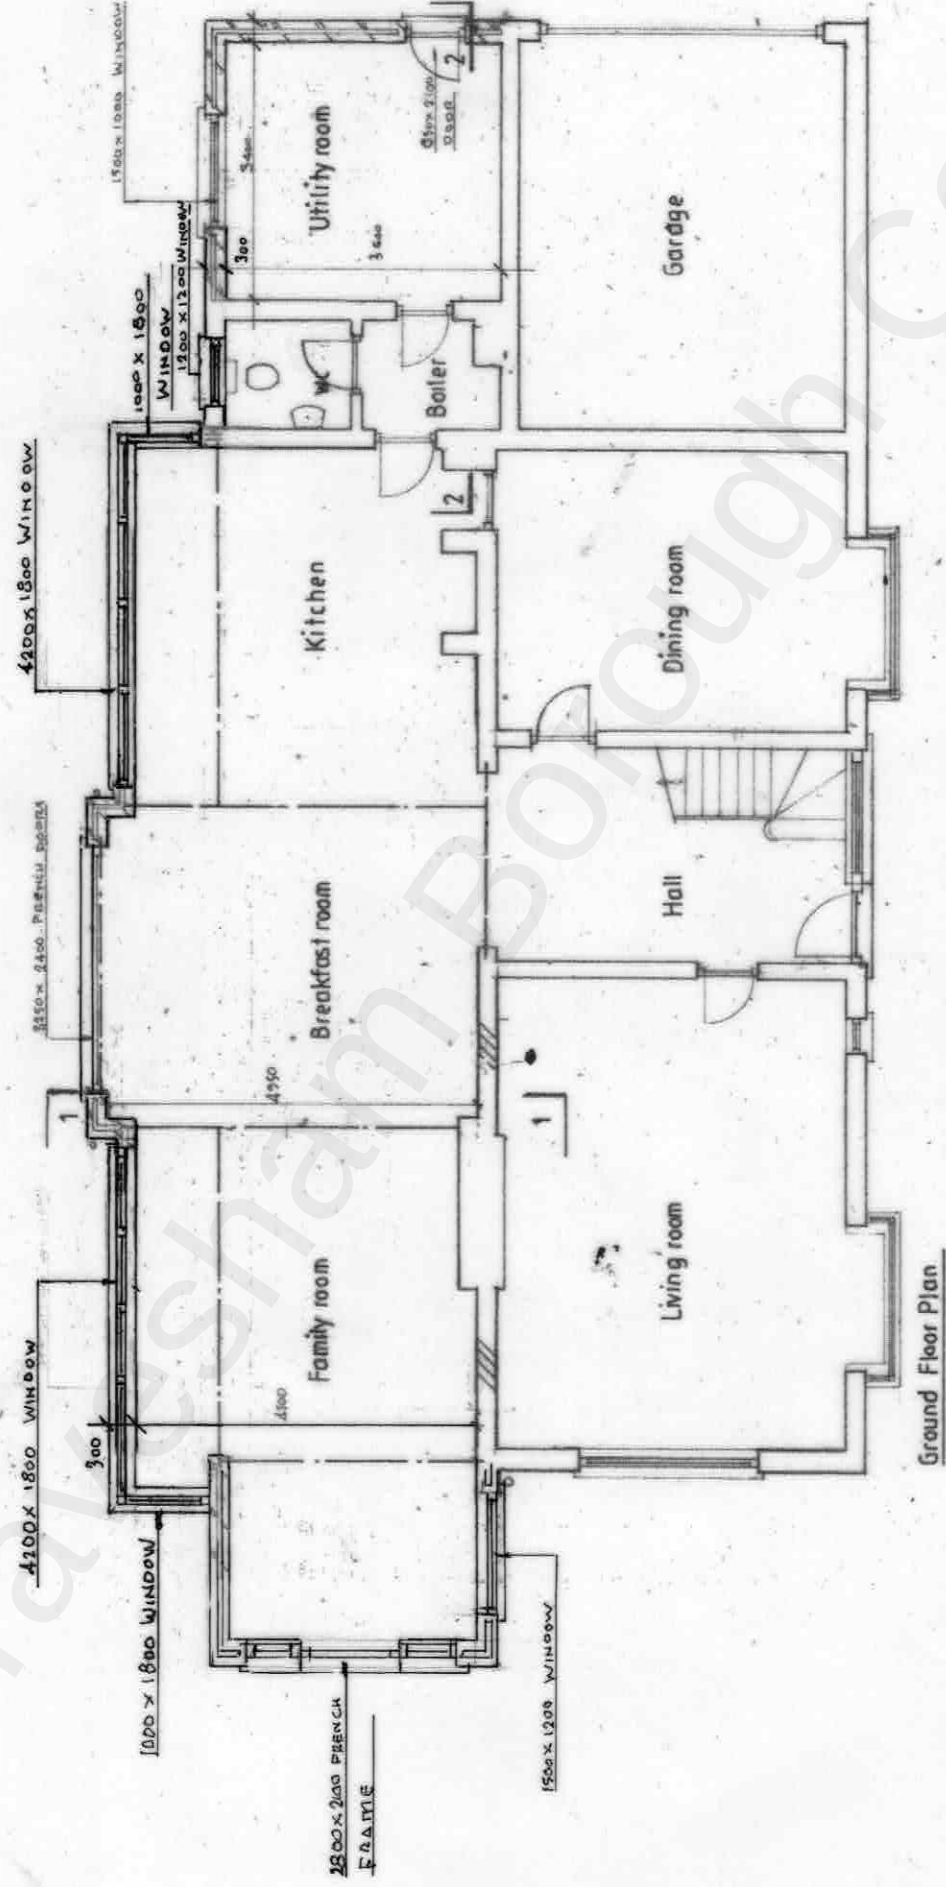

B 21-5-22/AM/CL A 3-2-22 AM/CL

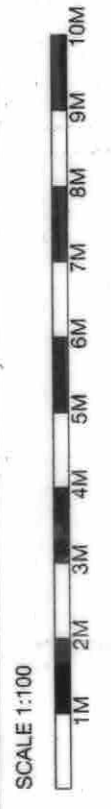

PROPOSED PART SINGLE/TWO STOREY EXTENSIONS
MR L BUTTON BROADBEAVES BOWESDEN LANE SHORNE DA12 3LA
1:100 @ A3 170821/5 OF 9 152M² PROPOSED GROUND FLOOR PLAN



WESTLEIGH DESIGN