


© This drawing is protected by copyright and must not be copied or reproduced without the written consent of Penfold Project Services

DWELLINGS CURRENTLY UNDER
CONSTRUCTION ON FORMER MEOPHAM
POLICE STATION SITE

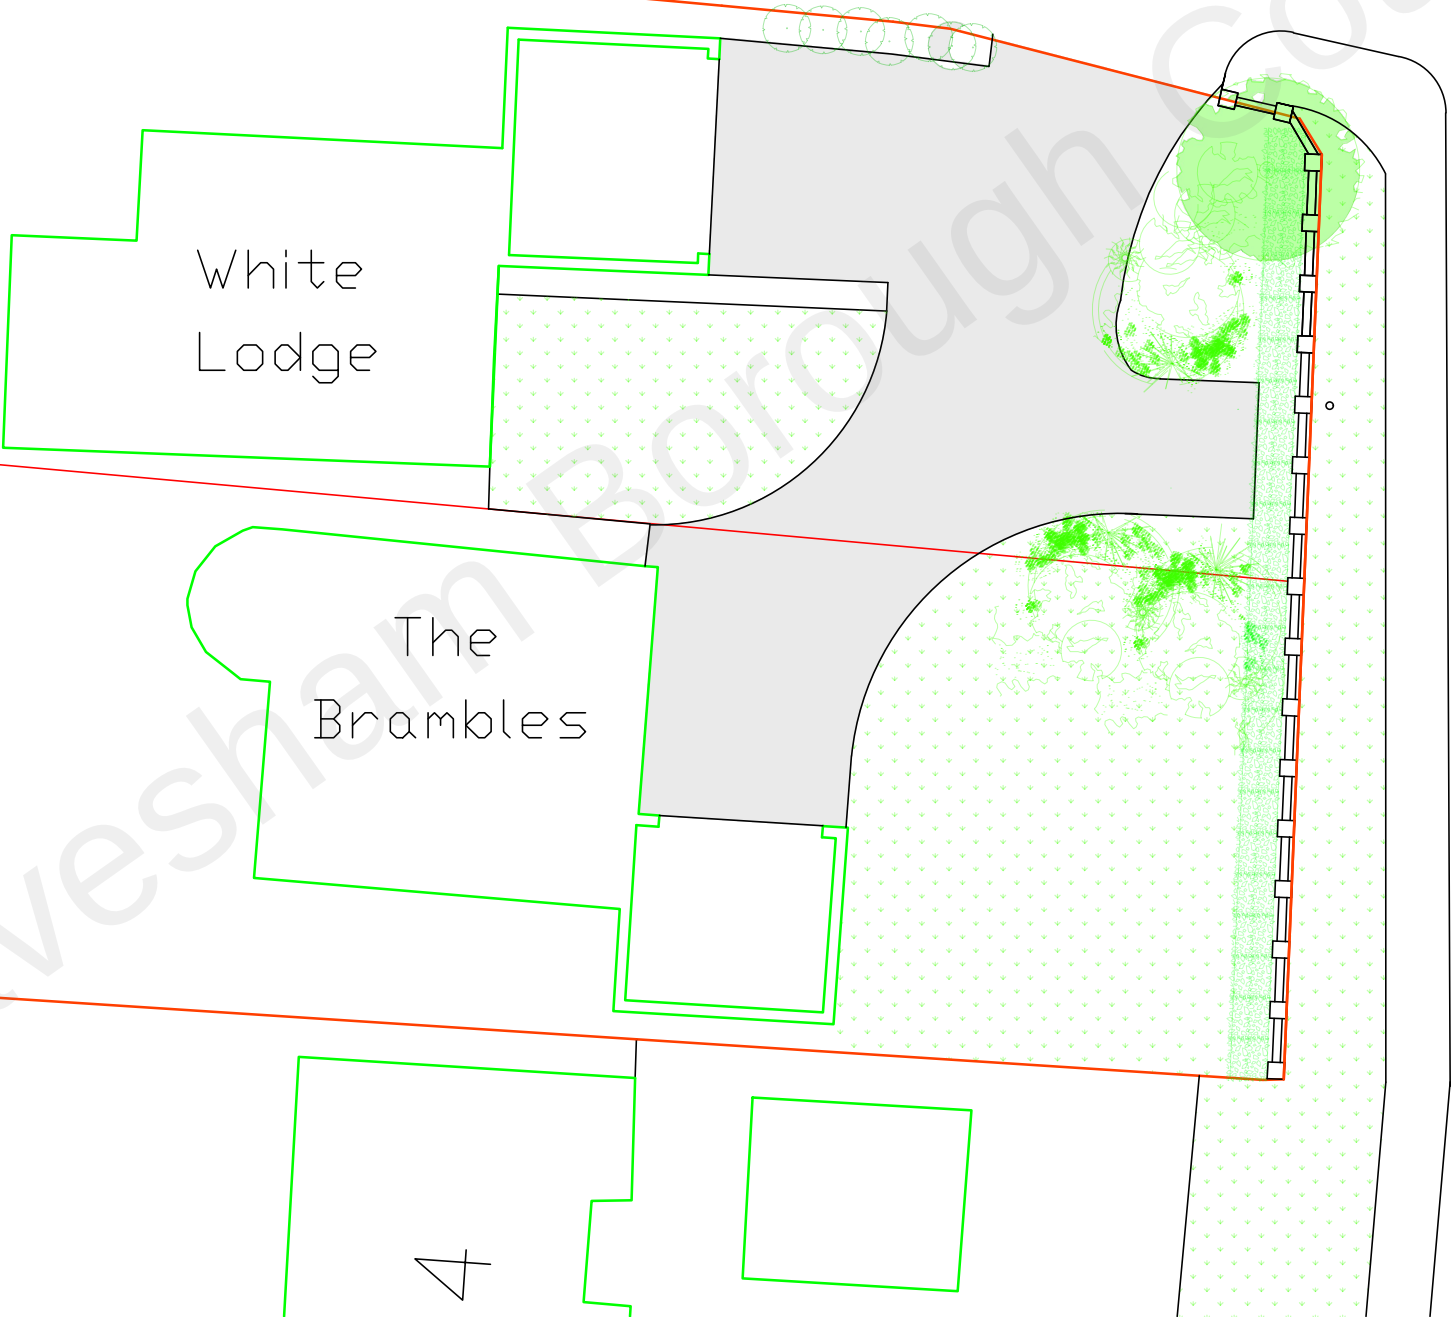

BLOCK PLAN
AS EXISTING
(1:200)

Date	No	Revision
Penfold Project Services		
Epmarket, Wrotham Road, Meopham, Kent, DA13 0JH Telephone: 01474 816690 e-mail: apenfold448@btinternet.com		
Job Title:	THE WHITE LODGE & THE BRAMBLES WROTHAM ROAD MEOPHAM KENT DA13 0QA	
Dwg Title:	BLOCK PLAN AS EXISTING	
Scale:	1:200 @ A3	
Dwg No.:	04	
Date:	March 2022	