




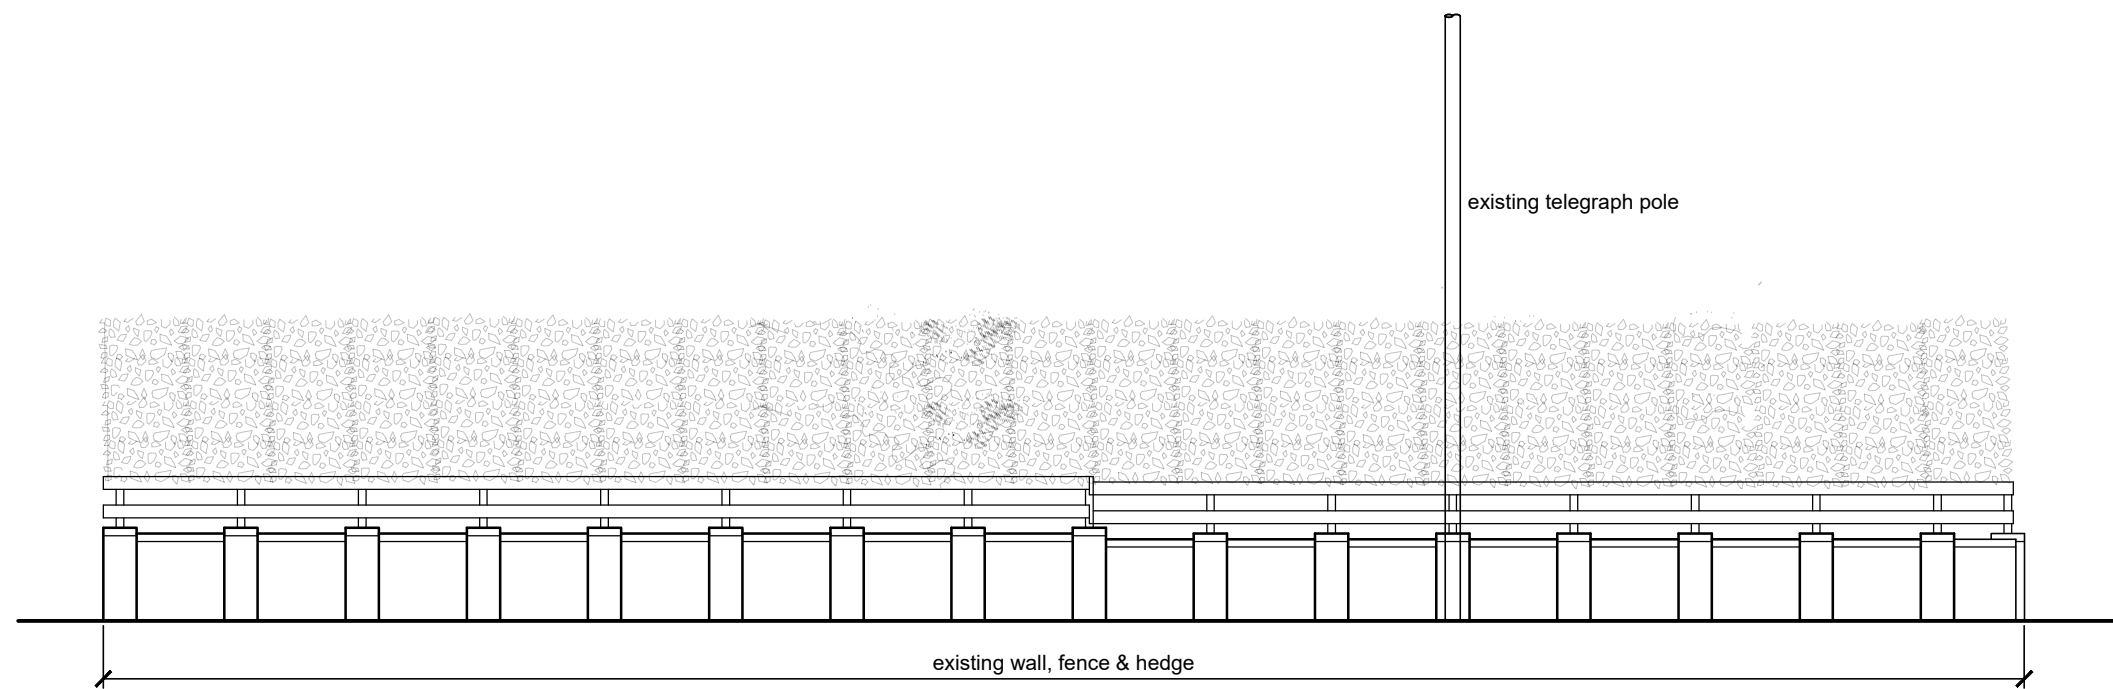


ELEVATION ON A-A  
AS EXISTING  
(1:100)

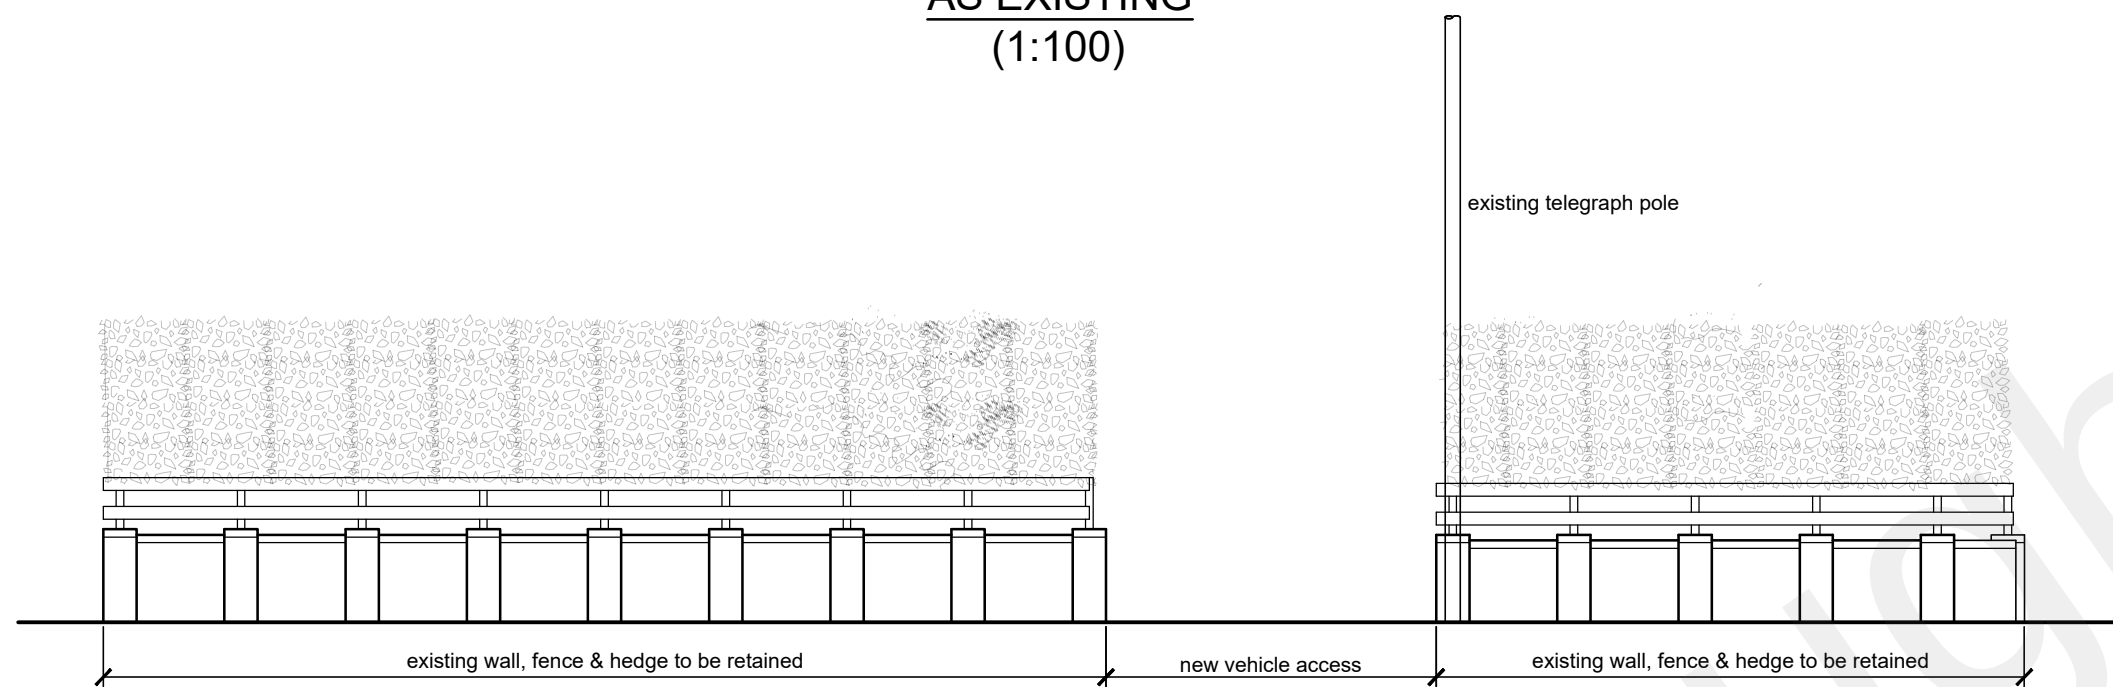



ELEVATION ON A-A  
AS PROPOSED  
(1:100)

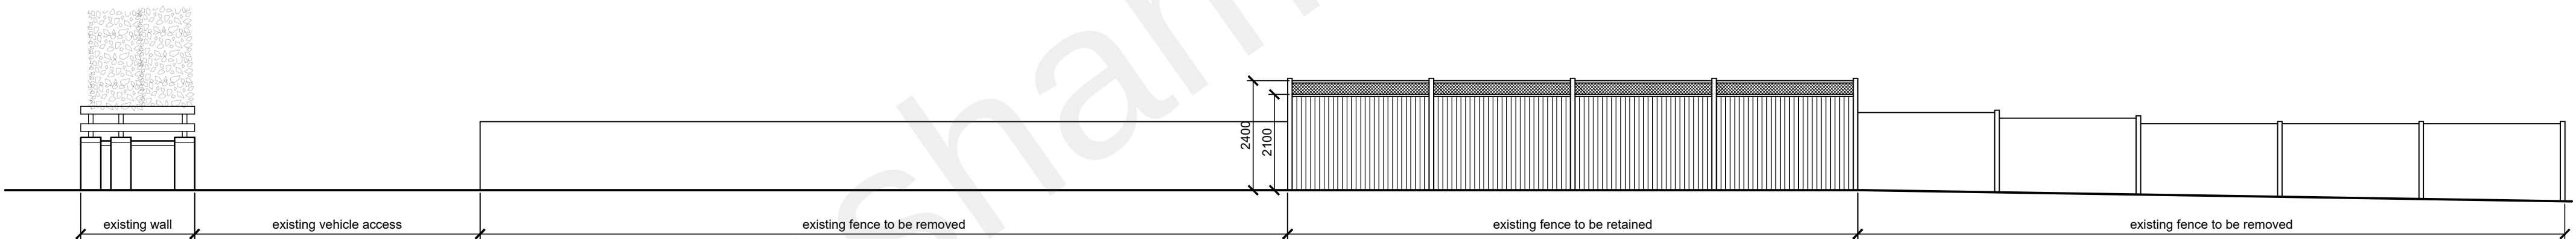

ELEVATION ON B-B  
AS EXISTING  
(1:100)

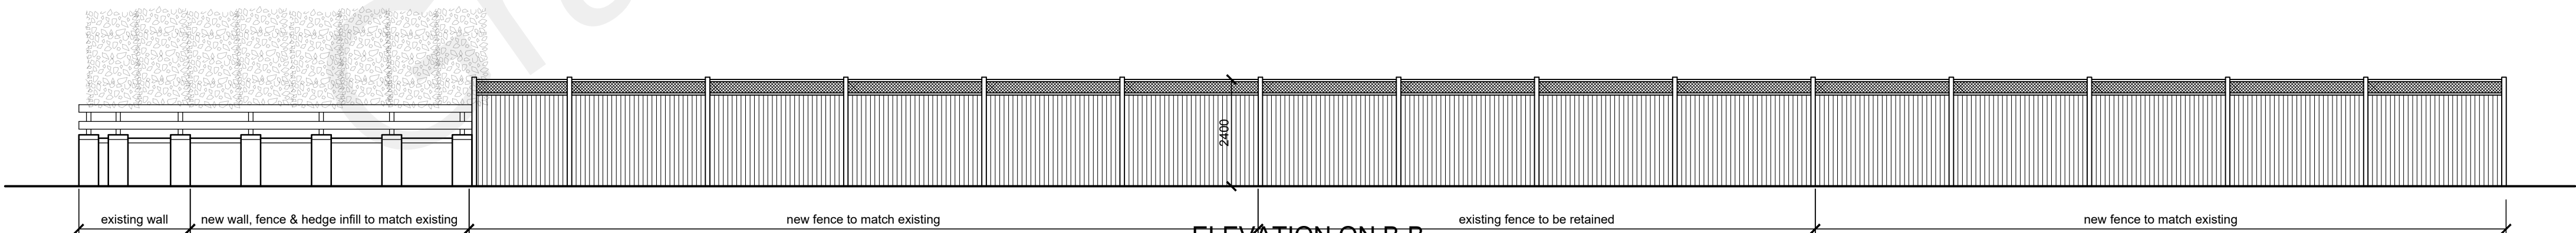

ELEVATION ON B-B  
AS PROPOSED  
(1:100)

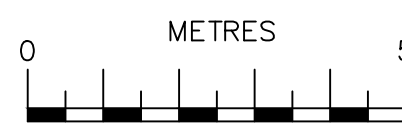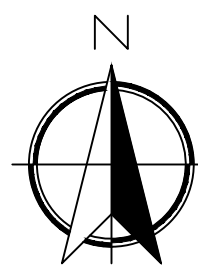

SCALE BAR @ 1:100

|   |                                                                                  |          |
|---|----------------------------------------------------------------------------------|----------|
|   |                                                                                  |          |
|   |                                                                                  |          |
|   |                                                                                  |          |
| Date   | No                                                                               | Revision |
| <b>Penfold Project Services</b>                                                                                  |                                                                                  |          |
| Epmarket, Wrotham Road, Meopham, Kent, DA13 0JH<br>Telephone: 01474 816690<br>e-mail: apenfold448@btinternet.com |                                                                                  |          |
| Job Title:   | THE WHITE LODGE &<br>THE BRAMBLES<br>WROTHAM ROAD<br>MEOPHAM<br>KENT<br>DA13 0QA |          |
| Dwg Title:   | ELEVATIONS ON A-A & B-B<br>AS EXISTING &<br>AS PROPOSED                          |          |
| Scale:   | 1:100 @ A1                                                                       |          |
| Dwg No.:   | 06                                                                               |          |
| Date:   | March 2022                                                                       |          |