
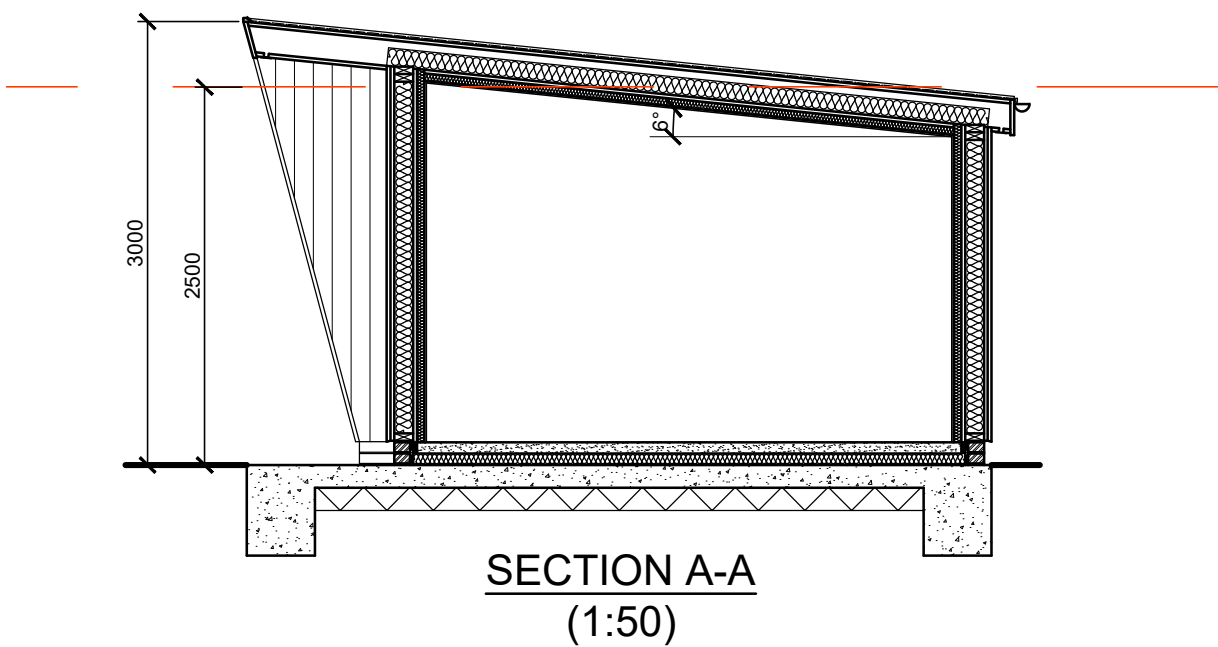



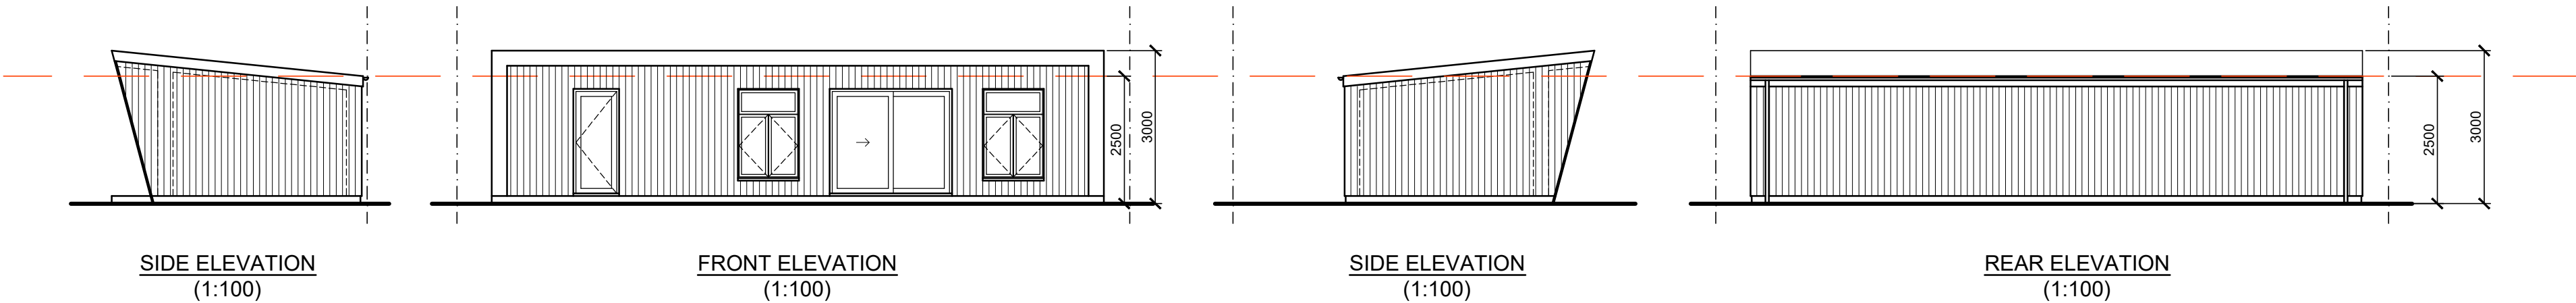


MATERIALS

ROOF - SINGLE PLY MEMBRANE

WALLS - STAINED TIMBER

WINDOWS & DOORS - COLOURED uPVC OR ALUMINIUM

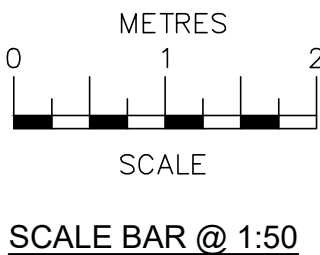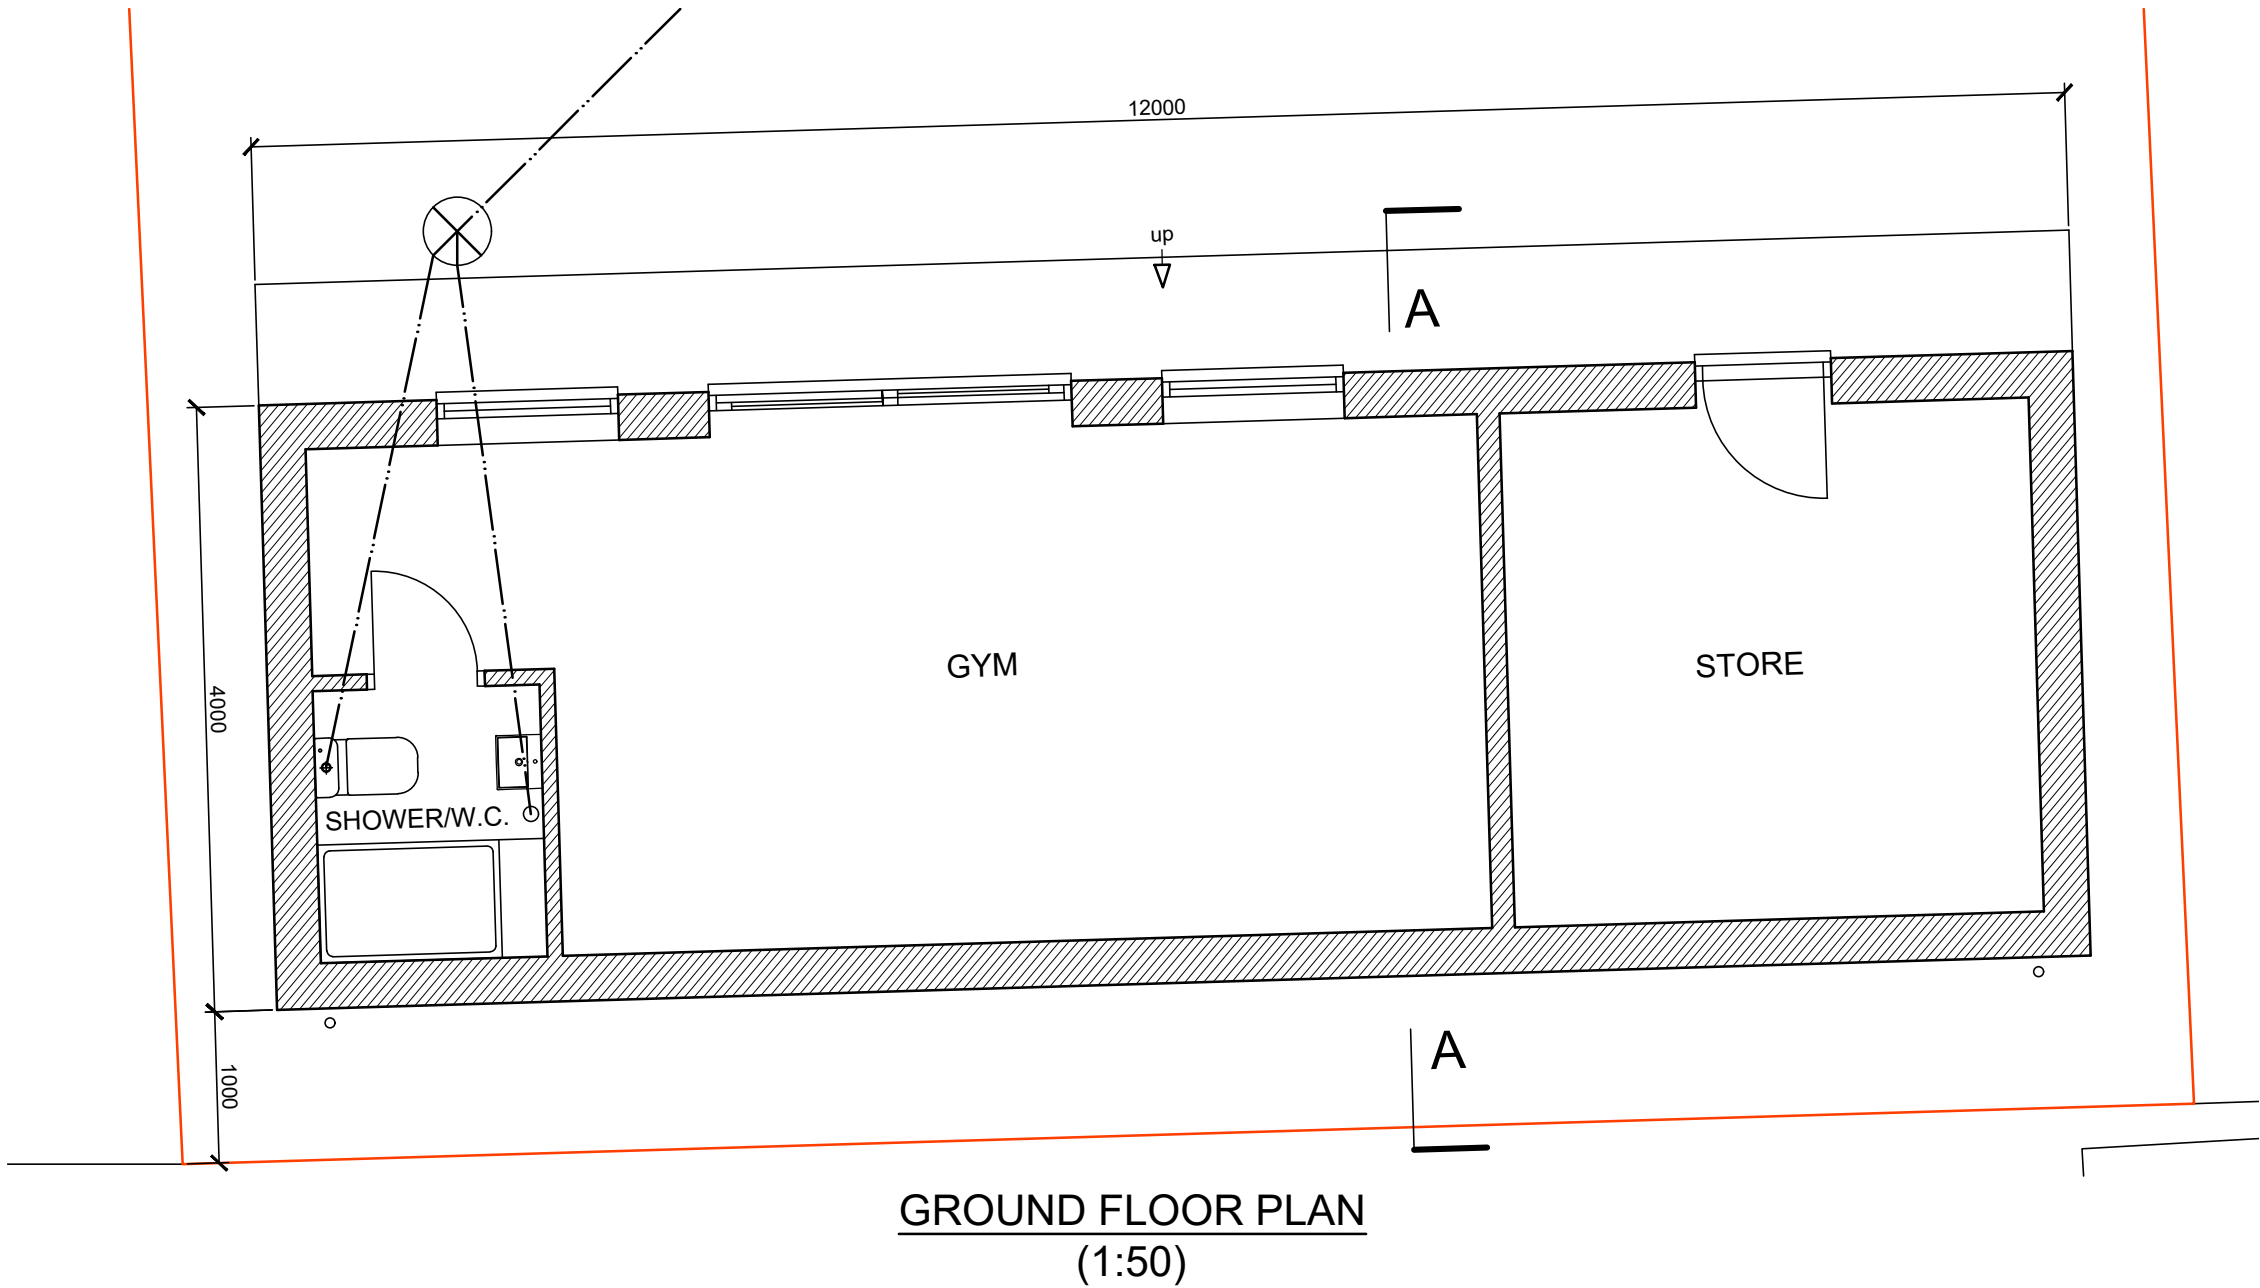

09/10/23	A	Scale bars added
Date	No	Revision
Penfold Project Services		
Epmarket, Wrotham Road, Meopham, Kent, DA13 0JH Telephone: 01474 816690 e-mail: apenfold448@btinternet.com		
Job Title:	6 BRENCHLEY AVENUE GRAVESEND KENT DA11 7RQ	
Dwg Title:	OUTBUILDING PLANS & ELEVATIONS AS PROPOSED	
Scale:	1:50 & 1:100 @ A2	
Dwg No.:	1003A	
Date:	October 2023	