


- Do not scale from this drawing.
- All dimensions to be verified on site and is in mm.
- Builder to verify all dimensions, heights and levels prior to commencement of work.
- All documents shall be checked to ensure that they are compatible by the contractor before construction commences. In the event of apparent ambiguity or contradiction the engineer and/ or architect shall be notified immediately.
- The contractor in preparing his estimate shall visit the site and acquaint himself with the problems involved.
- The contrator shall issue all statutory notices to the local Authority during progress and completion of works.

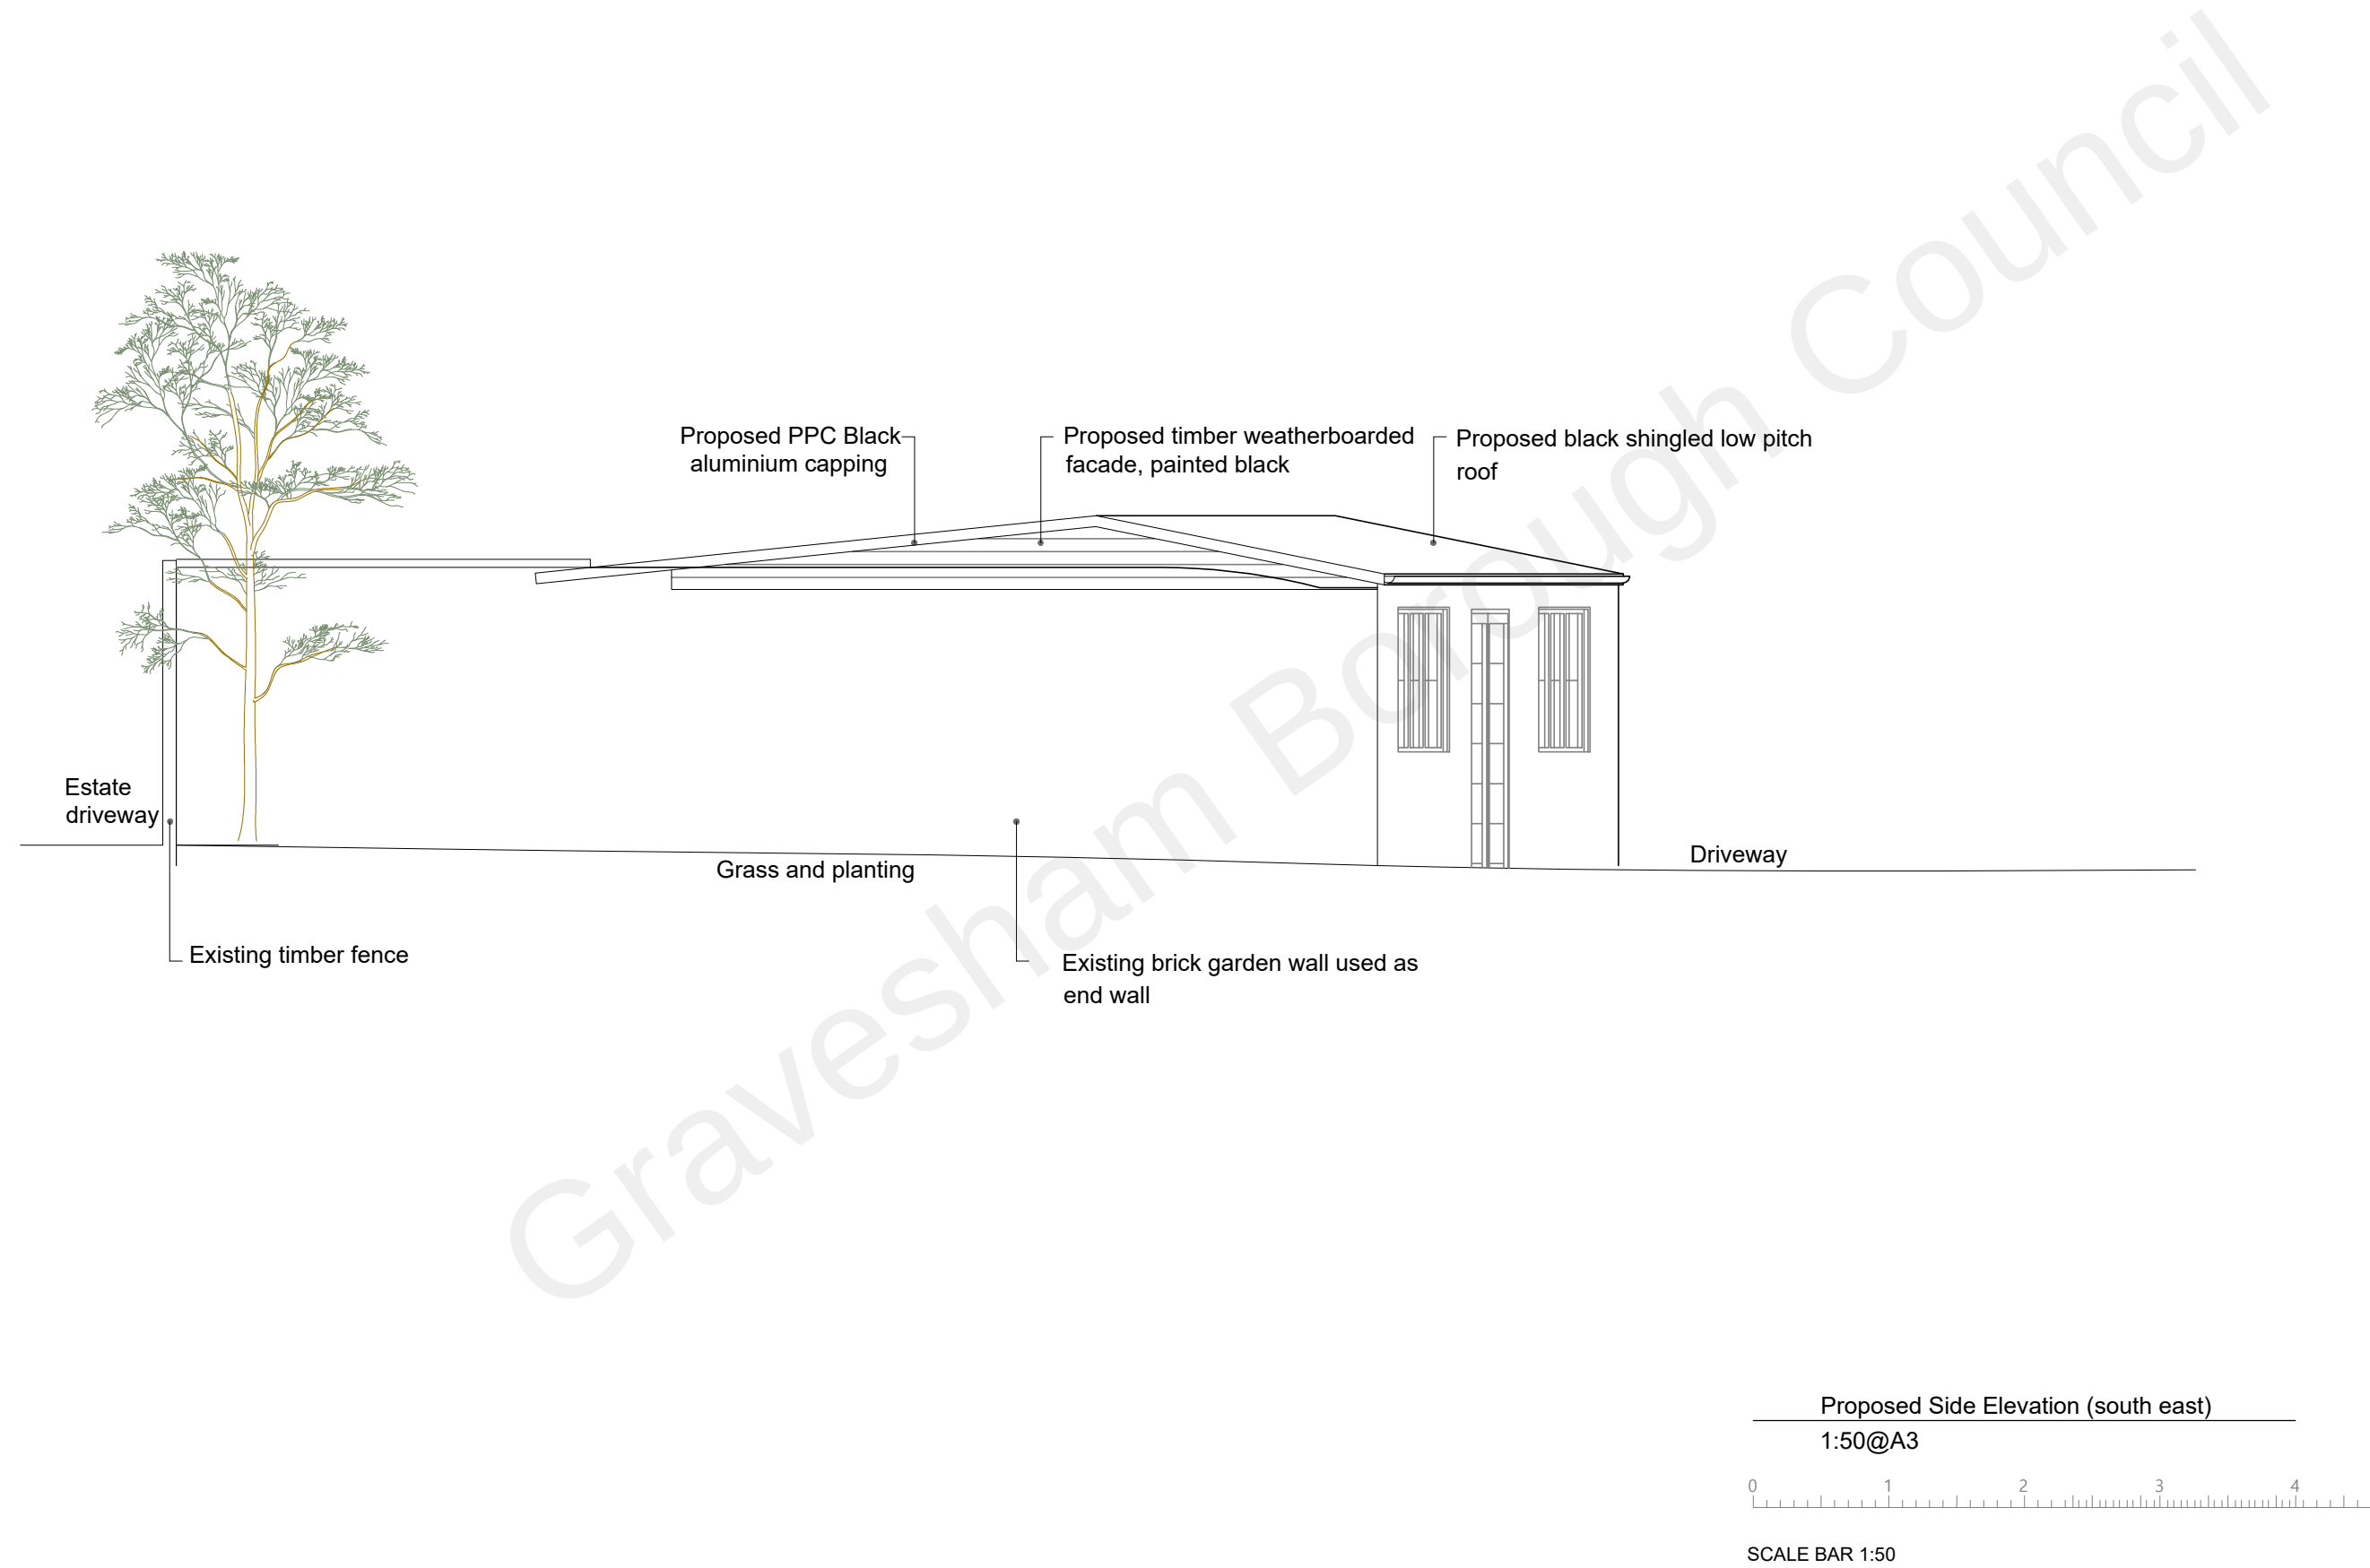

A	-	-	--/--/--
REV:	DESCRIPTION:	BY:	DATE:

STATUS: PLANNING



**BARRON
EDWARDS
STERLING**

Whitehall Place
47 The Terrace,
Gravesend, Kent
DA12 2DL
01474 247 787
info@barronedwards.co.uk
www.barronedwards.co.uk

SITE:	The Retreat, Hazels Farm, Green Road Northfleet Kent DA13 9PN
TITLE:	Proposal for Outbuilding Proposed Side Elevation SOUTH EAST

SCALE AT A0: 1:50 @ A3	DATE: 03/02/22	DRAWN: AJ
PROJECT NO: 220202	DRAWING NO: 005	REVISION: A