



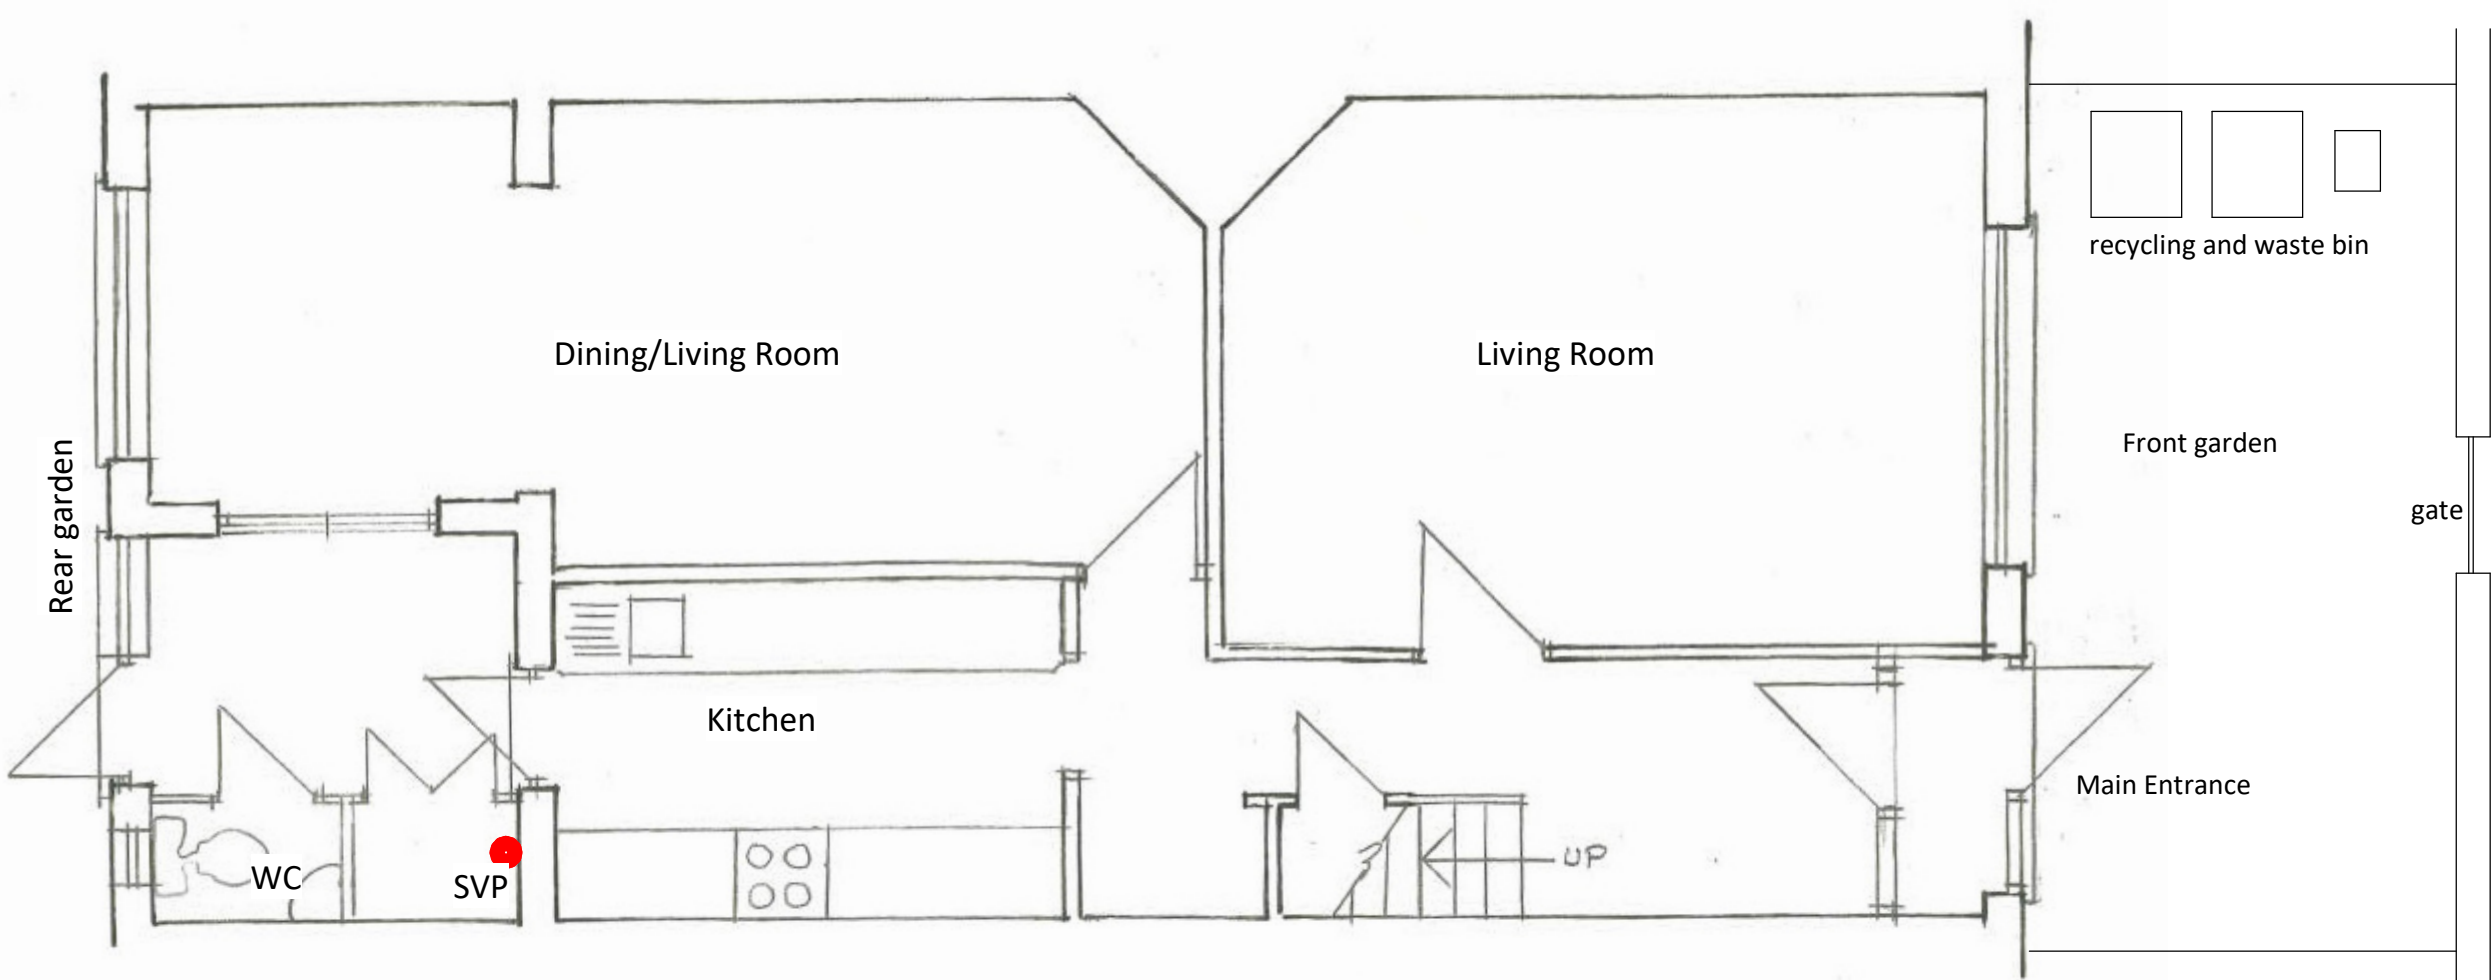

Existing Ground Floor

Scale 1:50

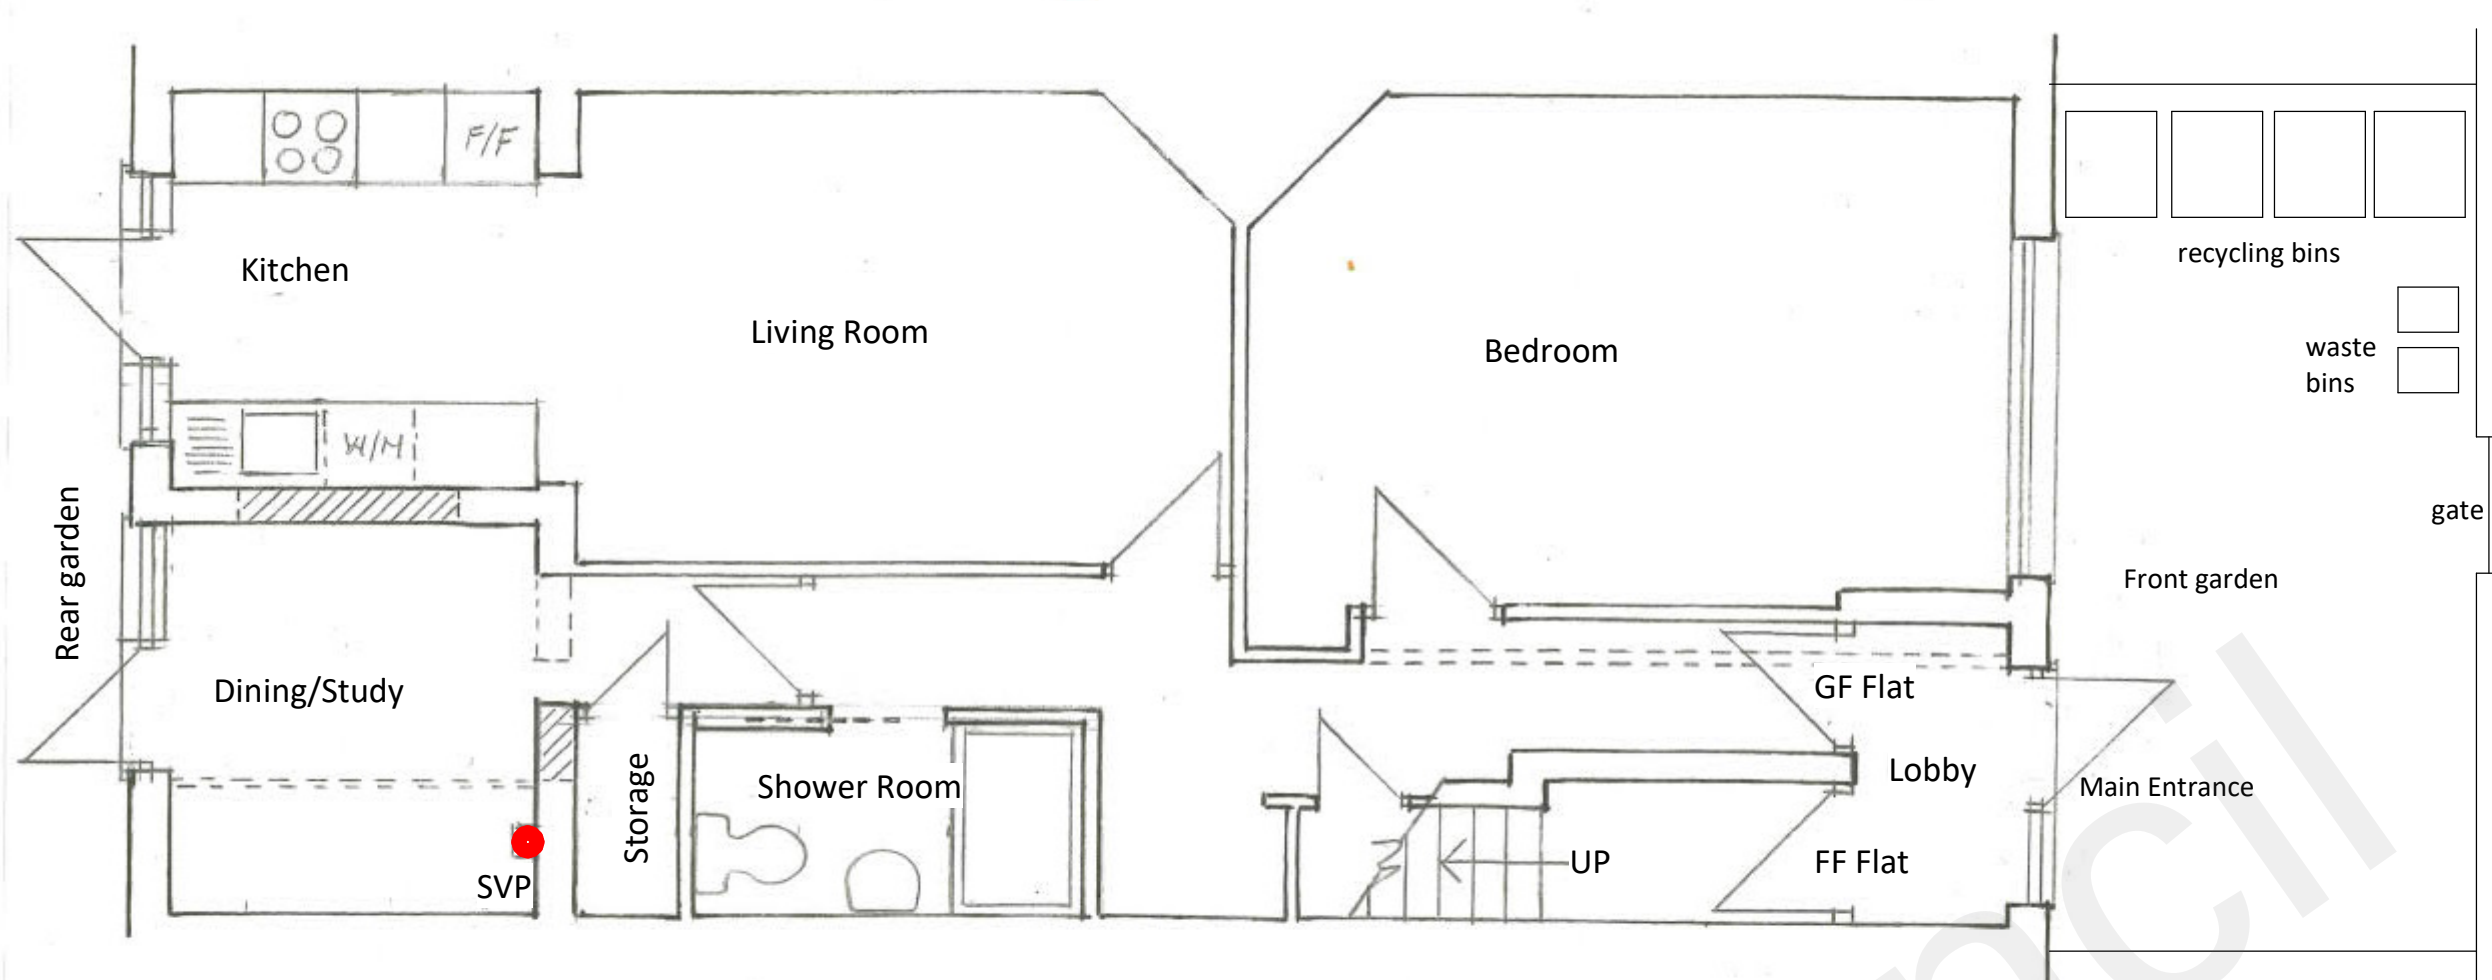

Proposed Ground Floor

Scale 1:50




Location Plan

1 : 1250




Note :
Existing and Proposed Elevations are the same. No changes.

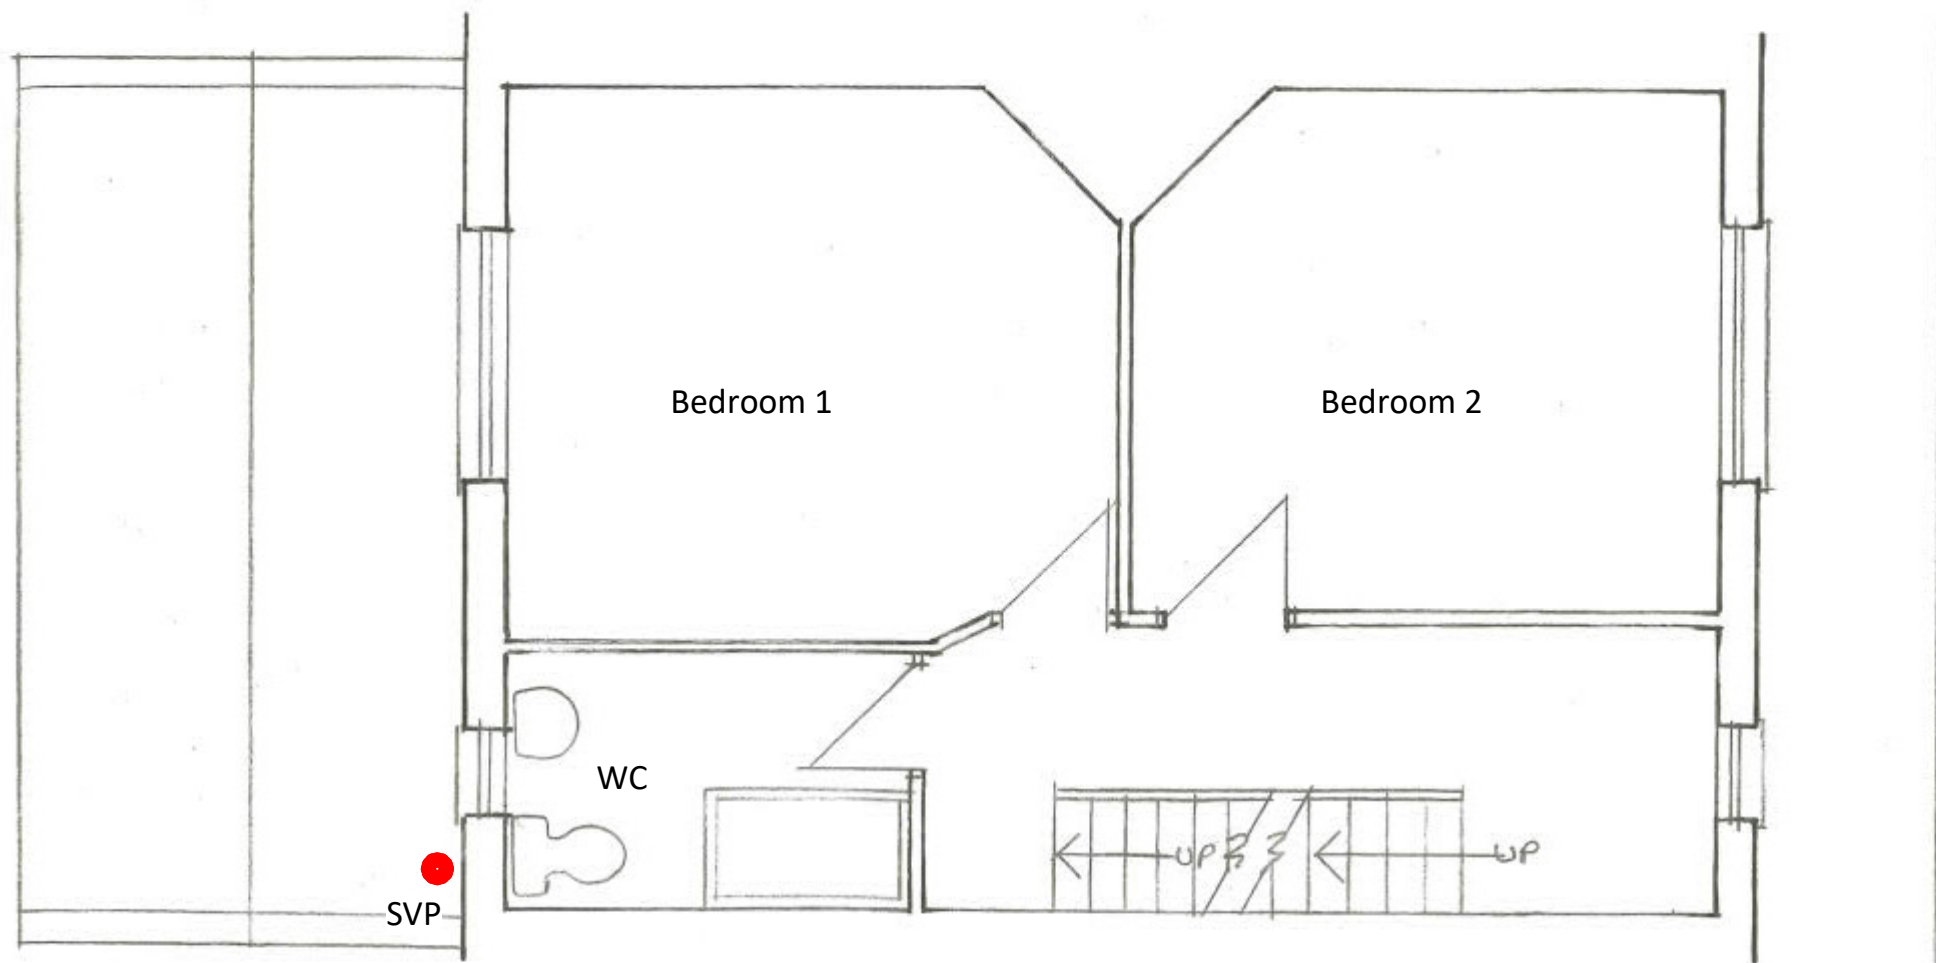

Existing First Floor

Scale 1:50

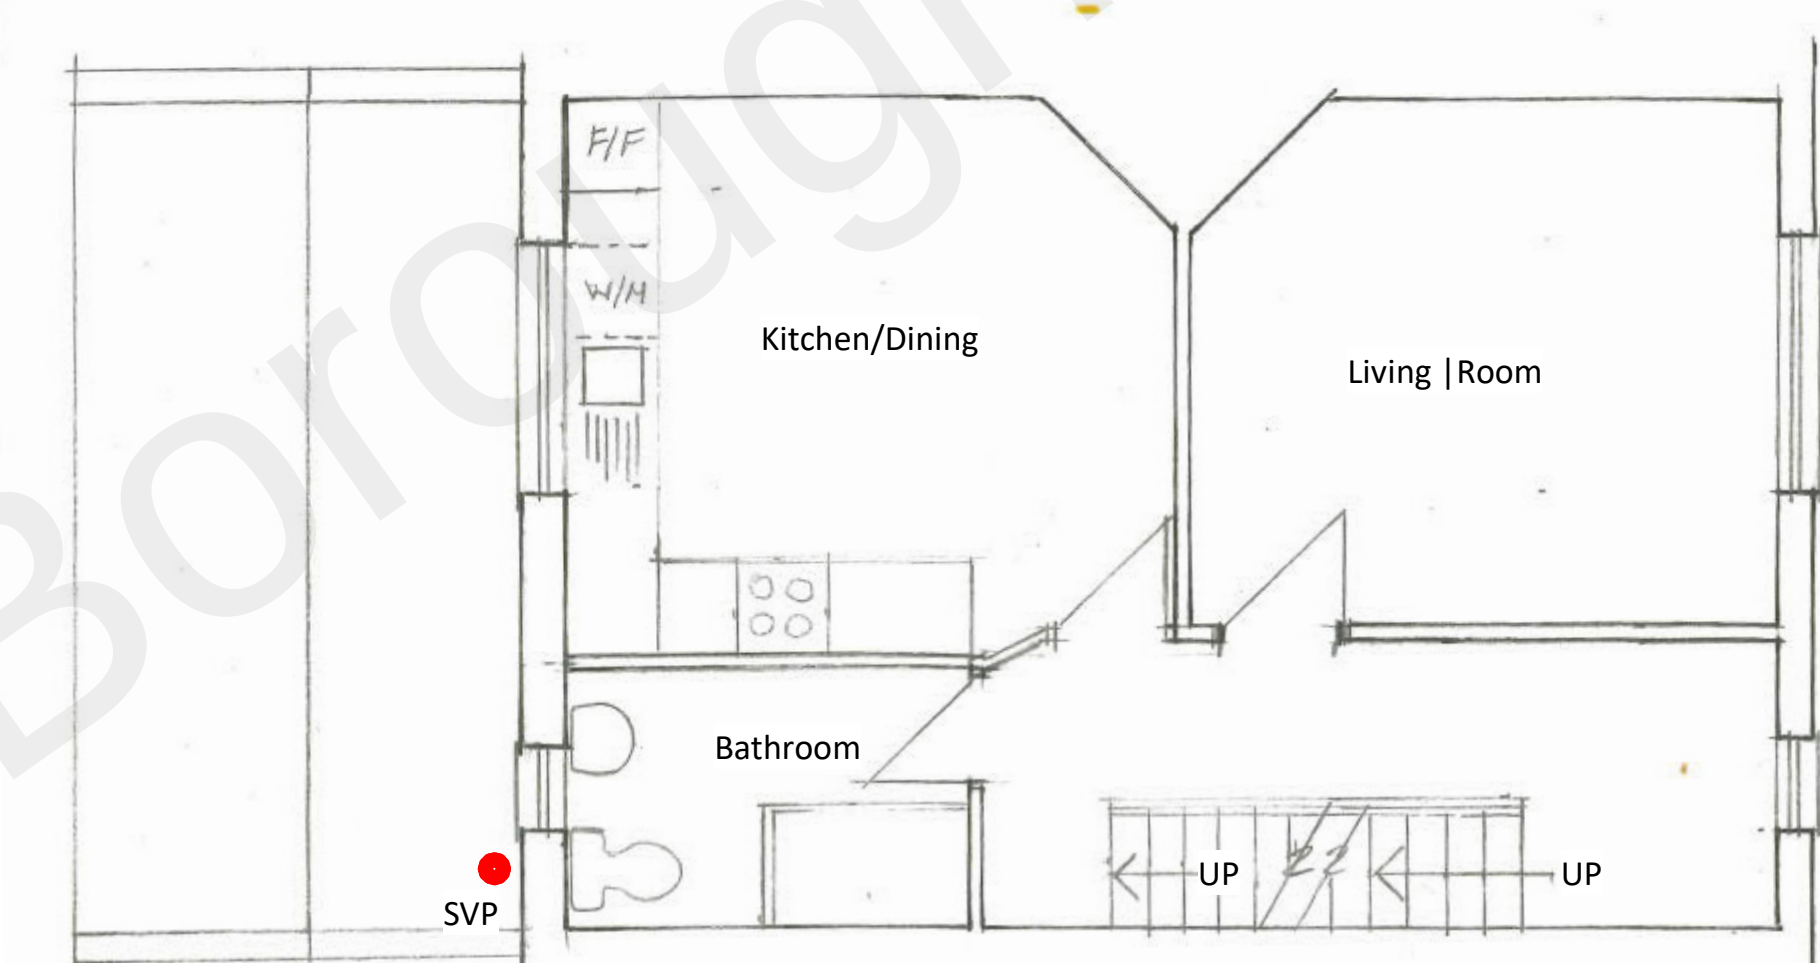


Proposed First Floor (Maisonette)

Scale 1:50


As indicated@A1

North Point

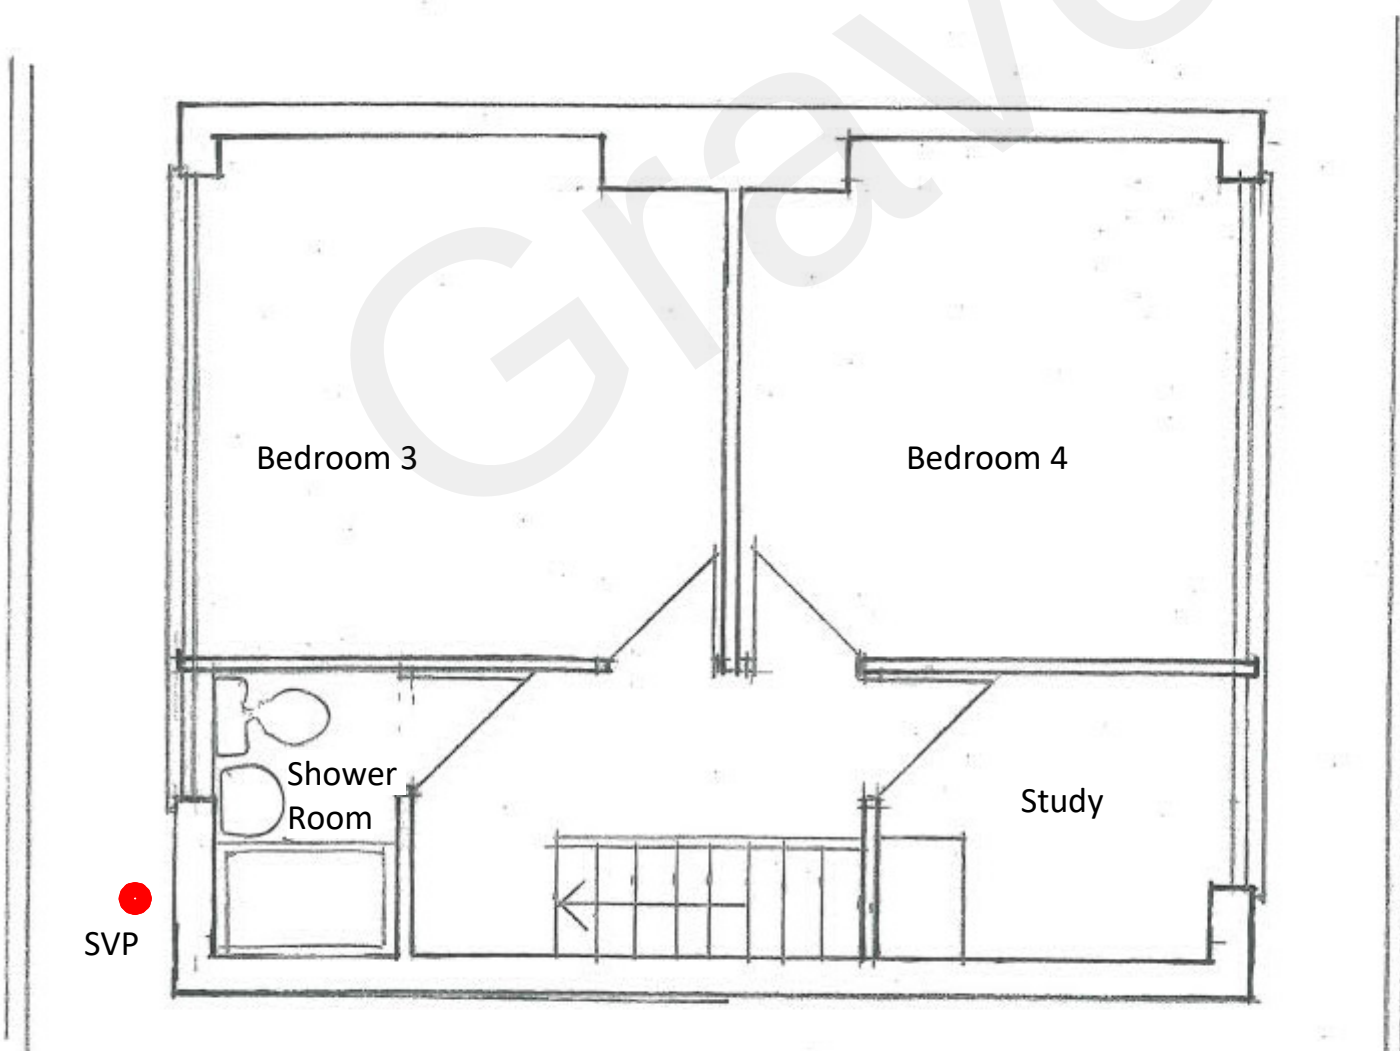

Existing Second Floor

Scale 1:50

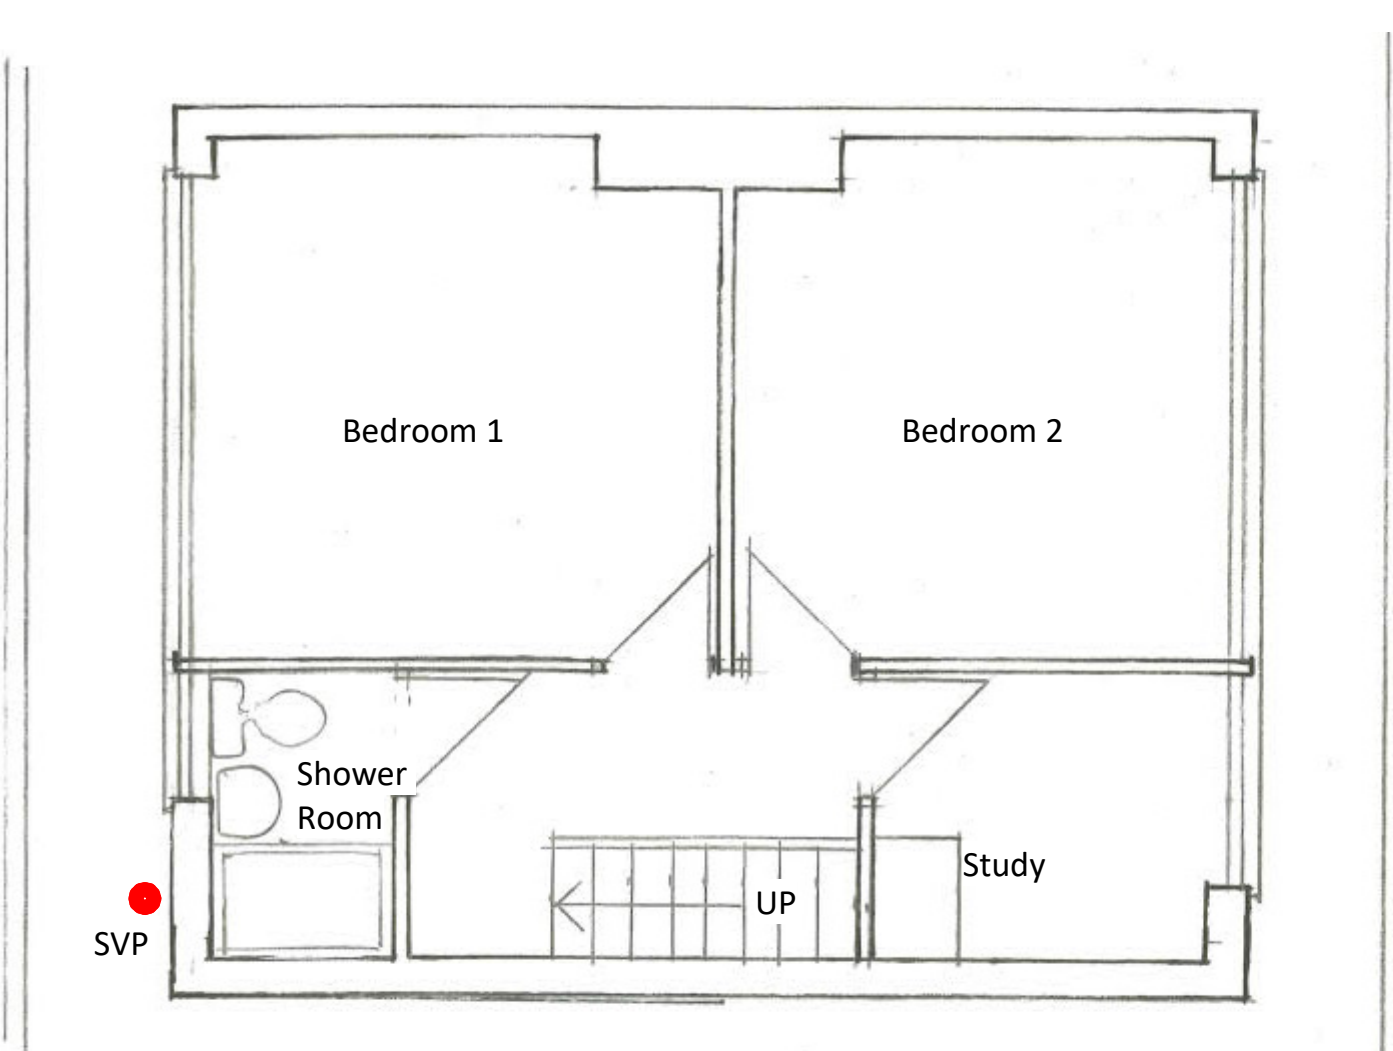

Proposed Second Floor

Scale 1:50

