


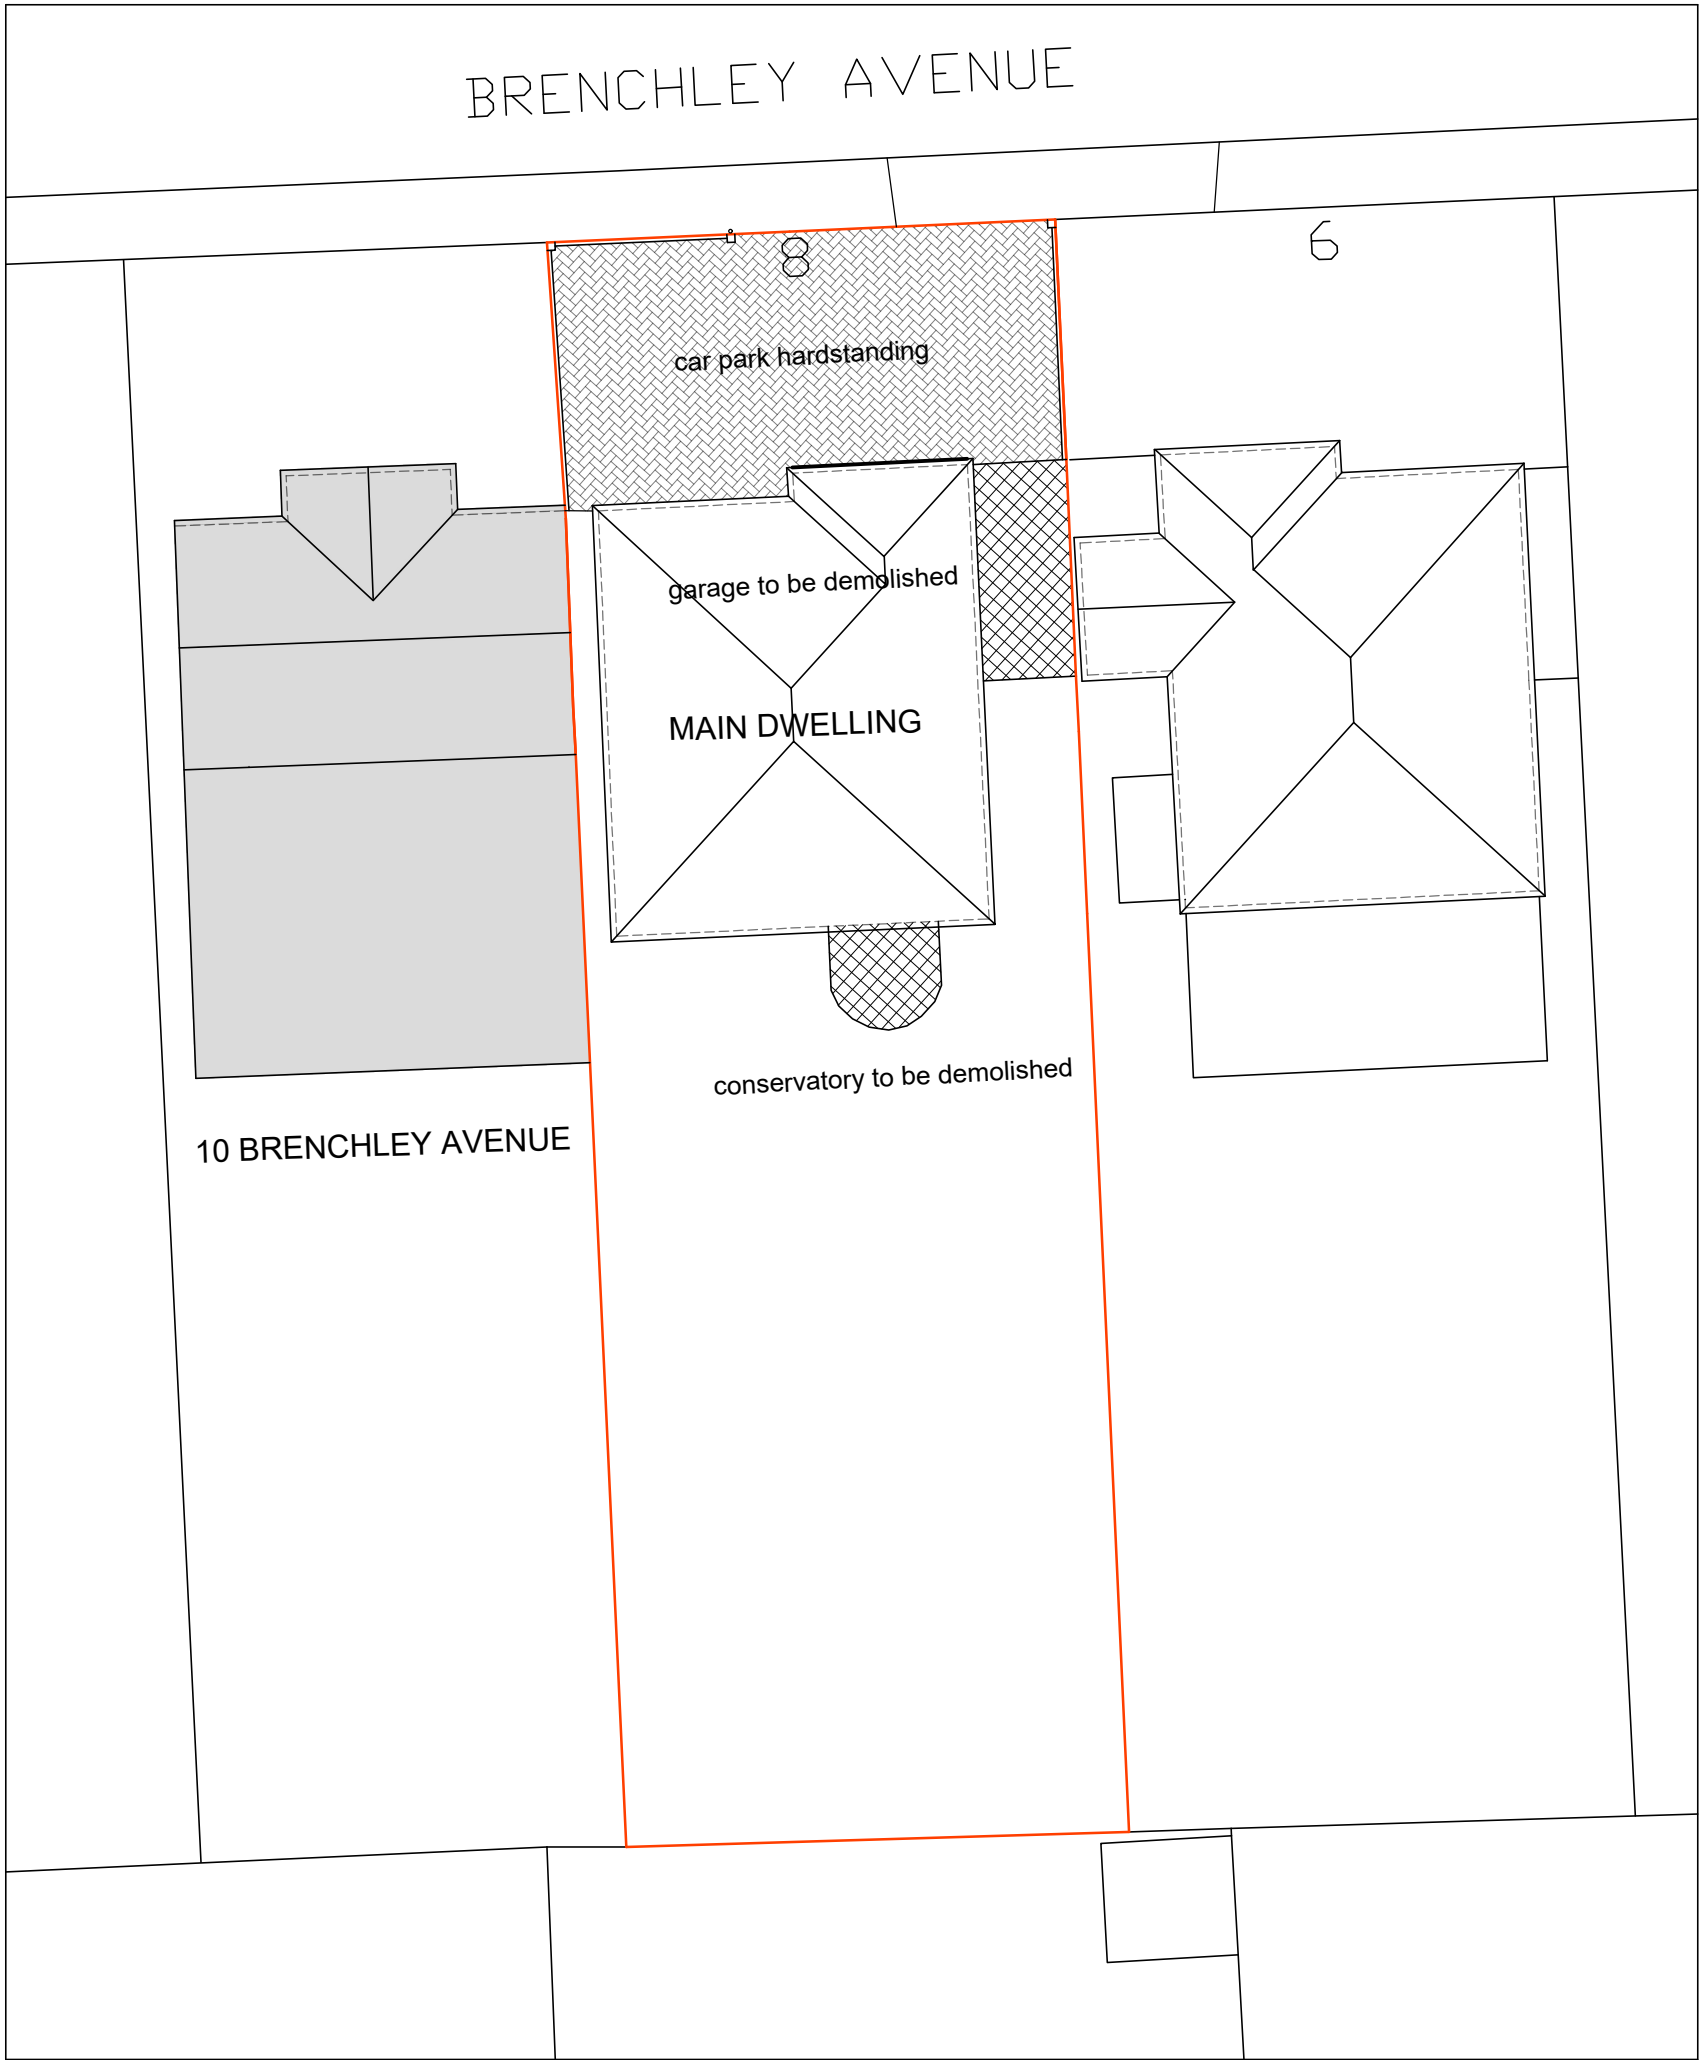


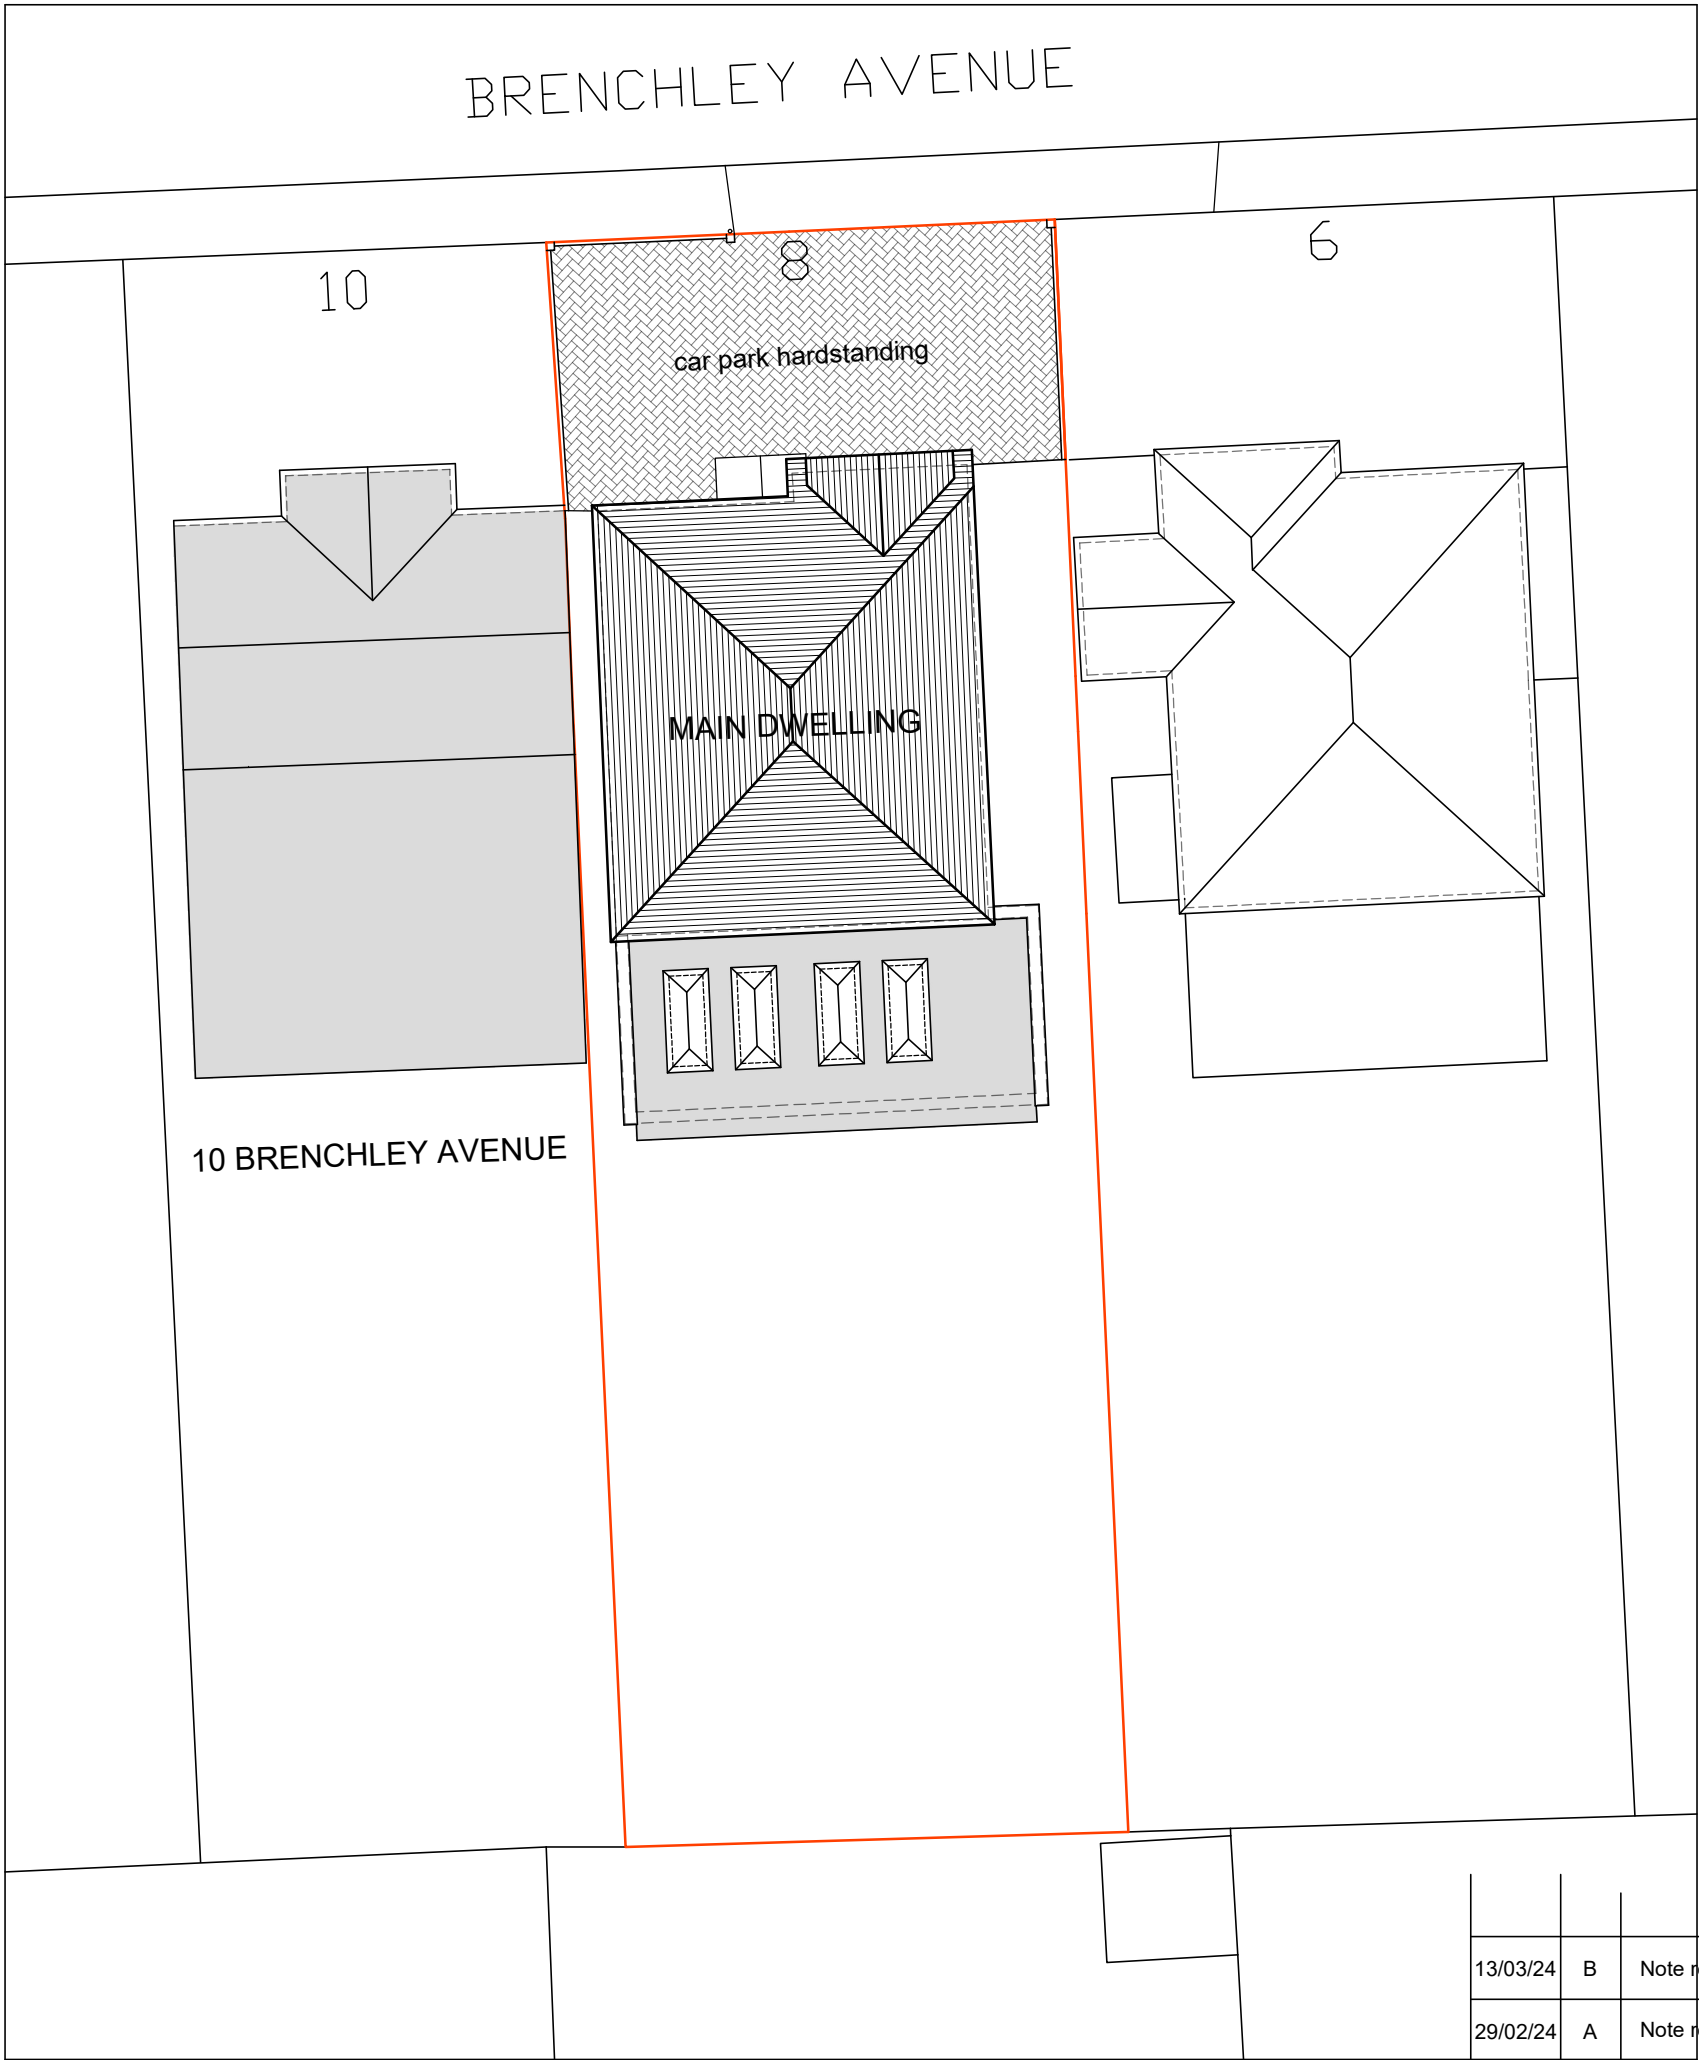

BLOCK PLAN
AS EXISTING
(1:200)

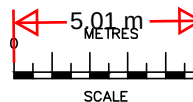

BLOCK PLAN
AS PROPOSED
(1:200)

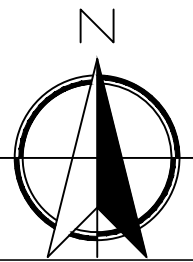

SCALE BAR @ 1:200

13/03/24	B	Note removed
29/02/24	A	Note re garage demolition added
Date	No	Revision
Penfold Project Services Epmarket, Wrotham Road, Meopham, Kent, DA13 0JH Telephone: 01474 816690 e-mail: apenfold448@btinternet.com		
Job Title: 6 BRECHLEY AVENUE GRAVESEND KENT DA11 7RQ		
Dwg Title: BLOCK PLANS AS EXISTING & AS PROPOSED		
Scale: 1:200 @ A3		
Dwg No.: 04B		
Date: June 2021		