


PROPOSED REAR SINGLE EXT.
FRONT PORCH, & DOUBLE
SIDE EXTENSION @ 7
DENESWAY, MEOPHAM,
GRAVESEND, KENT, DA13 0EA
SIDE ELEVATION DRAWINGS
DRAWN BY: MARK BELHAM
REVISION: 02
SCALE: 1:100 @ A3
DATE: MARCH 2024

EXISTING SIDE ELEVATION

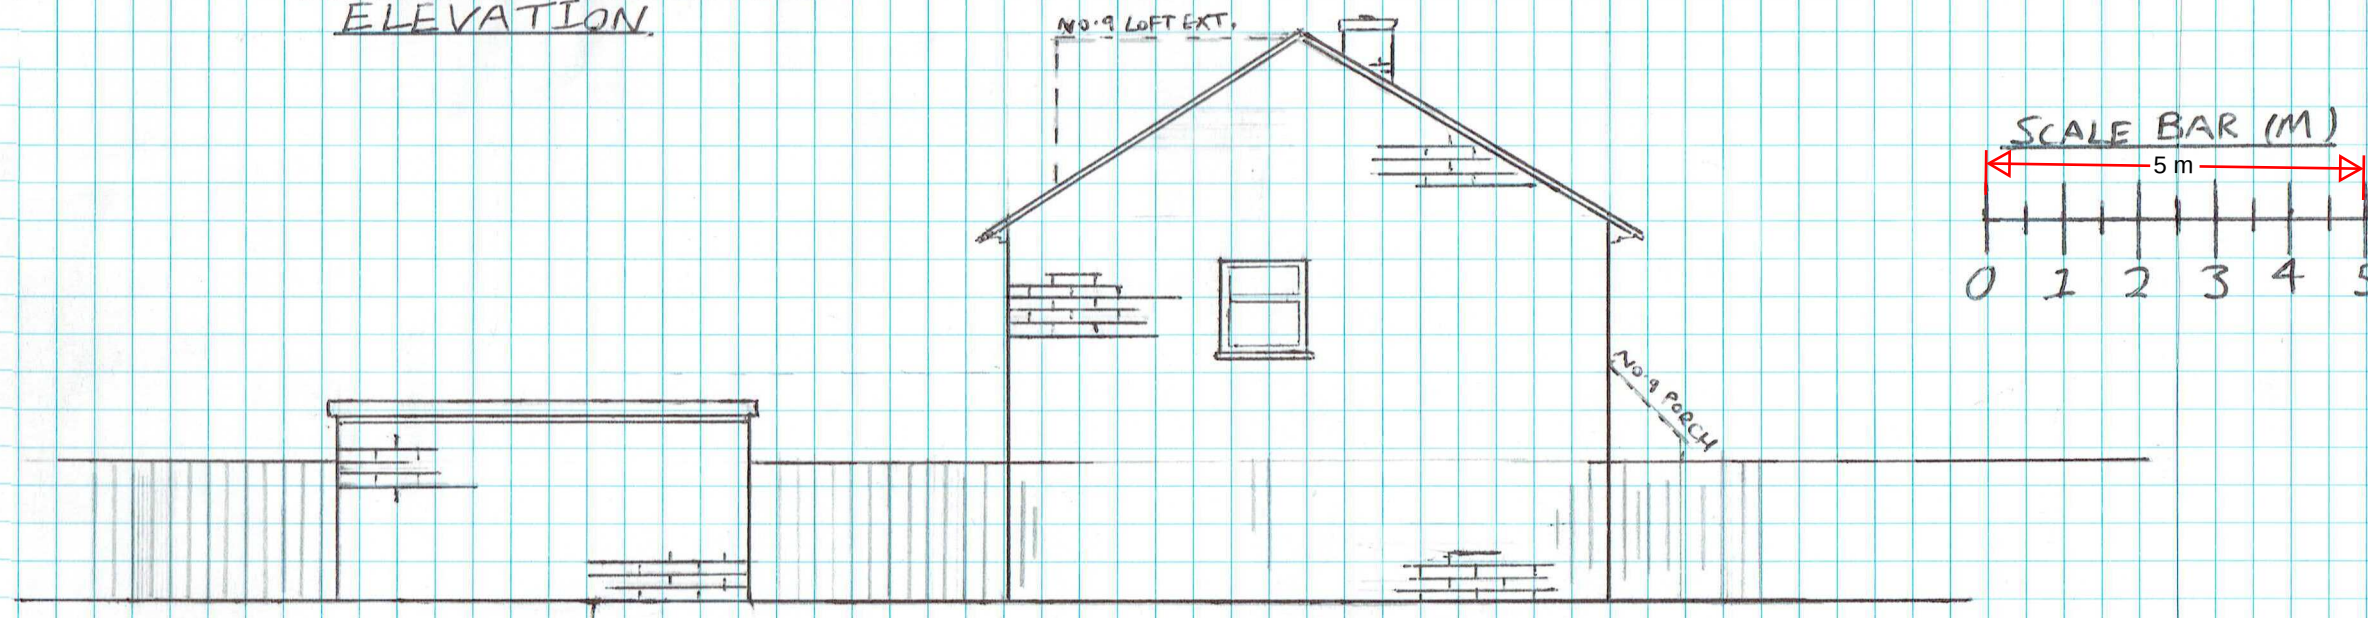

PROPOSED SIDE ELEVATION

