


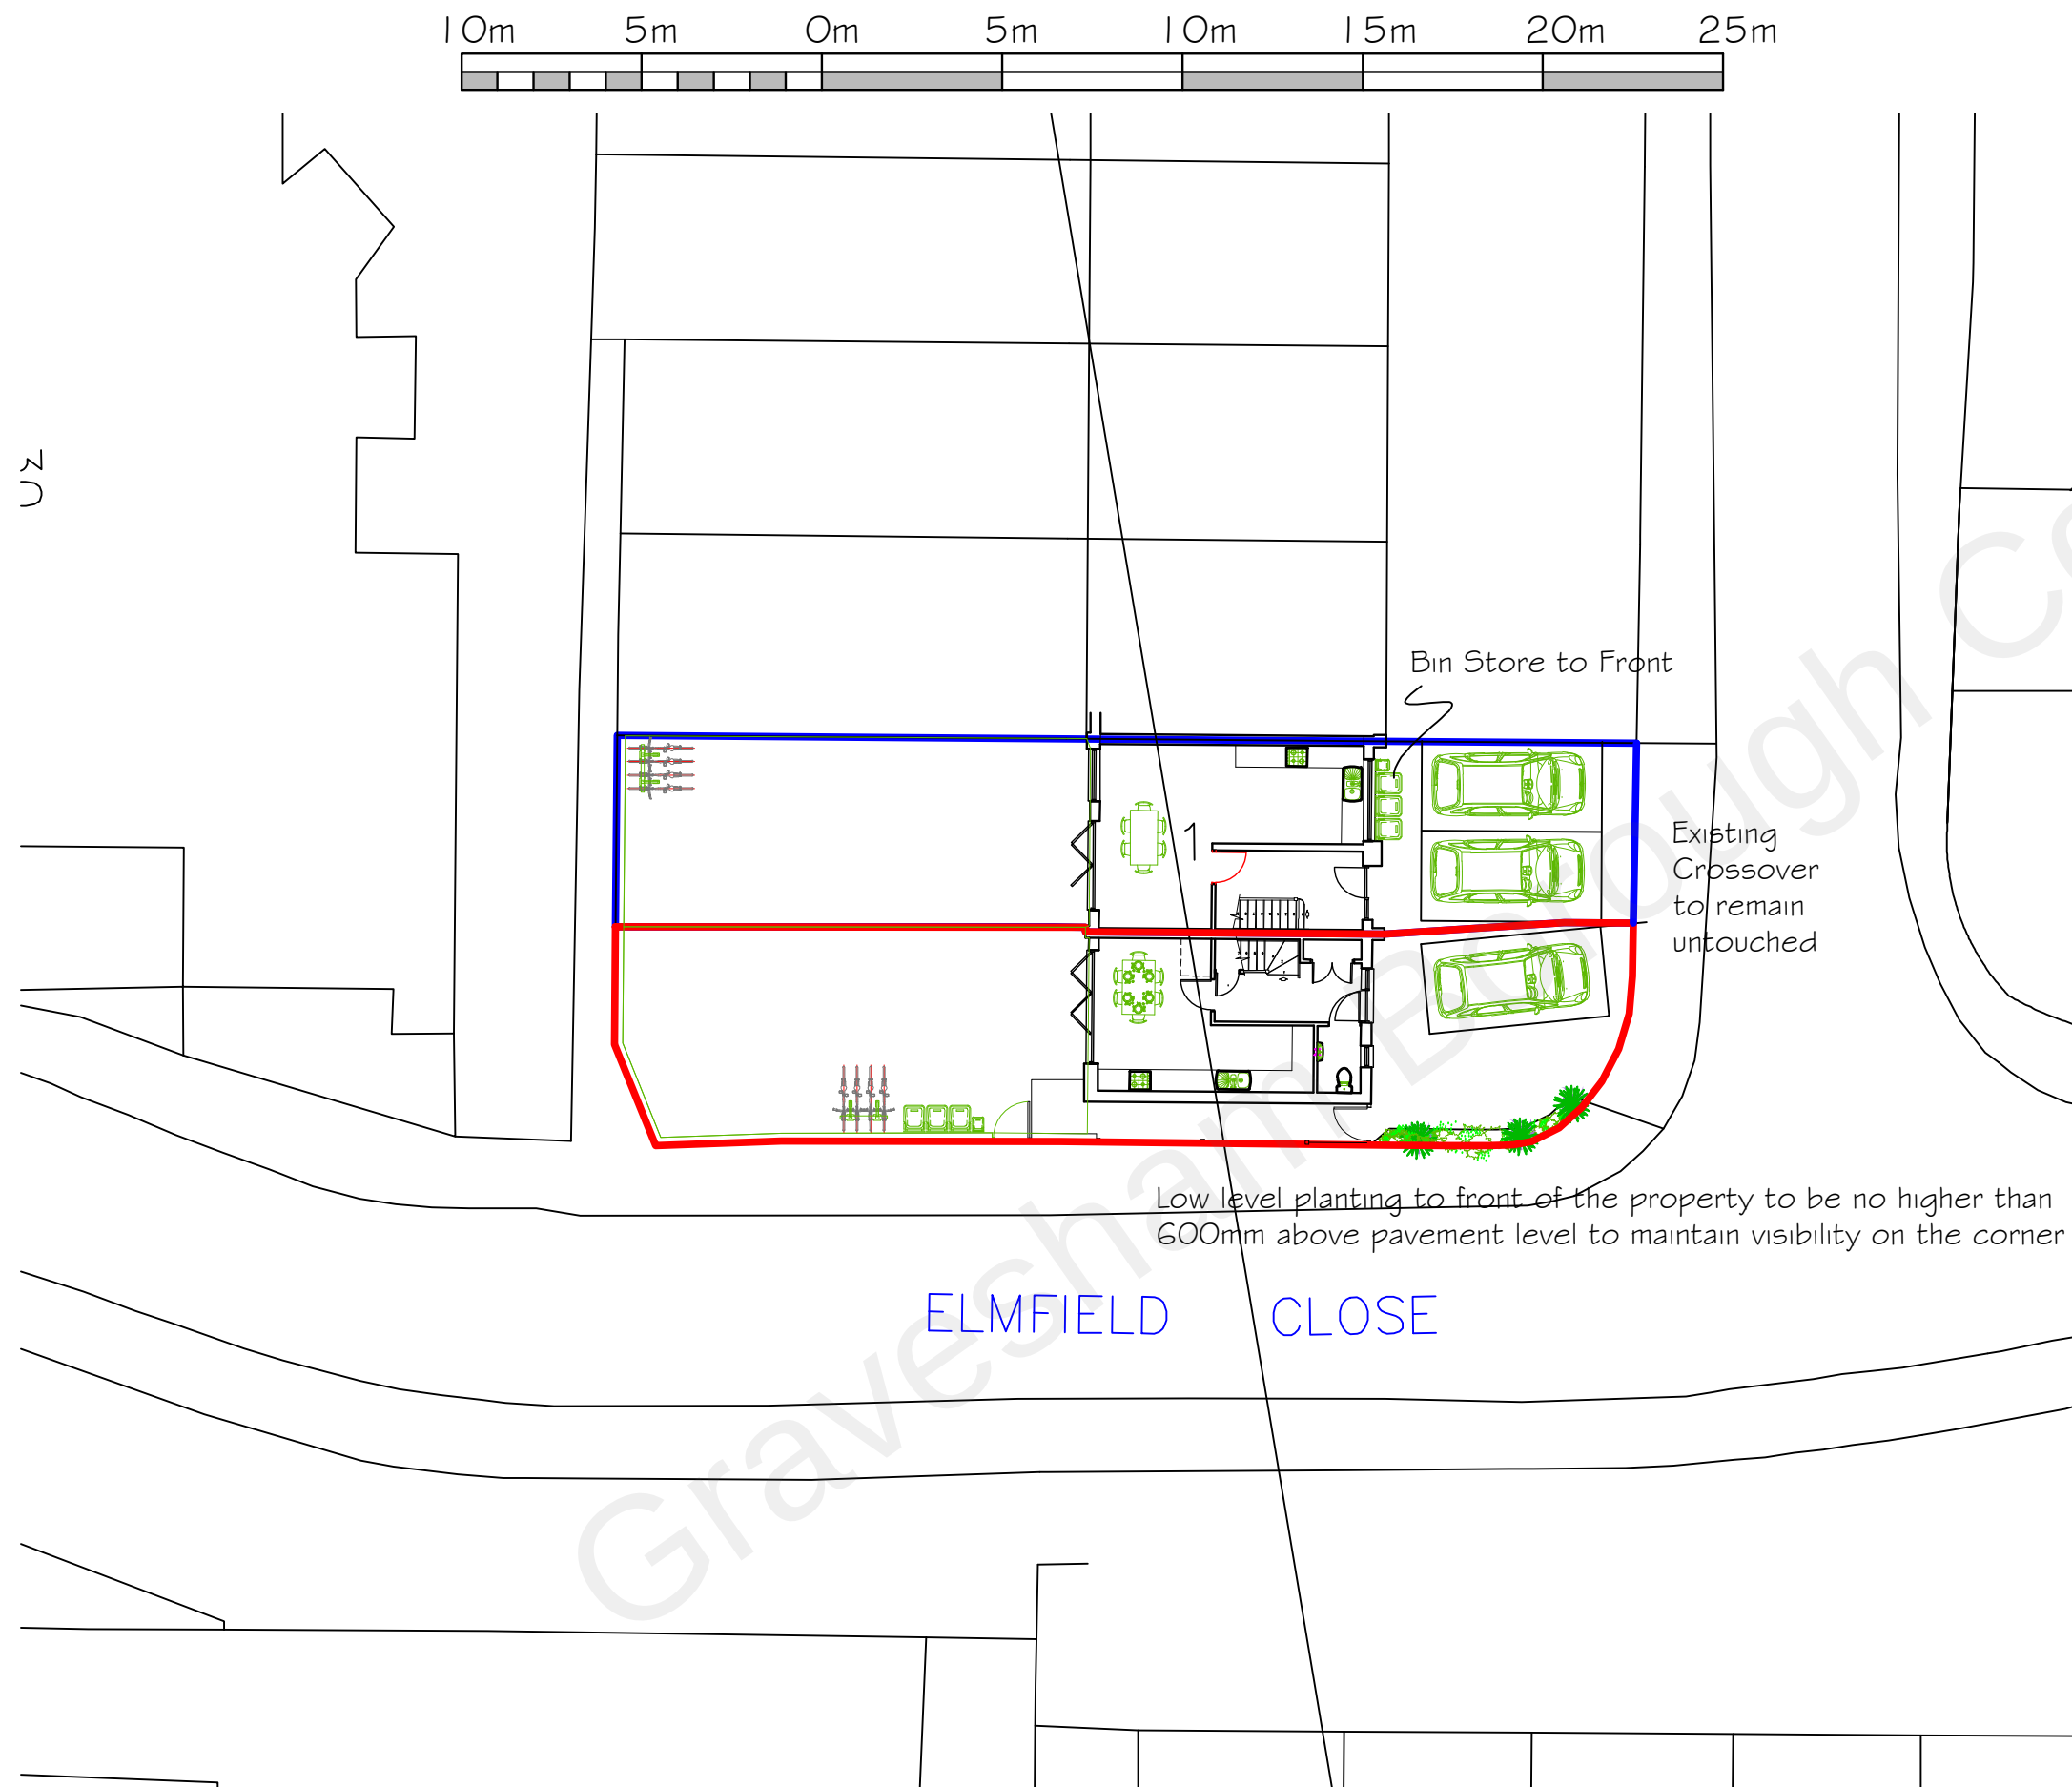


Proposed Block Plan - Scale 1:200

Proposed Demolition of Existing Annexe & construction of Two Bedroom Dwelling in Land adjacent to 1 Elmfield Close, Gravesend, Kent DA11 0LP

Date March 2022

Drawing No. 2022/10/06

DO NOT SCALE
These drawings and designs are
the copyright of
SEVENCROFT LTD.

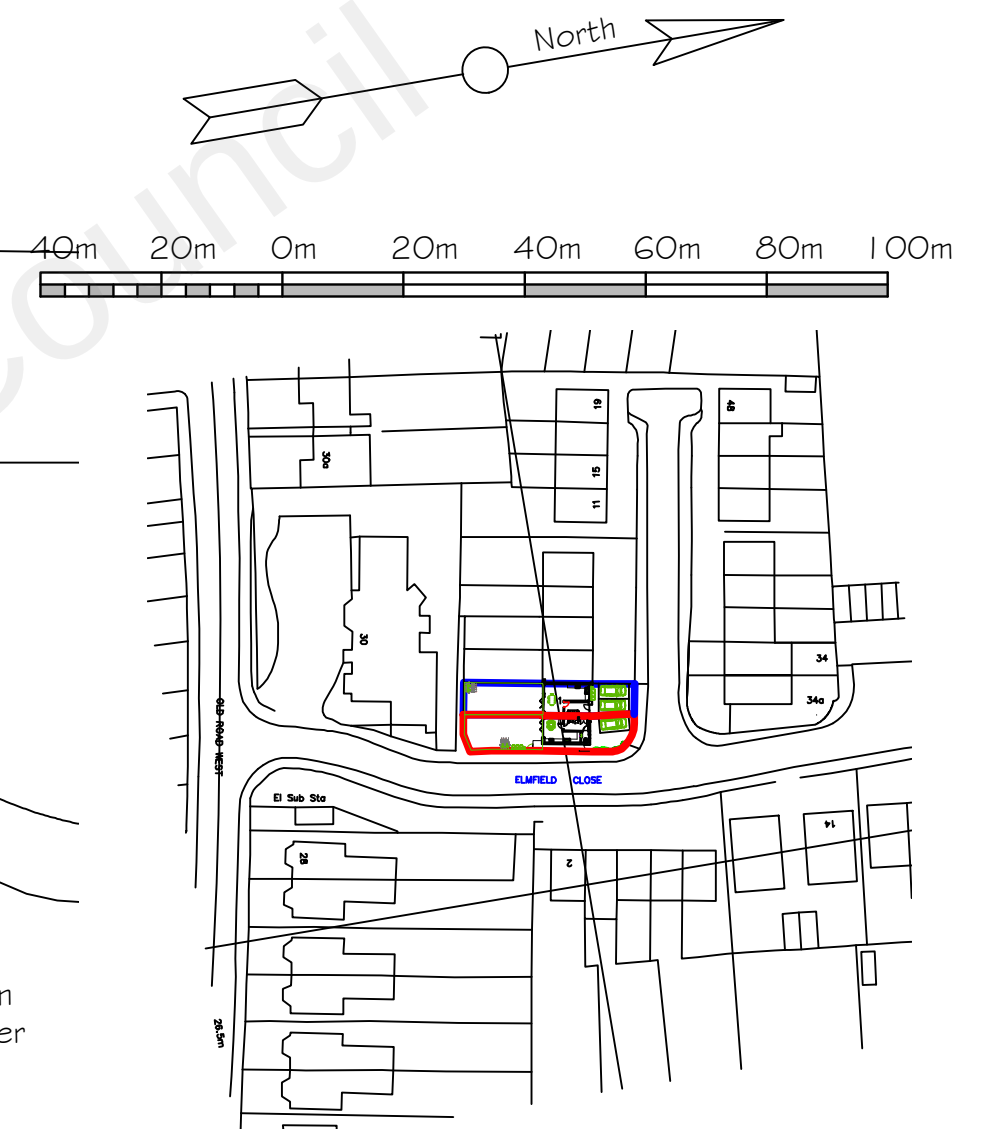

Proposed Site Location Plan -
Scale 1:1250

CORPORATE ARCHITECTURE
& DESIGN GROUP



SEVENCROFT LTD.

277 Canterbury Road, Kennington
Ashford, Kent TN24 9QW
Tel: 01233 625553
e-mail : sevincroft@hotmail.co.uk