


FOR PLANNING PURPOSES ONLY
These drawings and designs are the
copyright of
SEVENCROFT LTD.

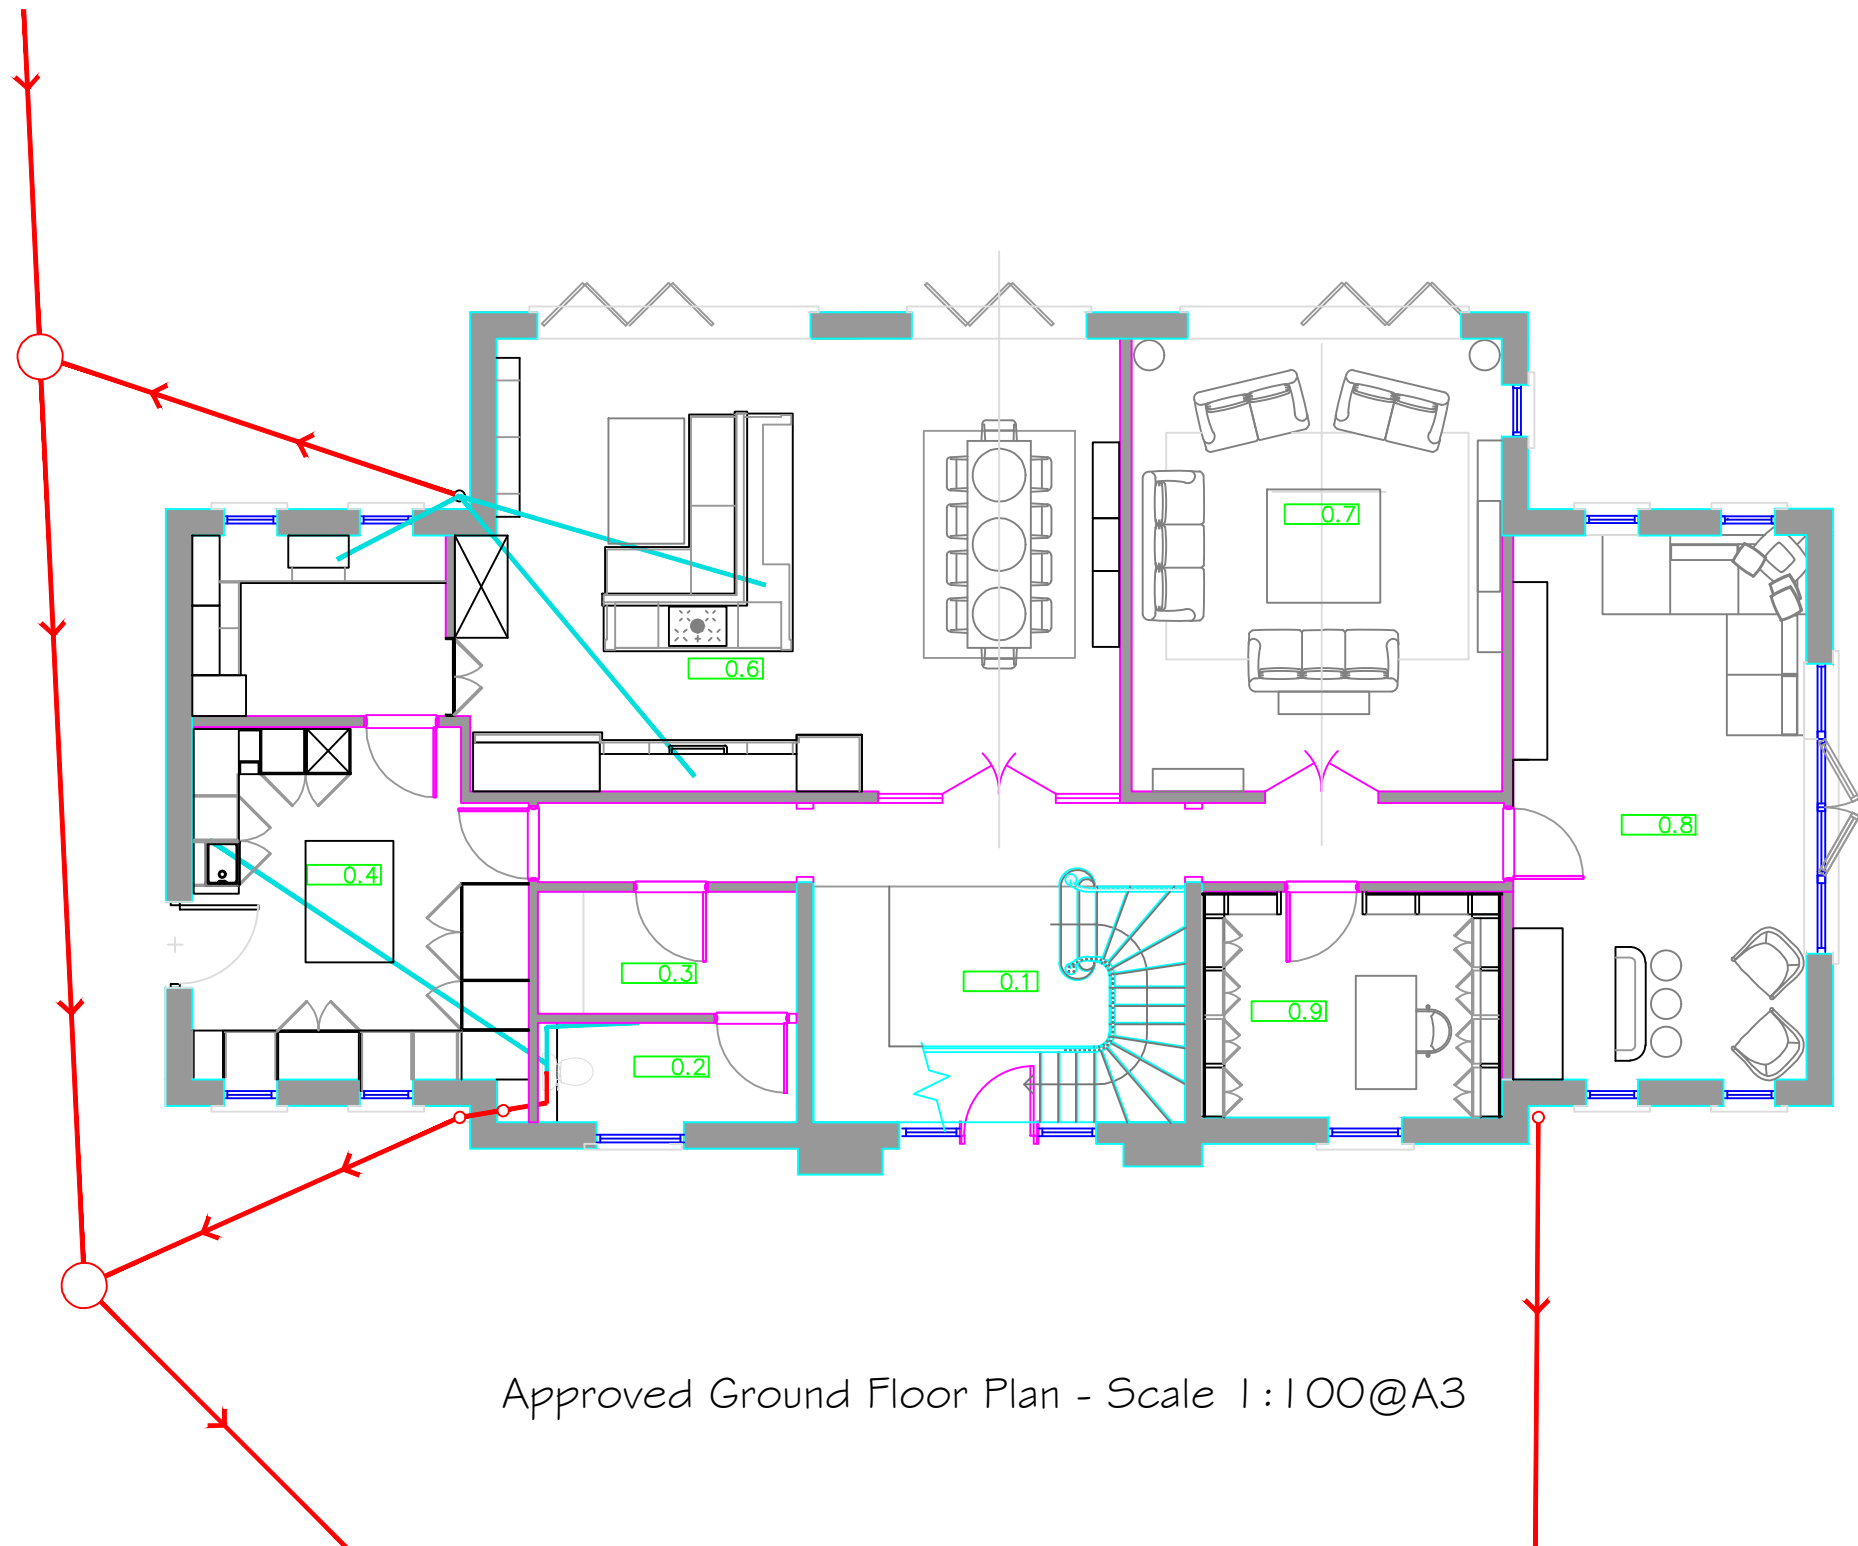

Proposed Demolition of existing dwelling and erection of a 4-bed detached replacement dwelling at Courtlands, Gravesend Road, Shorne, Gravesend, Kent. DA12 3JR.
Variation to Planning Approval Reference 2022/1133

Date April 2024
Drawing No. 2024/10/01 @A3



SEVENCROFT LTD.
277 Canterbury Road, Kennington
Ashford, Kent TN24 9QW
Tel : 01233 625553