





FRONT

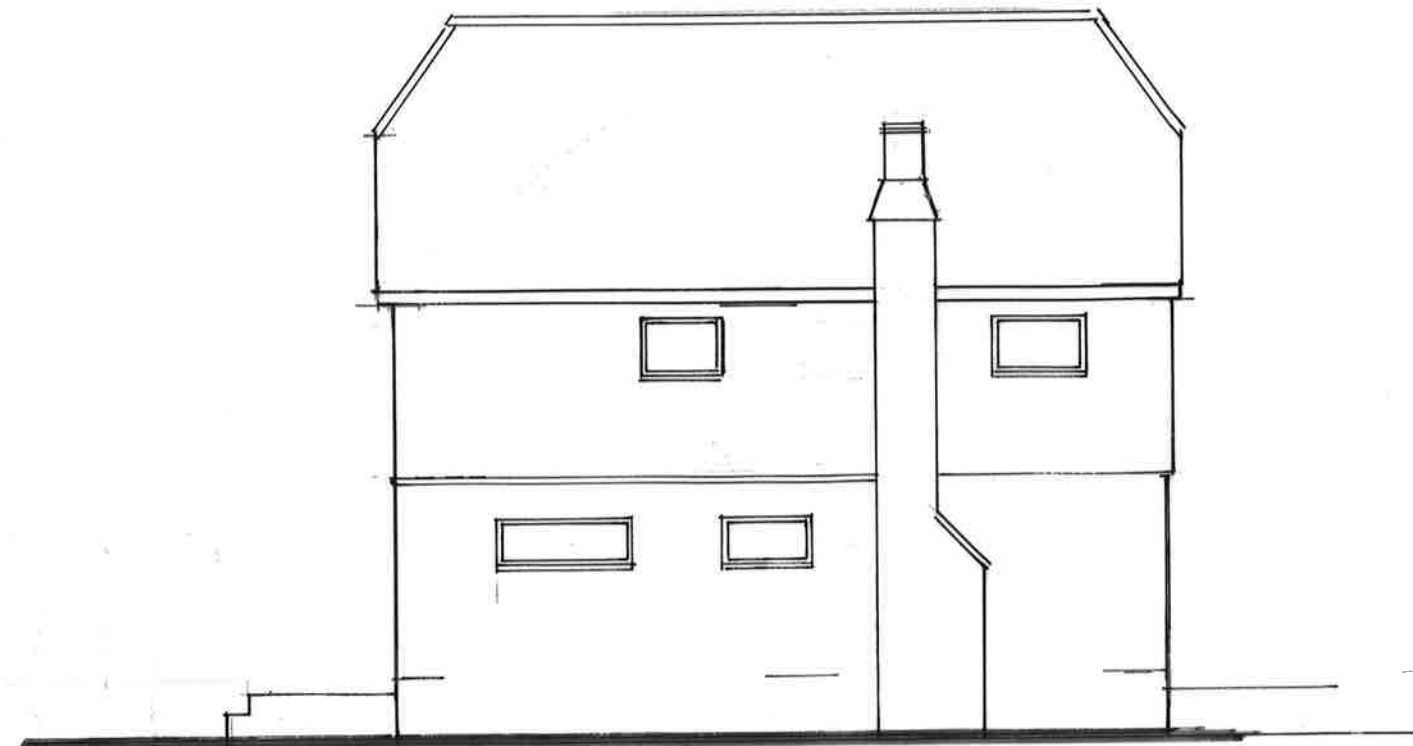

SIDE (SOUTH)



REAR

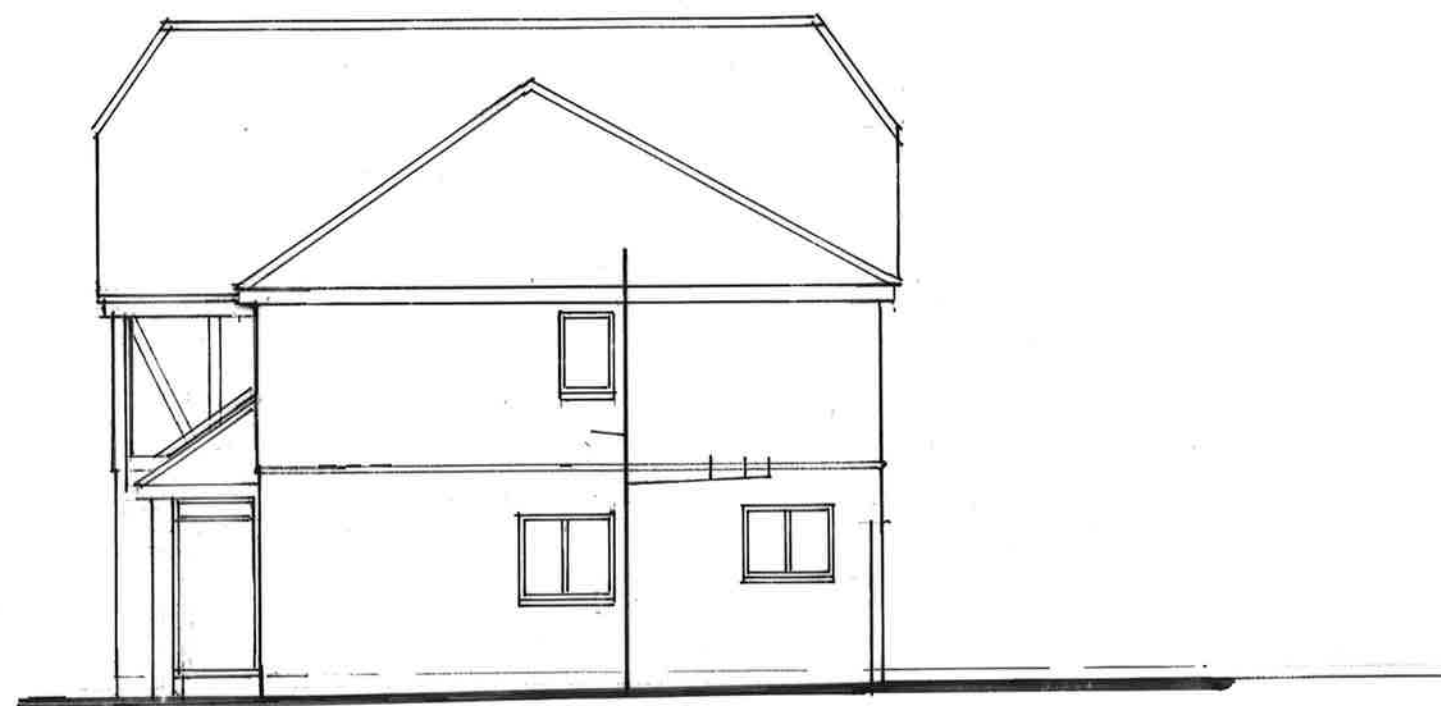

SIDE (NORTH)

0 1 5m 5m.
SCALE 1:100