


Note
This drawing is protected by copyright and must not be copied or reproduced without the written consent of Graham Simpkin Planning. All dimensions and sizes to be checked on site. North points are indicative. ©

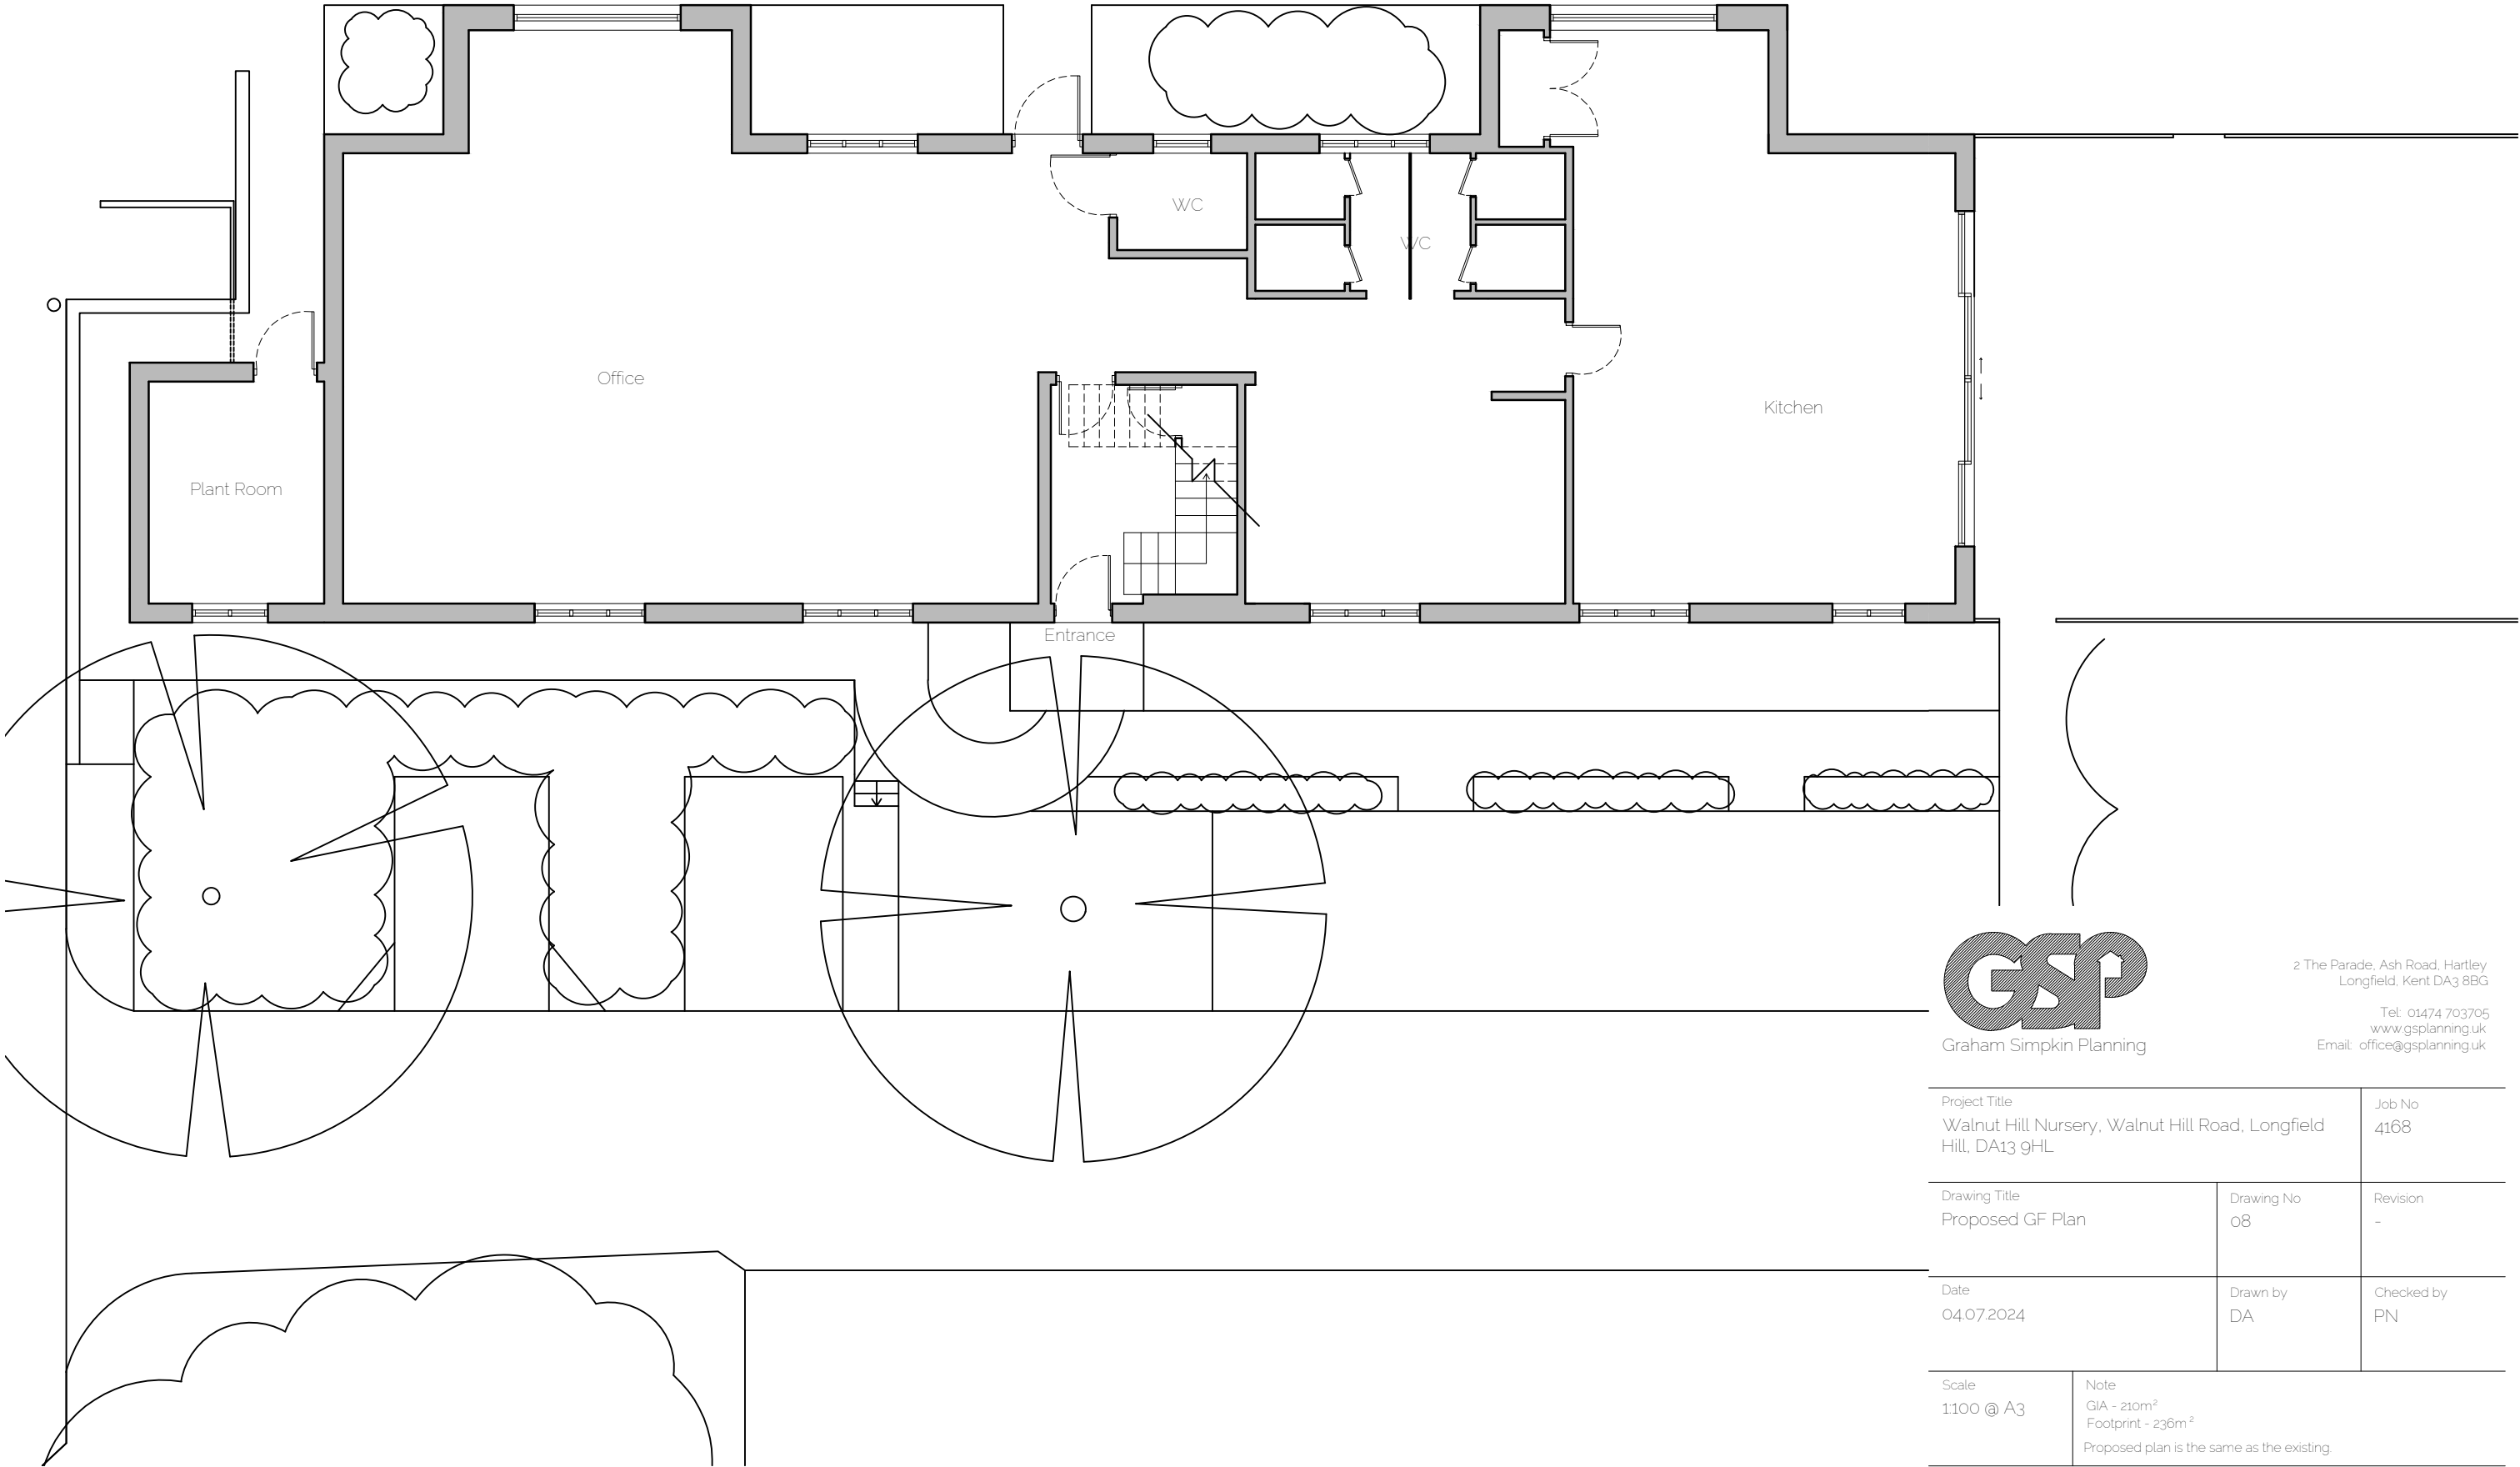

2 The Parade, Ash Road, Hartley
Longfield, Kent DA3 8BG
Tel: 01474 703705
www.gsplanning.uk
Email: office@gsplanning.uk

Project Title Walnut Hill Nursery, Walnut Hill Road, Longfield Hill, DA13 9HL		Job No 4168
Drawing Title Proposed GF Plan	Drawing No 08	Revision -
Date 04.07.2024	Drawn by DA	Checked by PN
Scale 1:100 @ A3	Note GIA - 210m ² Footprint - 236m ² Proposed plan is the same as the existing.	

Proposed GF Plan
1100

