


Note
This drawing is protected by copyright and must not be copied or reproduced without the written consent of Graham Simpkin Planning. All dimensions and sizes to be checked on site. North points are indicative. ©

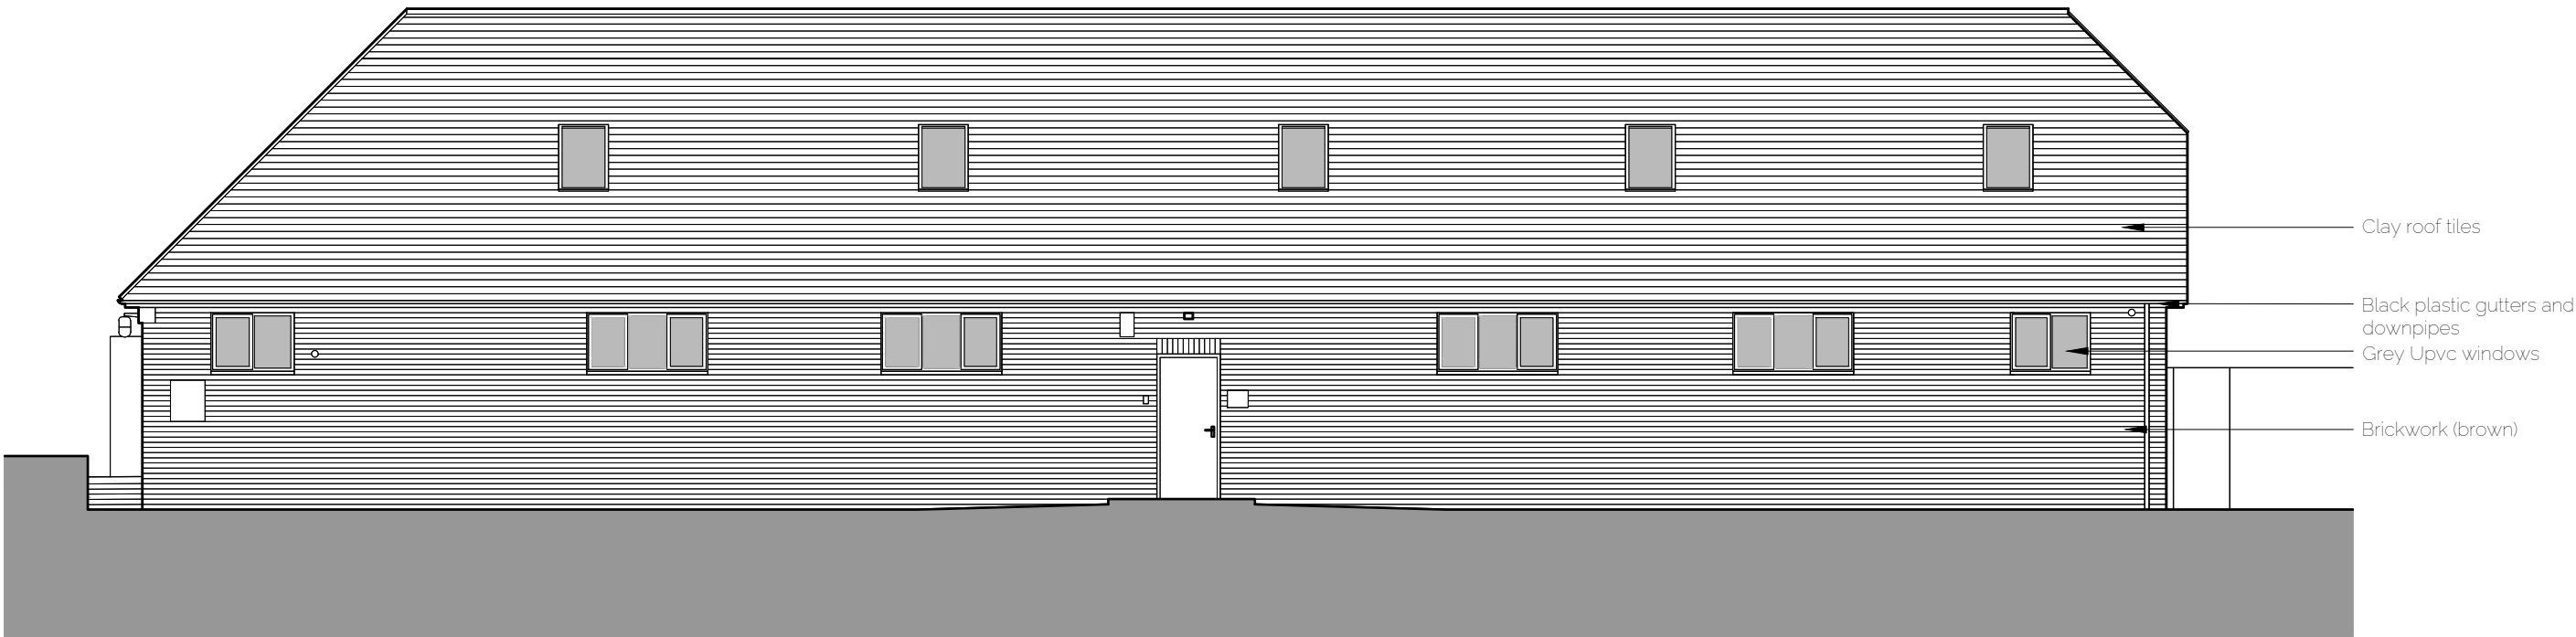

Proposed Front (South) Elevation
1100



Proposed Side (East) Elevation
1100



2 The Parade, Ash Road, Hartley
Longfield, Kent DA3 8BG

Tel: 01474 703705
www.gsplanning.uk
Email: office@gsplanning.uk

Project Title Walnut Hill Nursery, Walnut Hill Road, Longfield Hill, DA13 9HL		Job No 4168
Drawing Title Proposed Elevations (1 of 2)	Drawing No 10	Revision -
Date 04.07.2024	Drawn by DA	Checked by PN

Scale 1:100 @ A3	Note Proposed elevations are the same as the existing.
---------------------	---

