


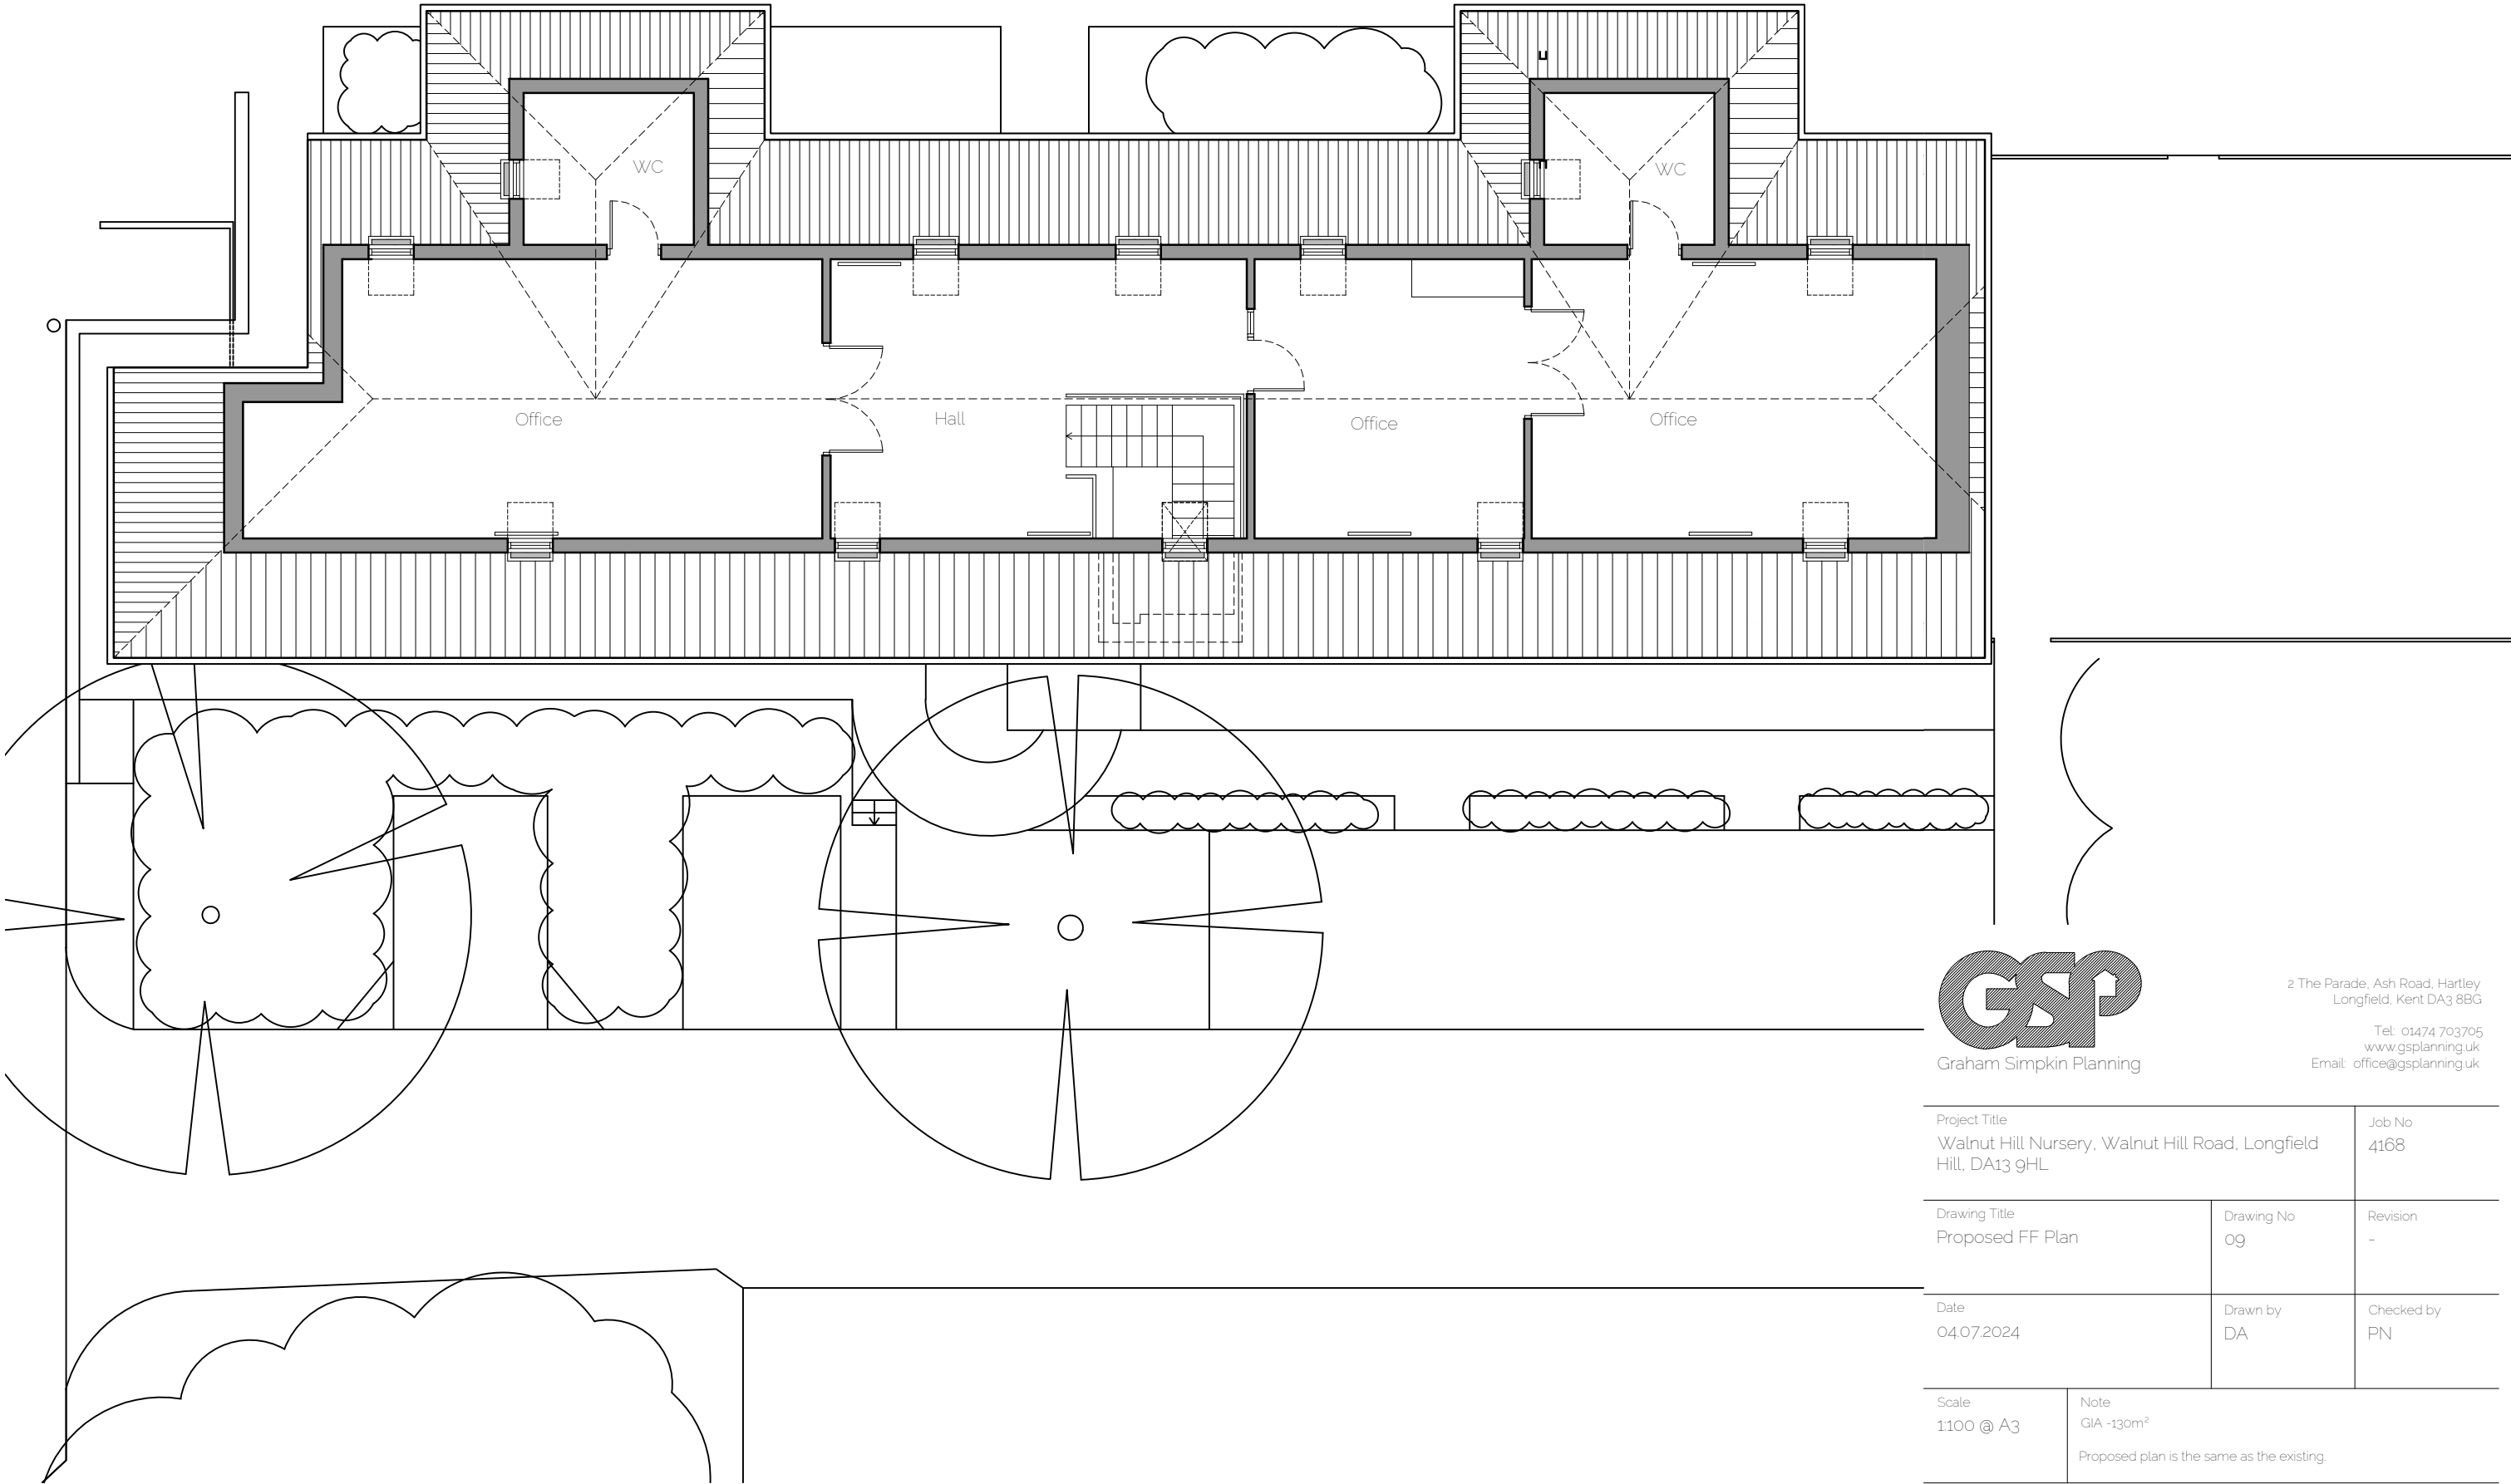

2 The Parade, Ash Road, Hartley
Longfield, Kent DA3 8BG

Tel: 01474 703705
www.gsplanning.uk
Email: office@gsplanning.uk

Project Title Walnut Hill Nursery, Walnut Hill Road, Longfield Hill, DA13 9HL		Job No 4168
Drawing Title Proposed FF Plan	Drawing No 09	Revision -
Date 04.07.2024	Drawn by DA	Checked by PN

Scale 1:100 @ A3	Note GIA -130m ² Proposed plan is the same as the existing.	
---------------------	--	--

Proposed FF Plan
1100

