




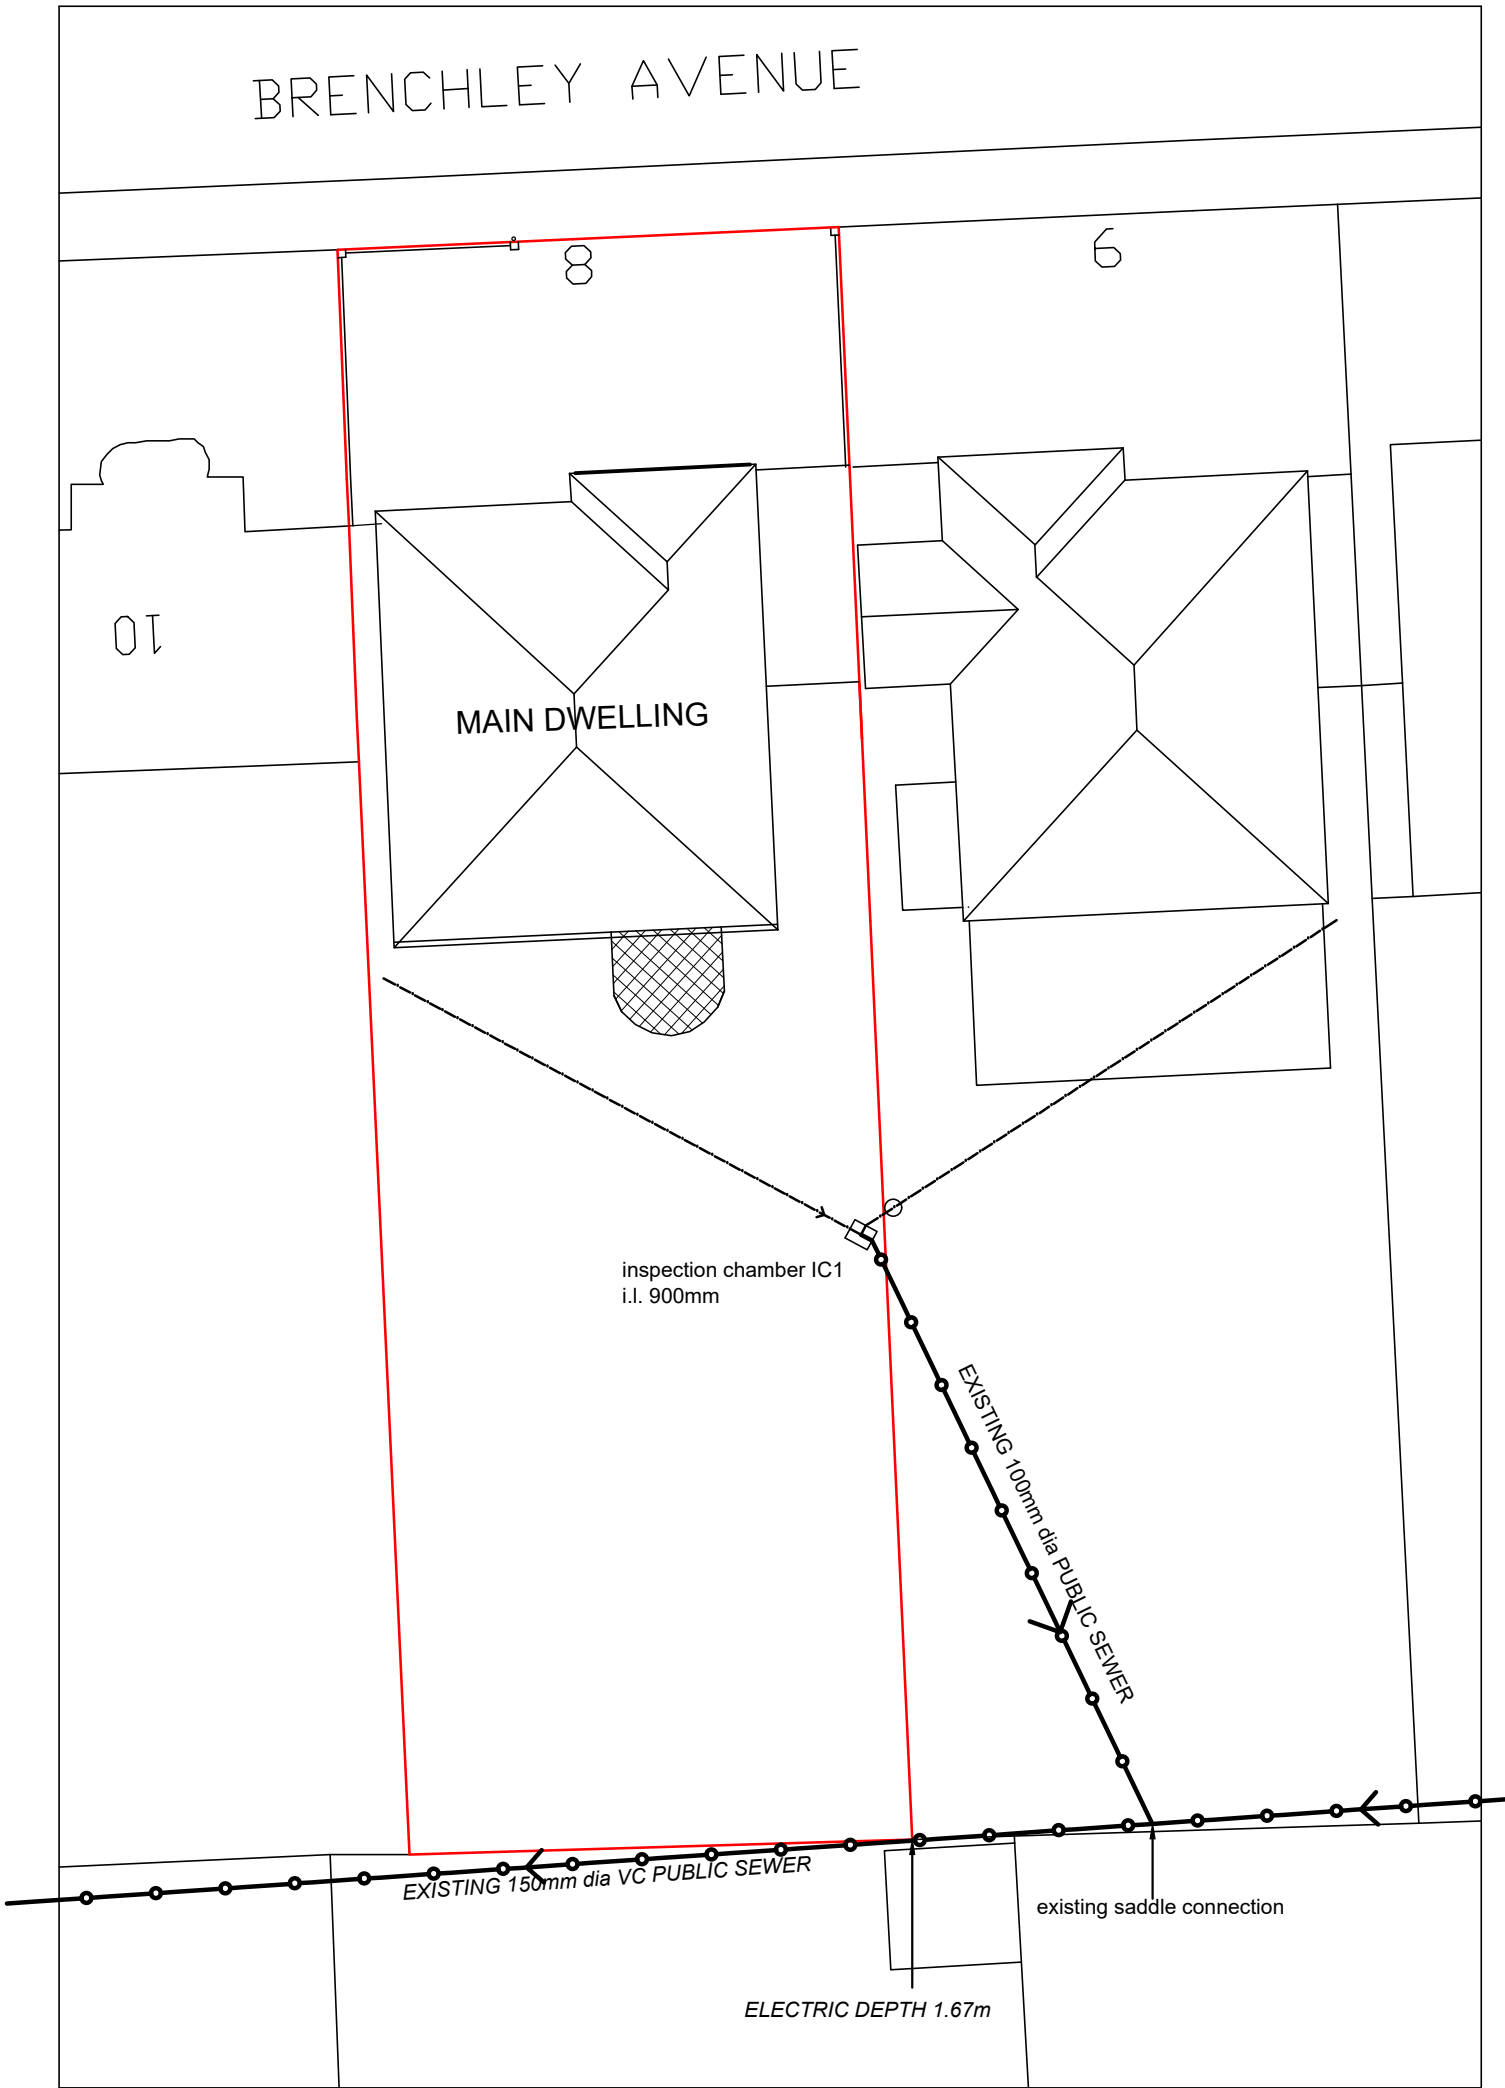


BLOCK PLAN
AS EXISTING
(1:200)

DETAILS OF ALL EXISTING PUBLIC SEWERS
EXTRACTED FROM CCTV SURVEY REFERENCE
TV241207 UNDERTAKEN BY INSEWER LTD

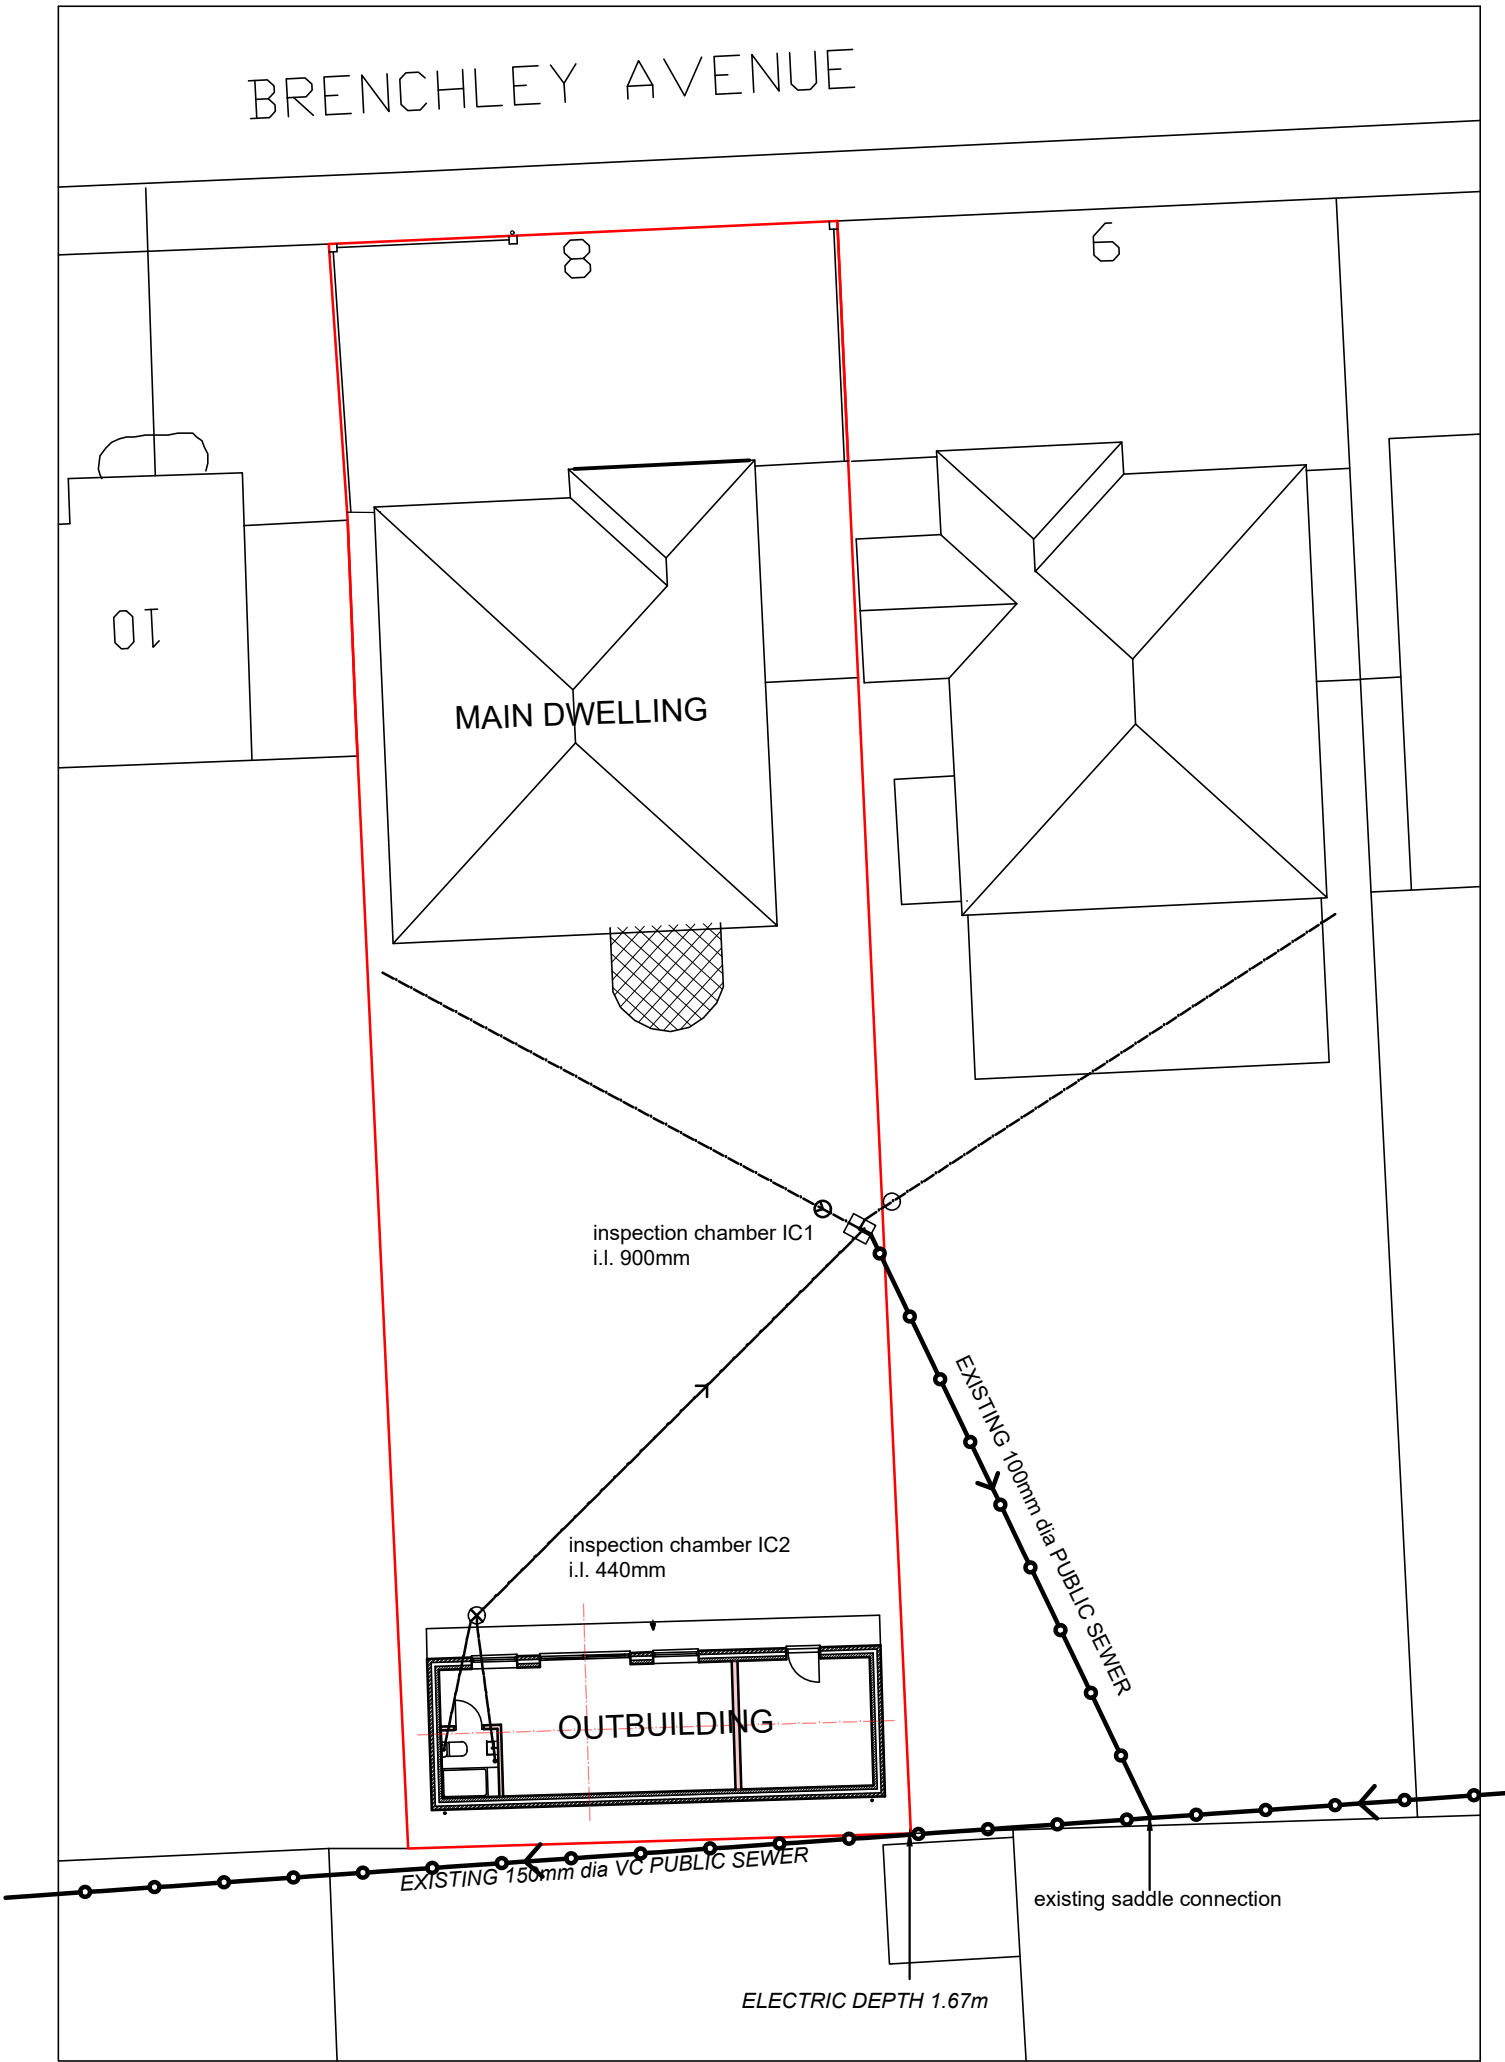

BLOCK PLAN
AS PROPOSED
(1:200)

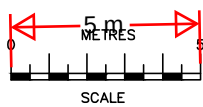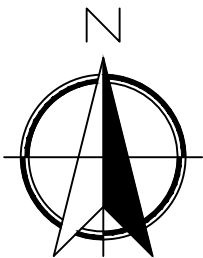

SCALE BAR @ 1:200

06/06/24	B	Public sewer details added
16/01/24	A	IC details added
Date	No	Revision
Penfold Project Services Epmarket, Wrotham Road, Meopham, Kent, DA13 0JH Telephone: 01474 816690 e-mail: apenfold448@btinternet.com		
Job Title:	8 BRENCHLEY AVENUE GRAVESEND KENT DA11 7RQ	
Dwg Title:	OUTBUILDING - BLOCK PLANS AS EXISTING & AS PROPOSED	
Scale:	1:200 @ A3	
Dwg No.:	1002B	
Date:	October 2023	