


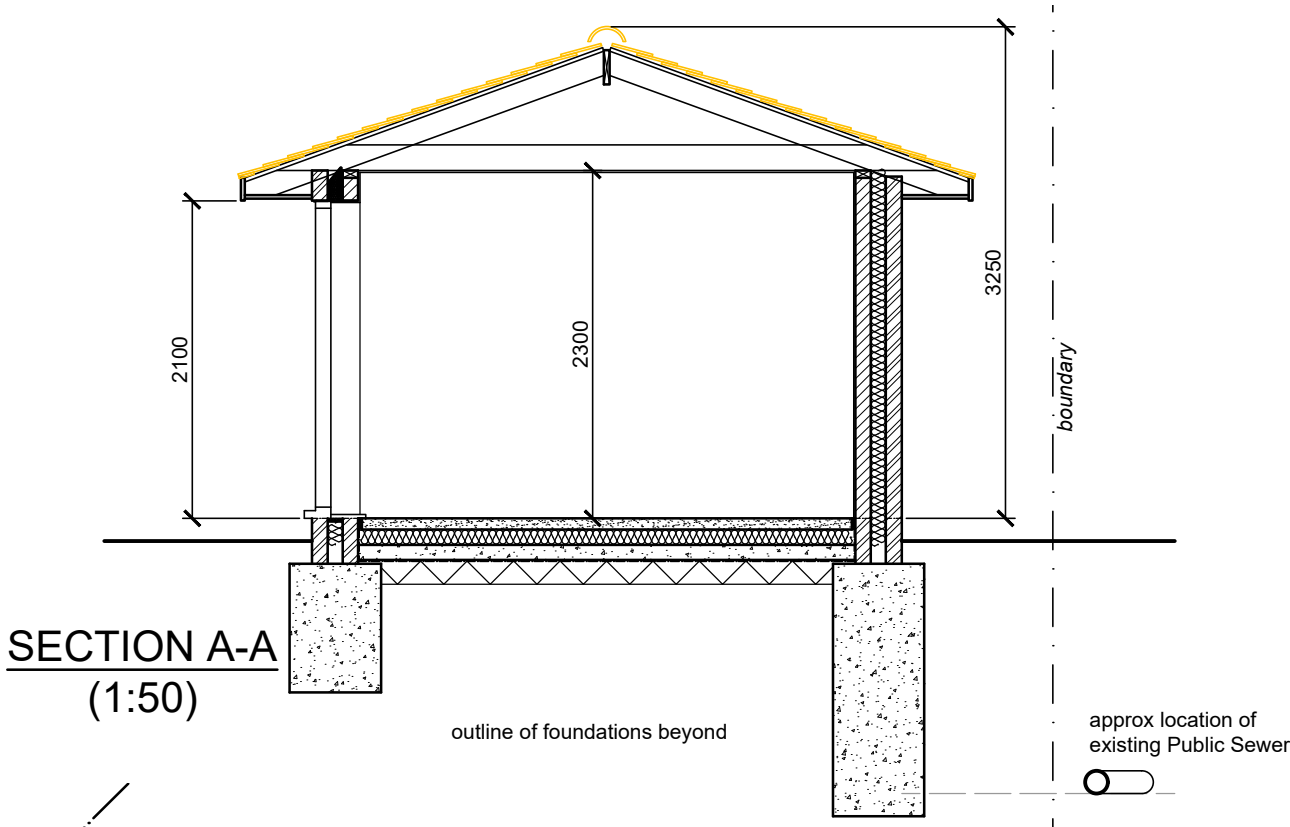


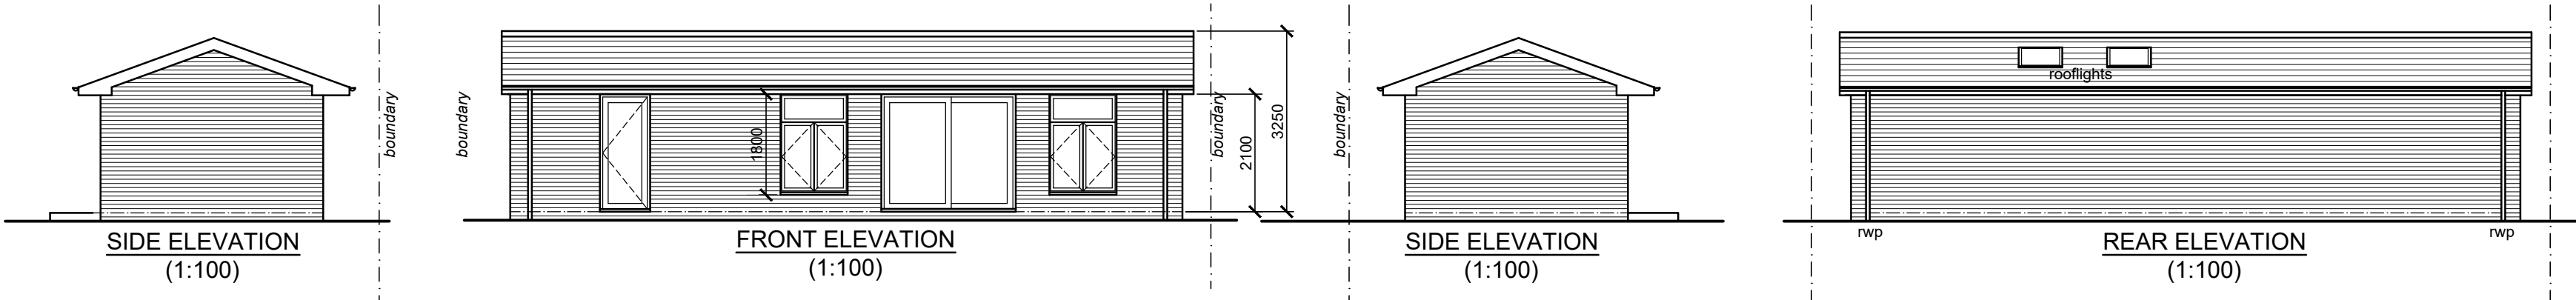


- MATERIALS**
- ROOF - ROOF TILES
 - WALLS - FACING BRICKWORK
 - WINDOWS & DOORS - COLOURED uPVC OR ALUMINIUM

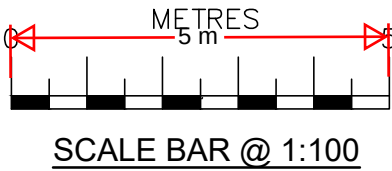

SCALE BAR @ 1:100

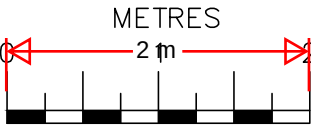

SCALE BAR @ 1:50

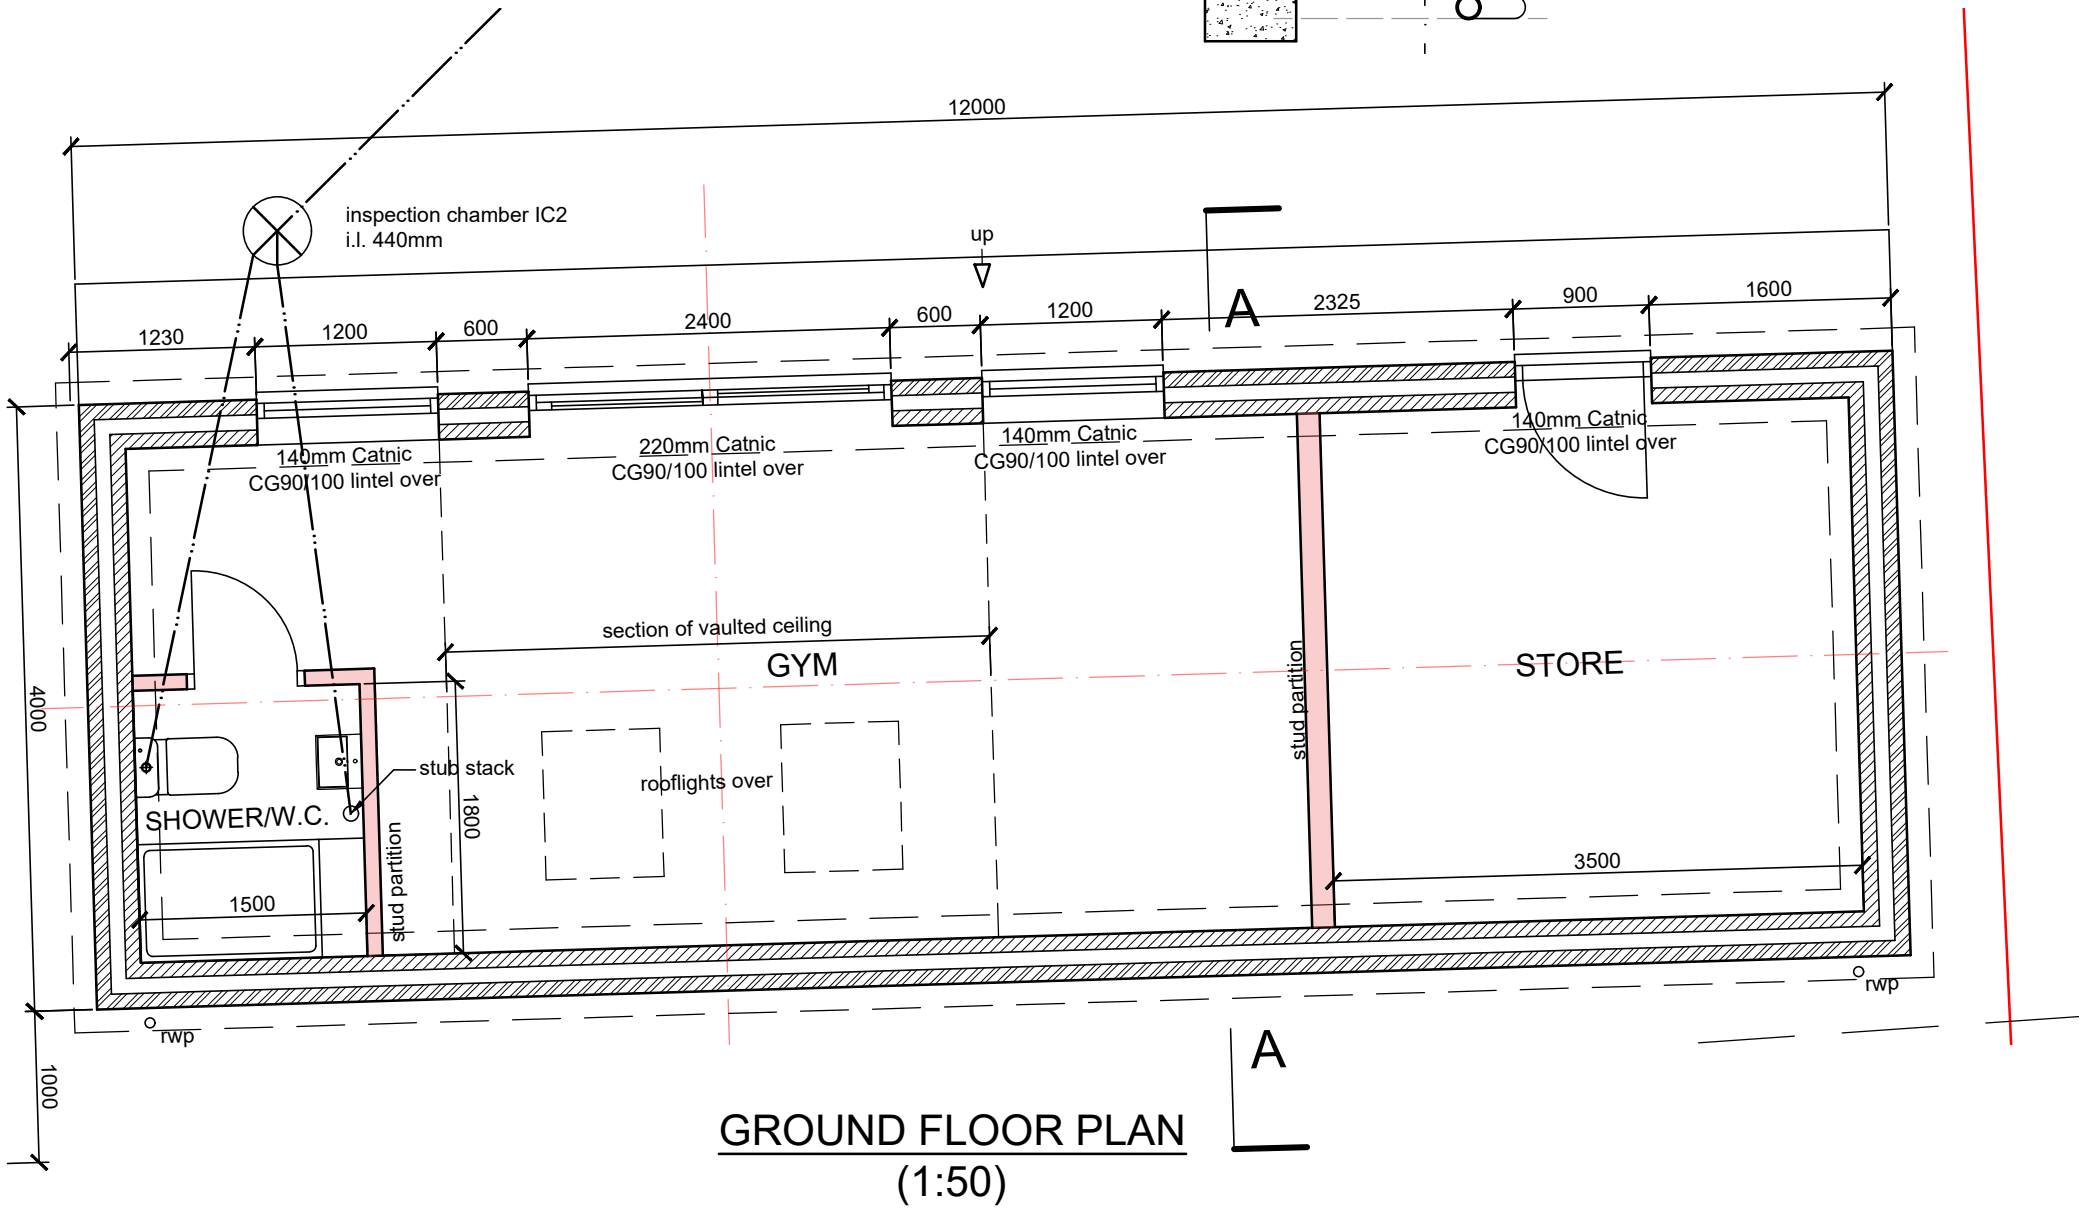

09/12/24	E	Roof construction altered
16/04/24	D	Addition construction notes added
08/03/24	C	Walls altered to facing brickwork
16/01/24	B	Construction details added
09/10/23	A	Scale bars added
Date	No	Revision
Penfold Project Services		
Epmarket, Wrotham Road, Meopham, Kent, DA13 0JH Telephone: 01474 816690 e-mail: apenfold448@btinternet.com		
Job Title:	8 BRENCHLEY AVENUE GRAVESEND KENT DA11 7RQ	
Dwg Title:	OUTBUILDING PLANS & ELEVATIONS AS PROPOSED	
Scale:	1:50 & 1:100 @ A2	
Dwg No.:	1003E	
Date:	October 2023	