




2 The Parade, Ash Road, Hartley
Longfield, Kent DA3 8BG
Tel: 01474 703705
www.gsplanning.uk
Email: webmail@gsplanning.uk

Project Title 27 Old Road West, Gravesend, DA11 0LH		Job No 4289
Drawing Title Site Location and Existing Block Plan	Drawing No 01	Revision -
Date 04.12.2024	Drawn by MW	Checked by ON
Scale 1:1250 & 1:200 @ A2	Note Site area (within red line): 491m ²	

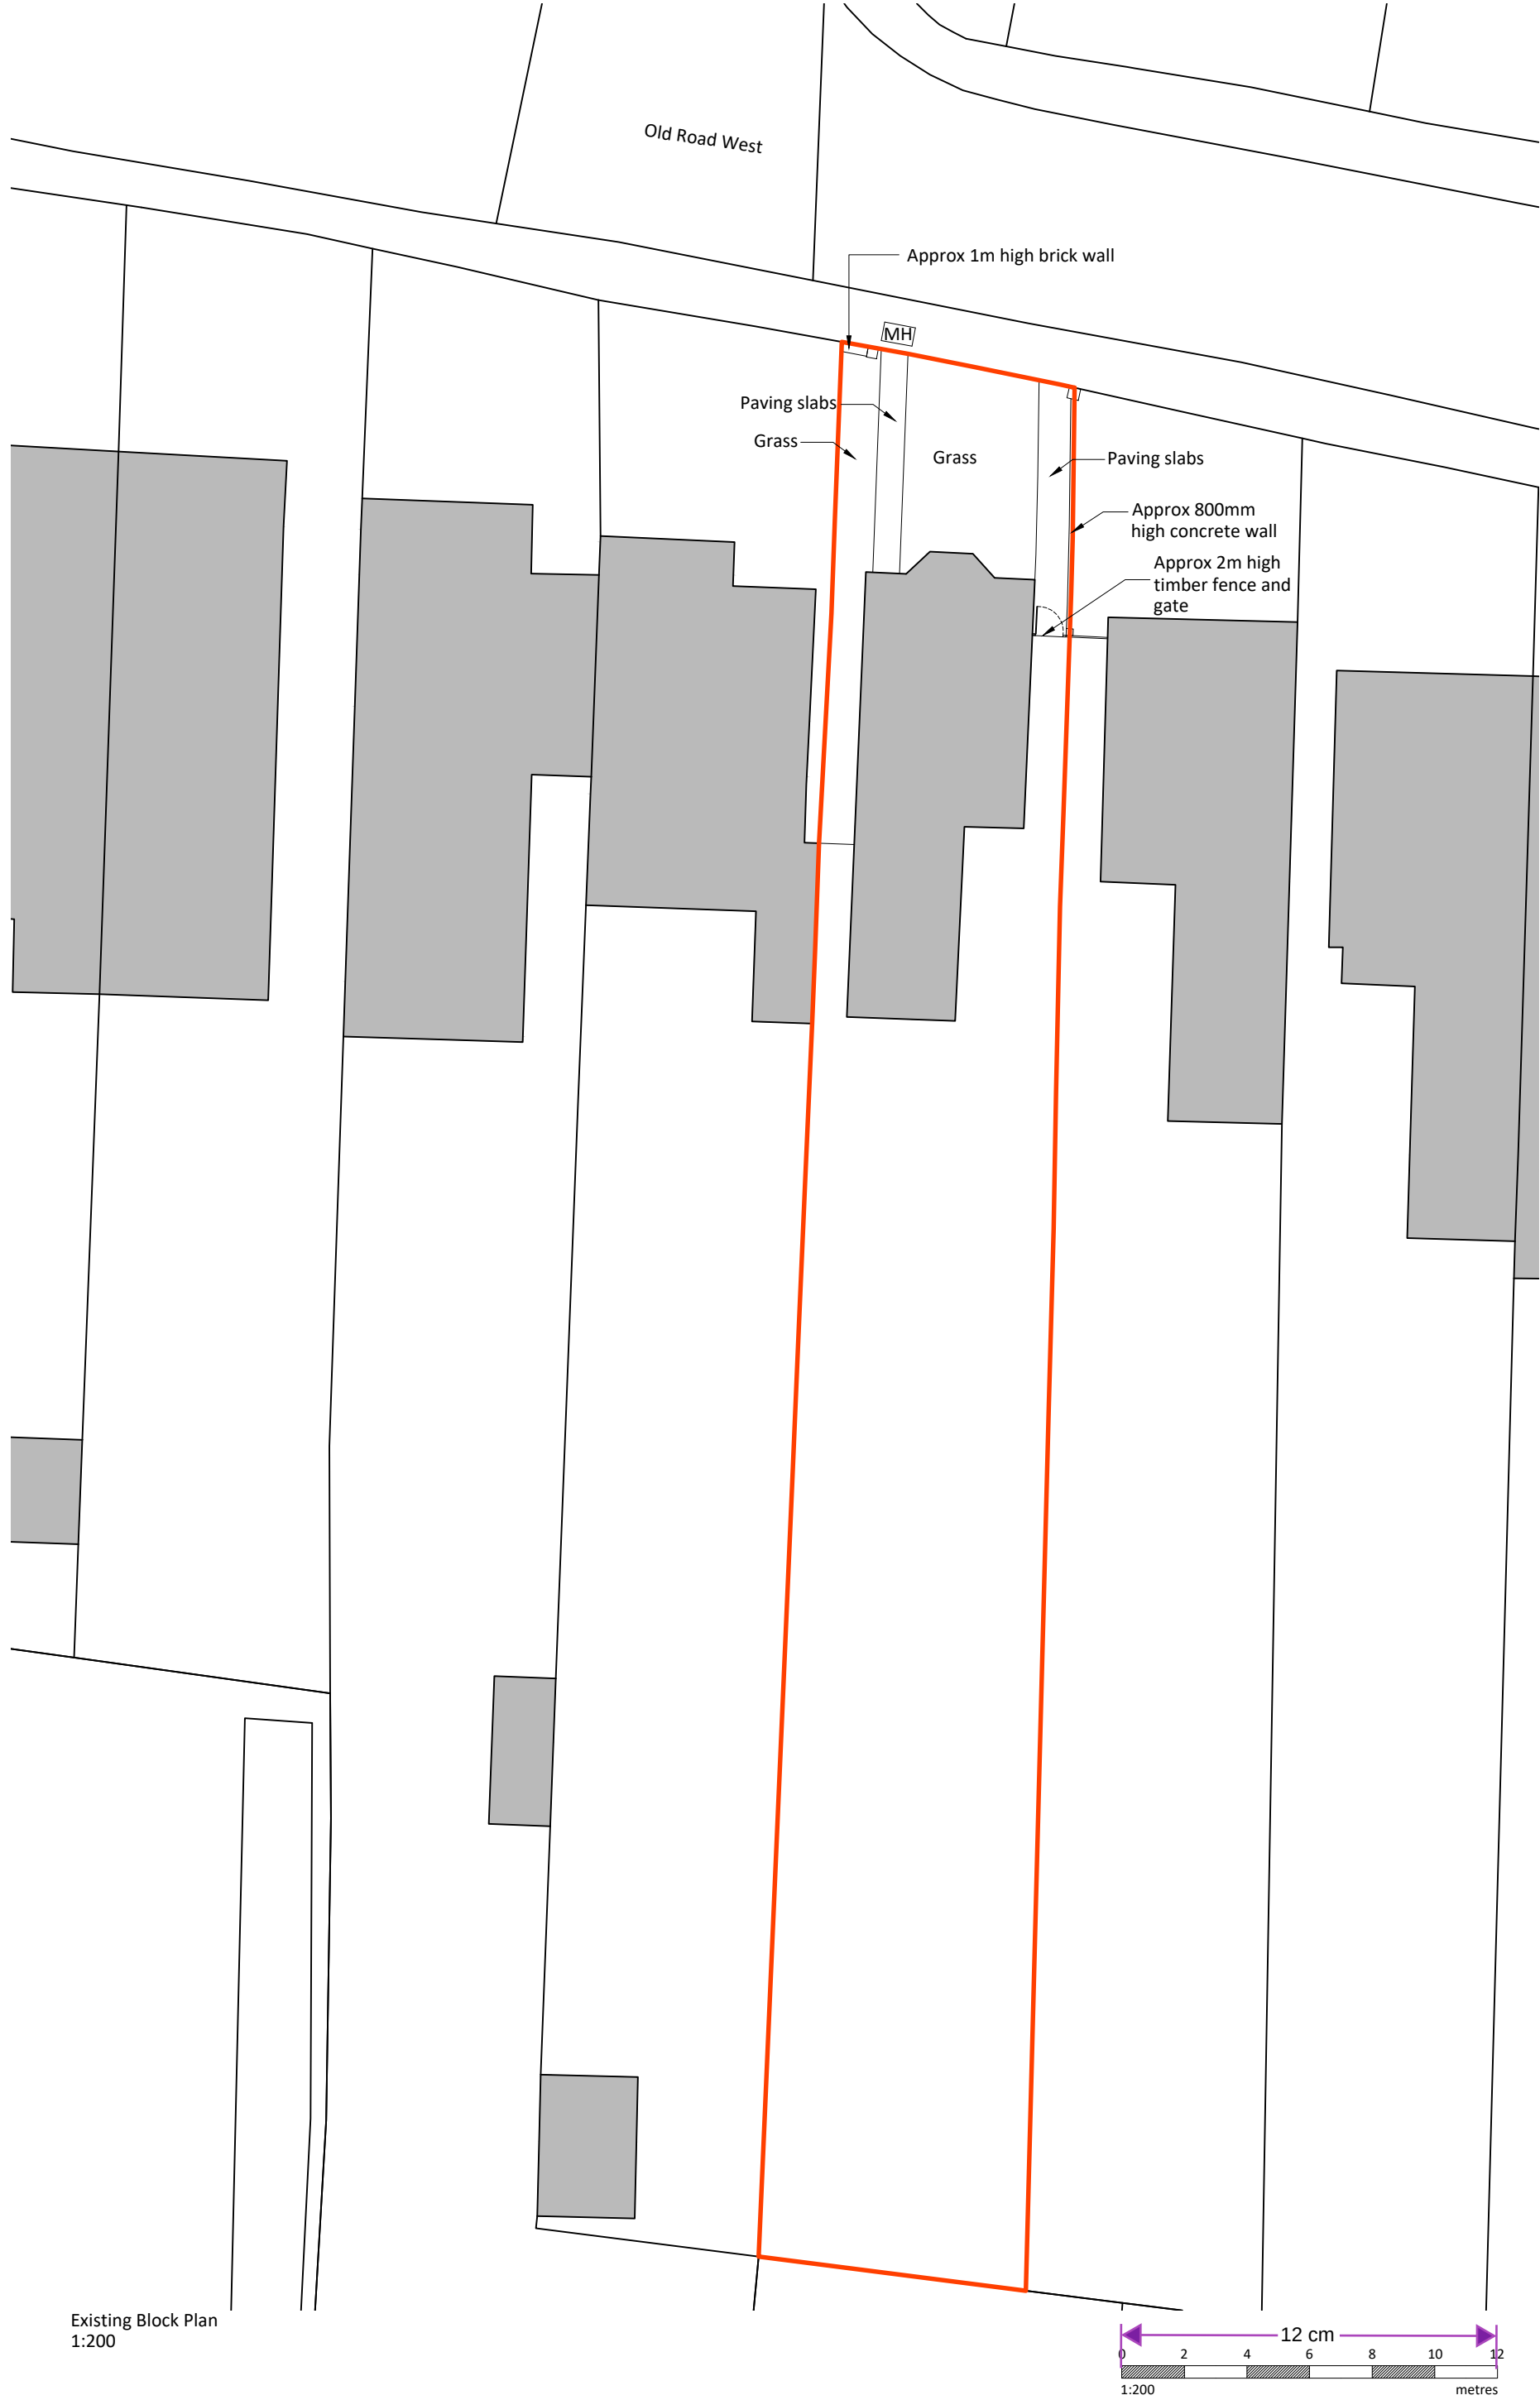