
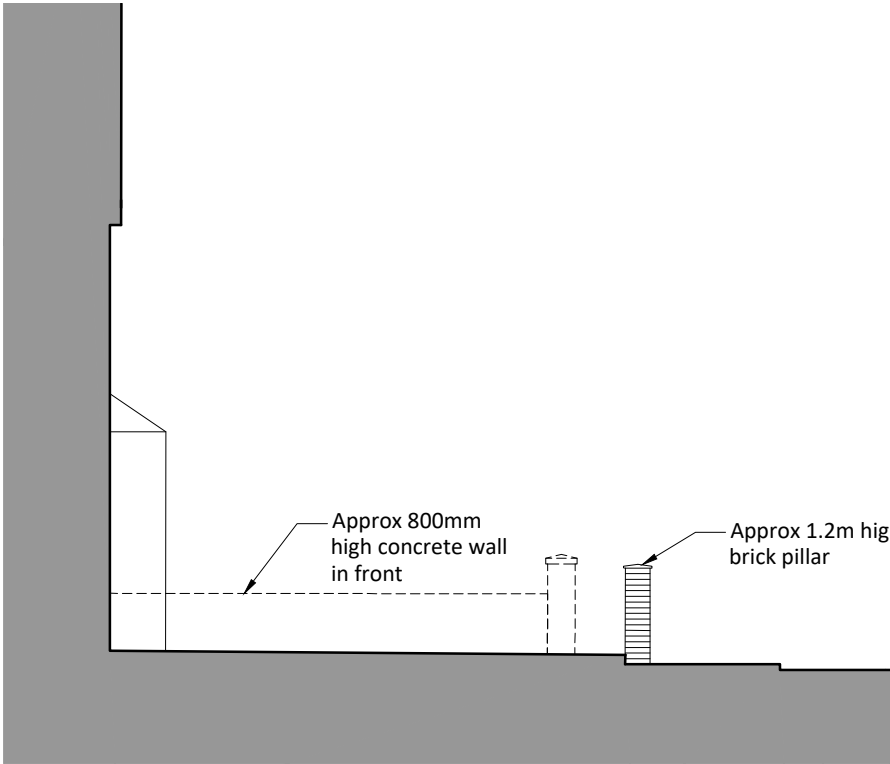
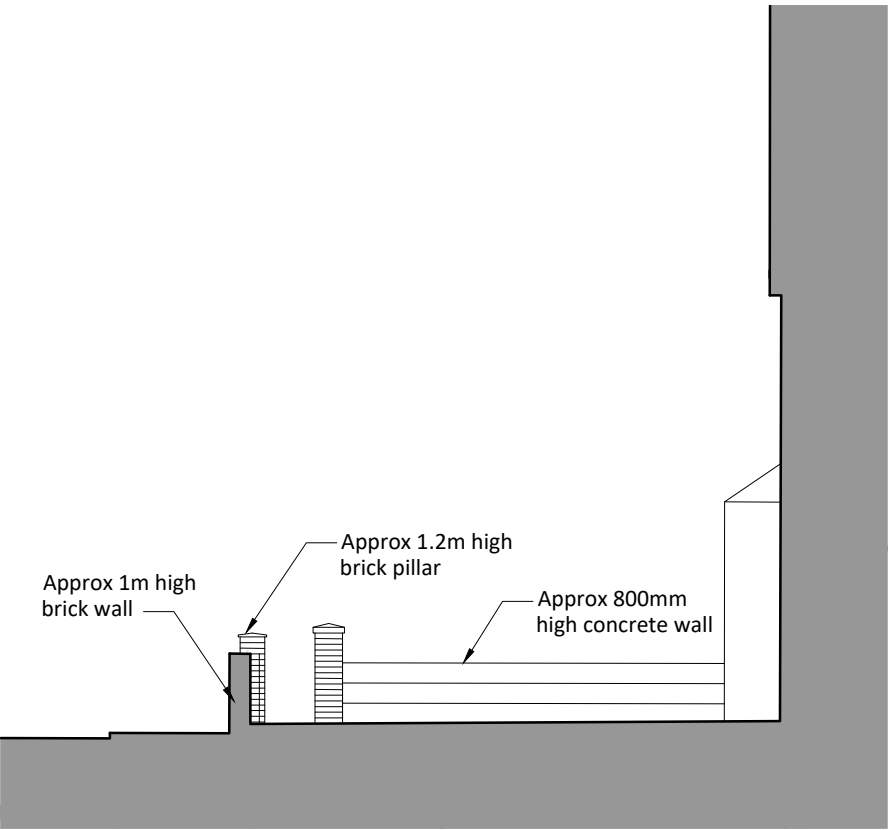
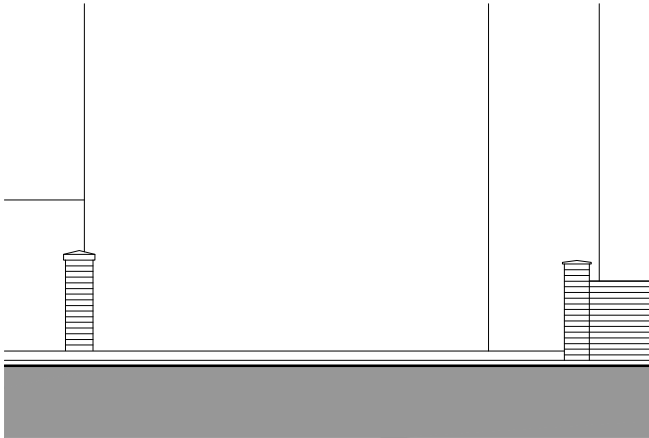


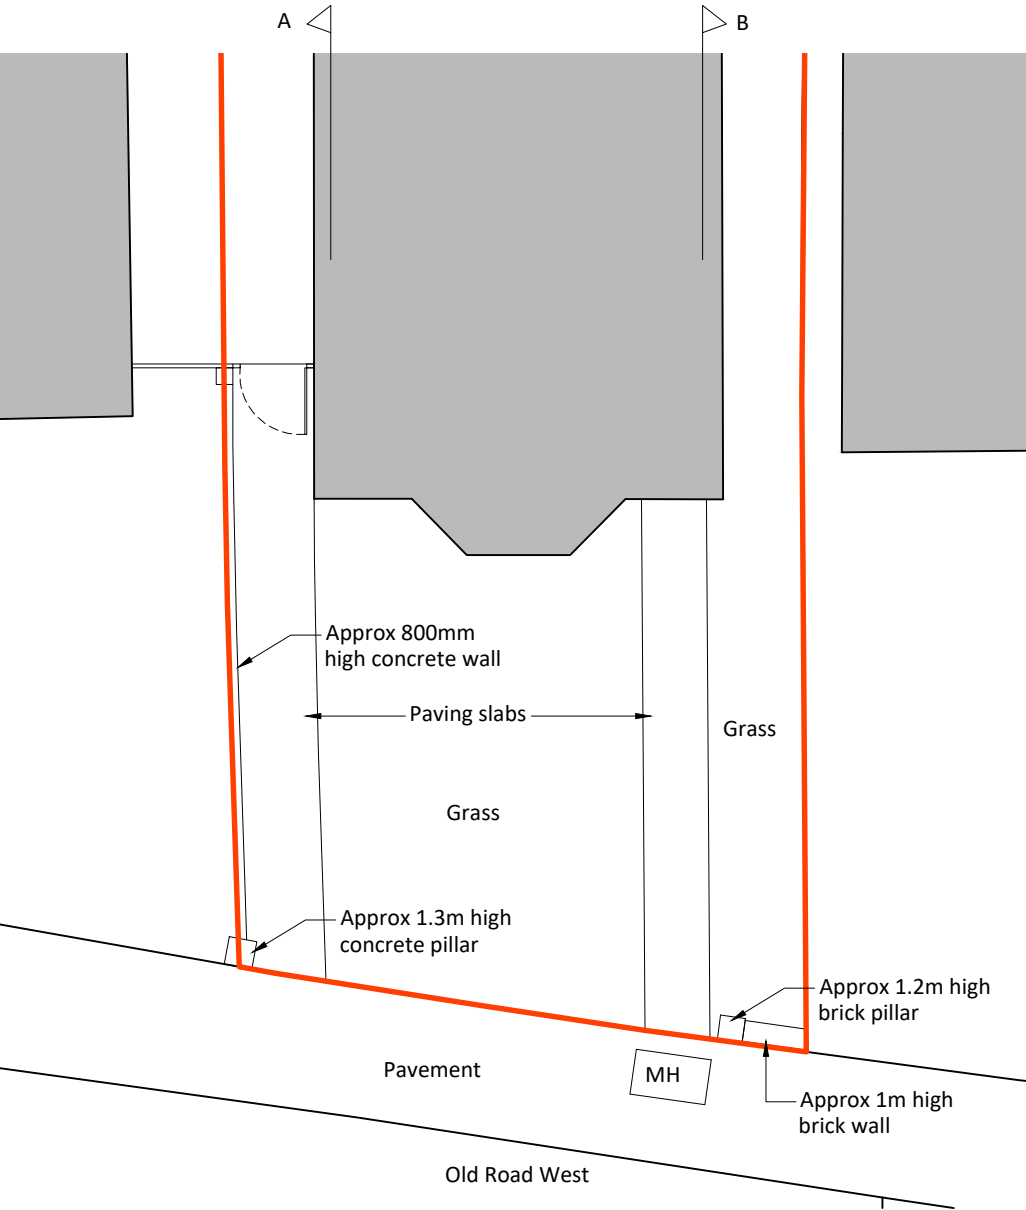

2 The Parade, Ash Road, Hartley
Longfield, Kent DA3 8BG
Tel: 01474 703705
www.gsplanning.uk
Email: webmail@gsplanning.uk

Project Title 27 Old Road West, Gravesend, DA11 0LH		Job No 4289
Drawing Title Existing Driveway Plan and Wall Elevations	Drawing No 02	Revision -
Date 03.12.2024	Drawn by MW	Checked by ON
Scale 1:100 @ A3	Note	

A horizontal scale bar with a purple double-headed arrow above it. The arrow is labeled "6.01 cm". Below the arrow is a ruler with markings from 0 to 6. The ruler has alternating white and grey shaded segments. Below the ruler, the text "1:100" is on the left and "metres" is on the right.