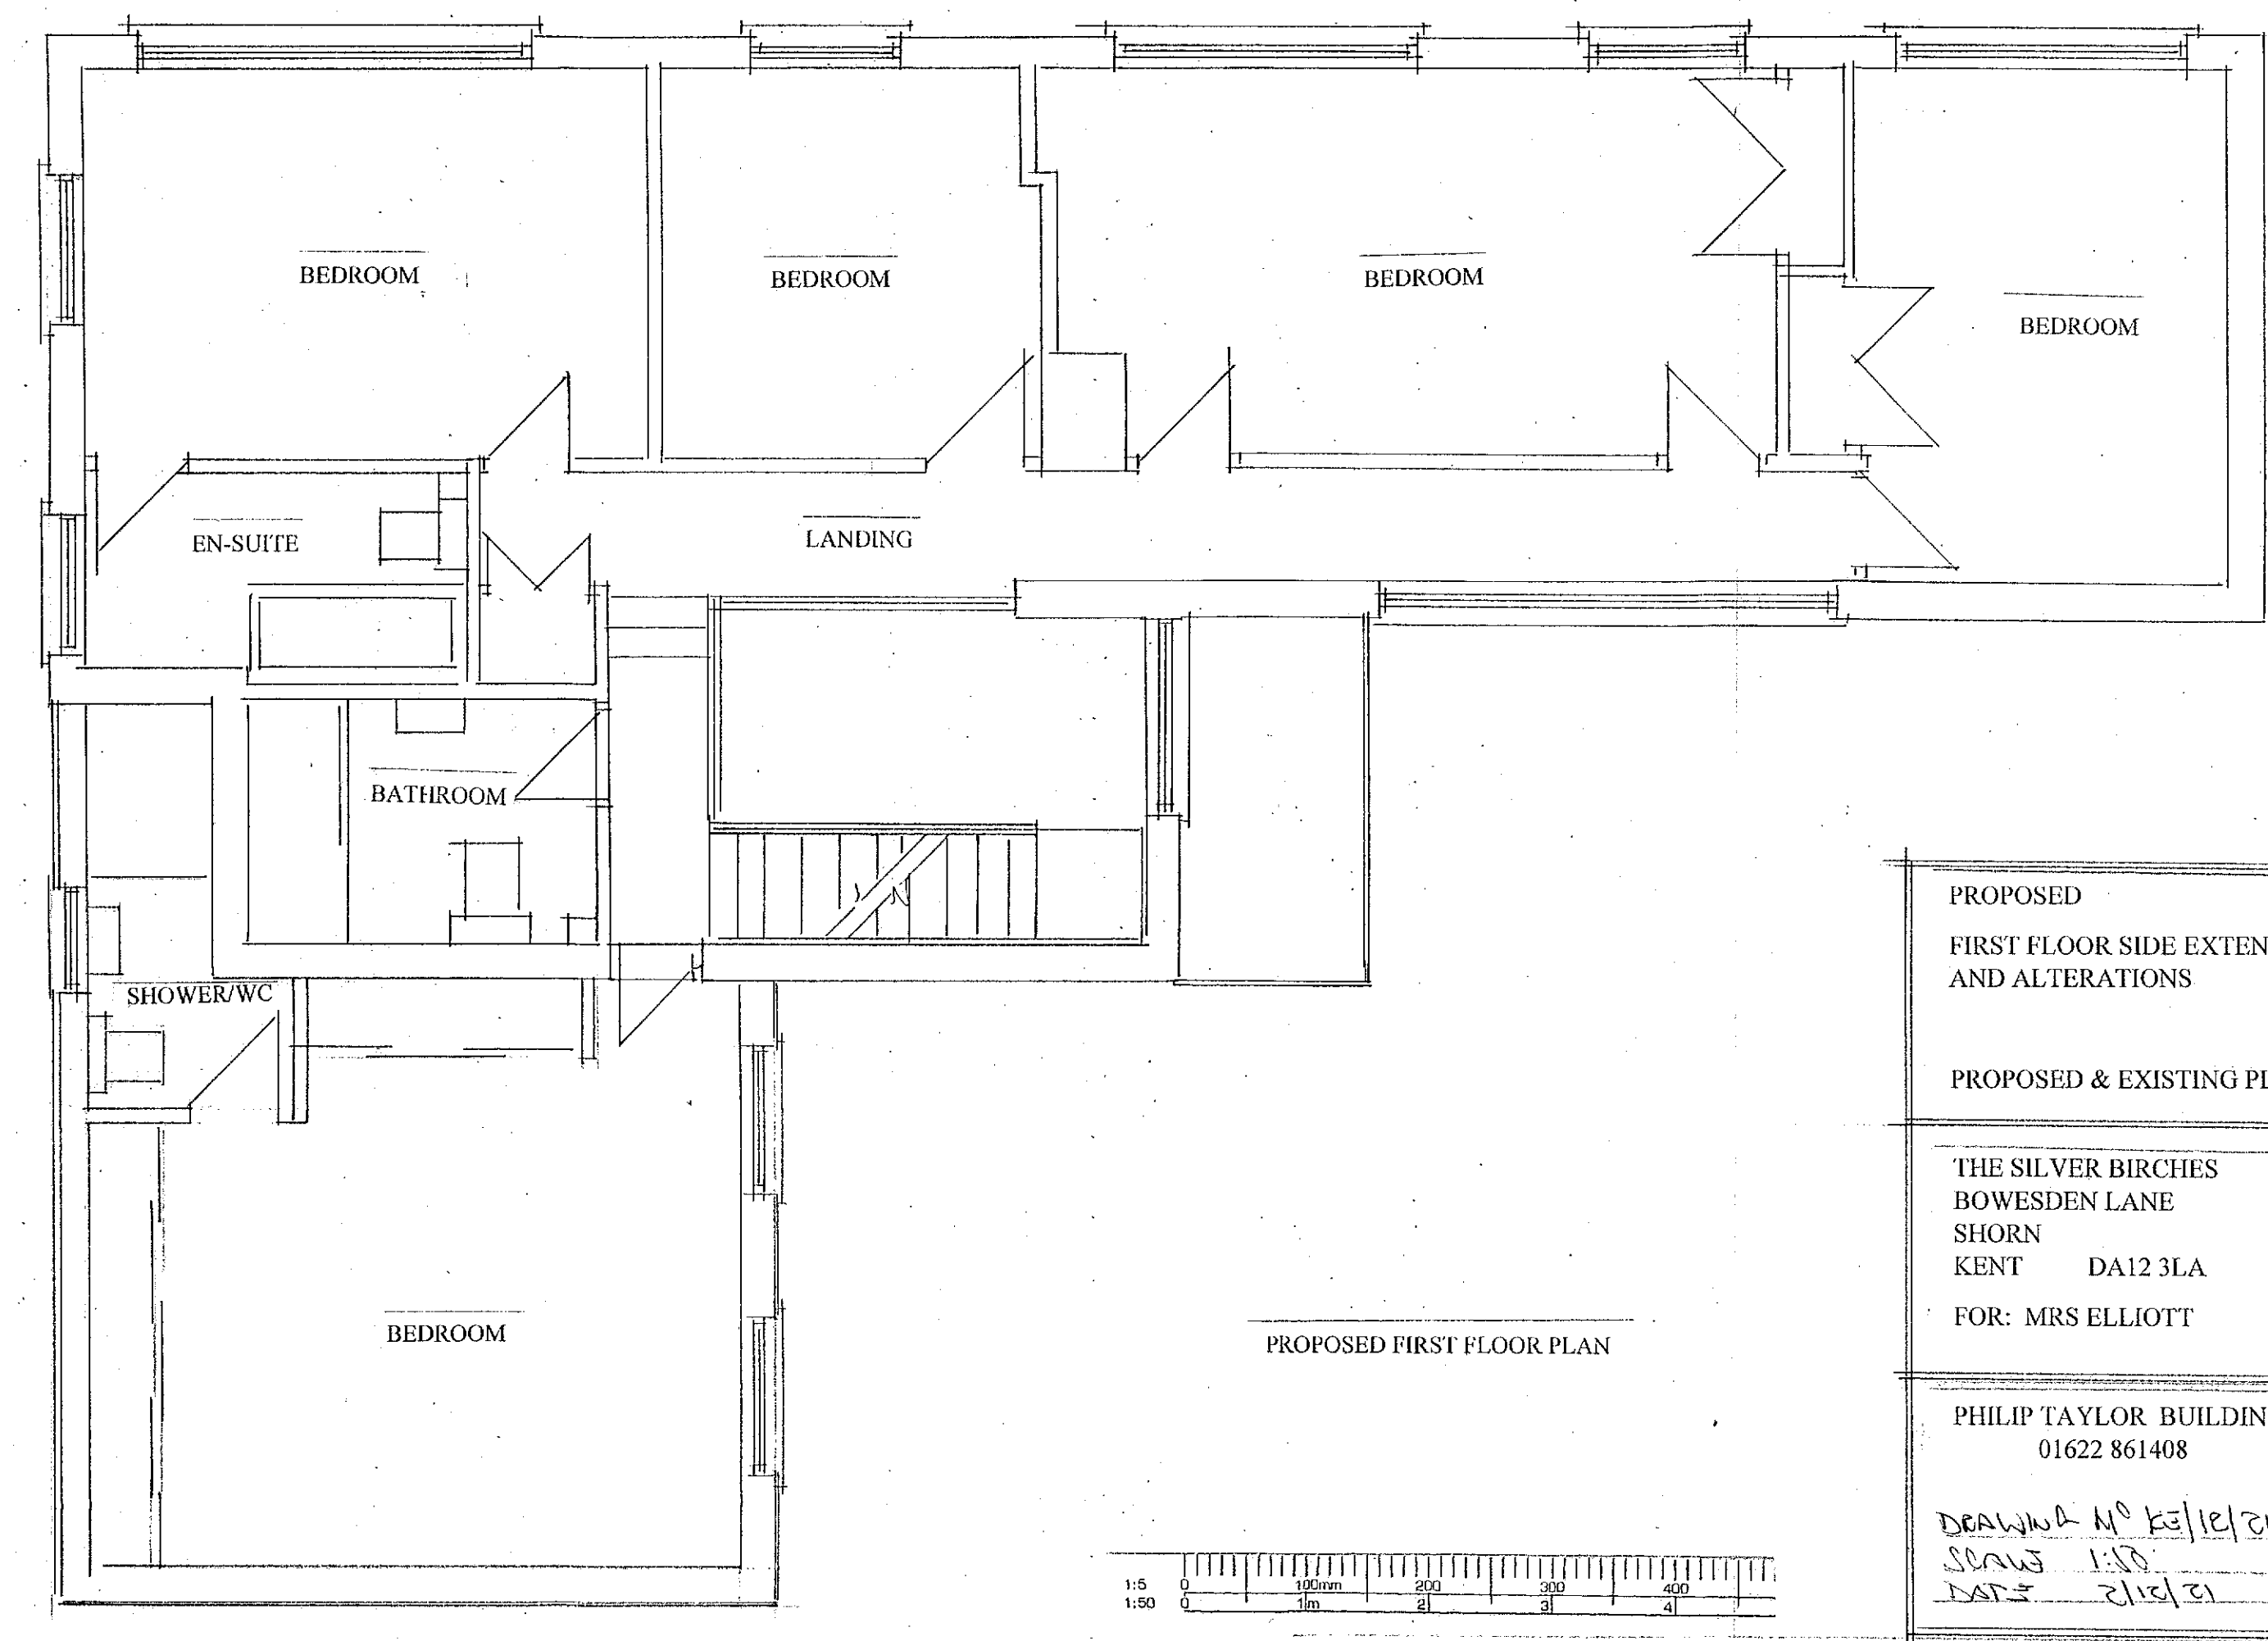
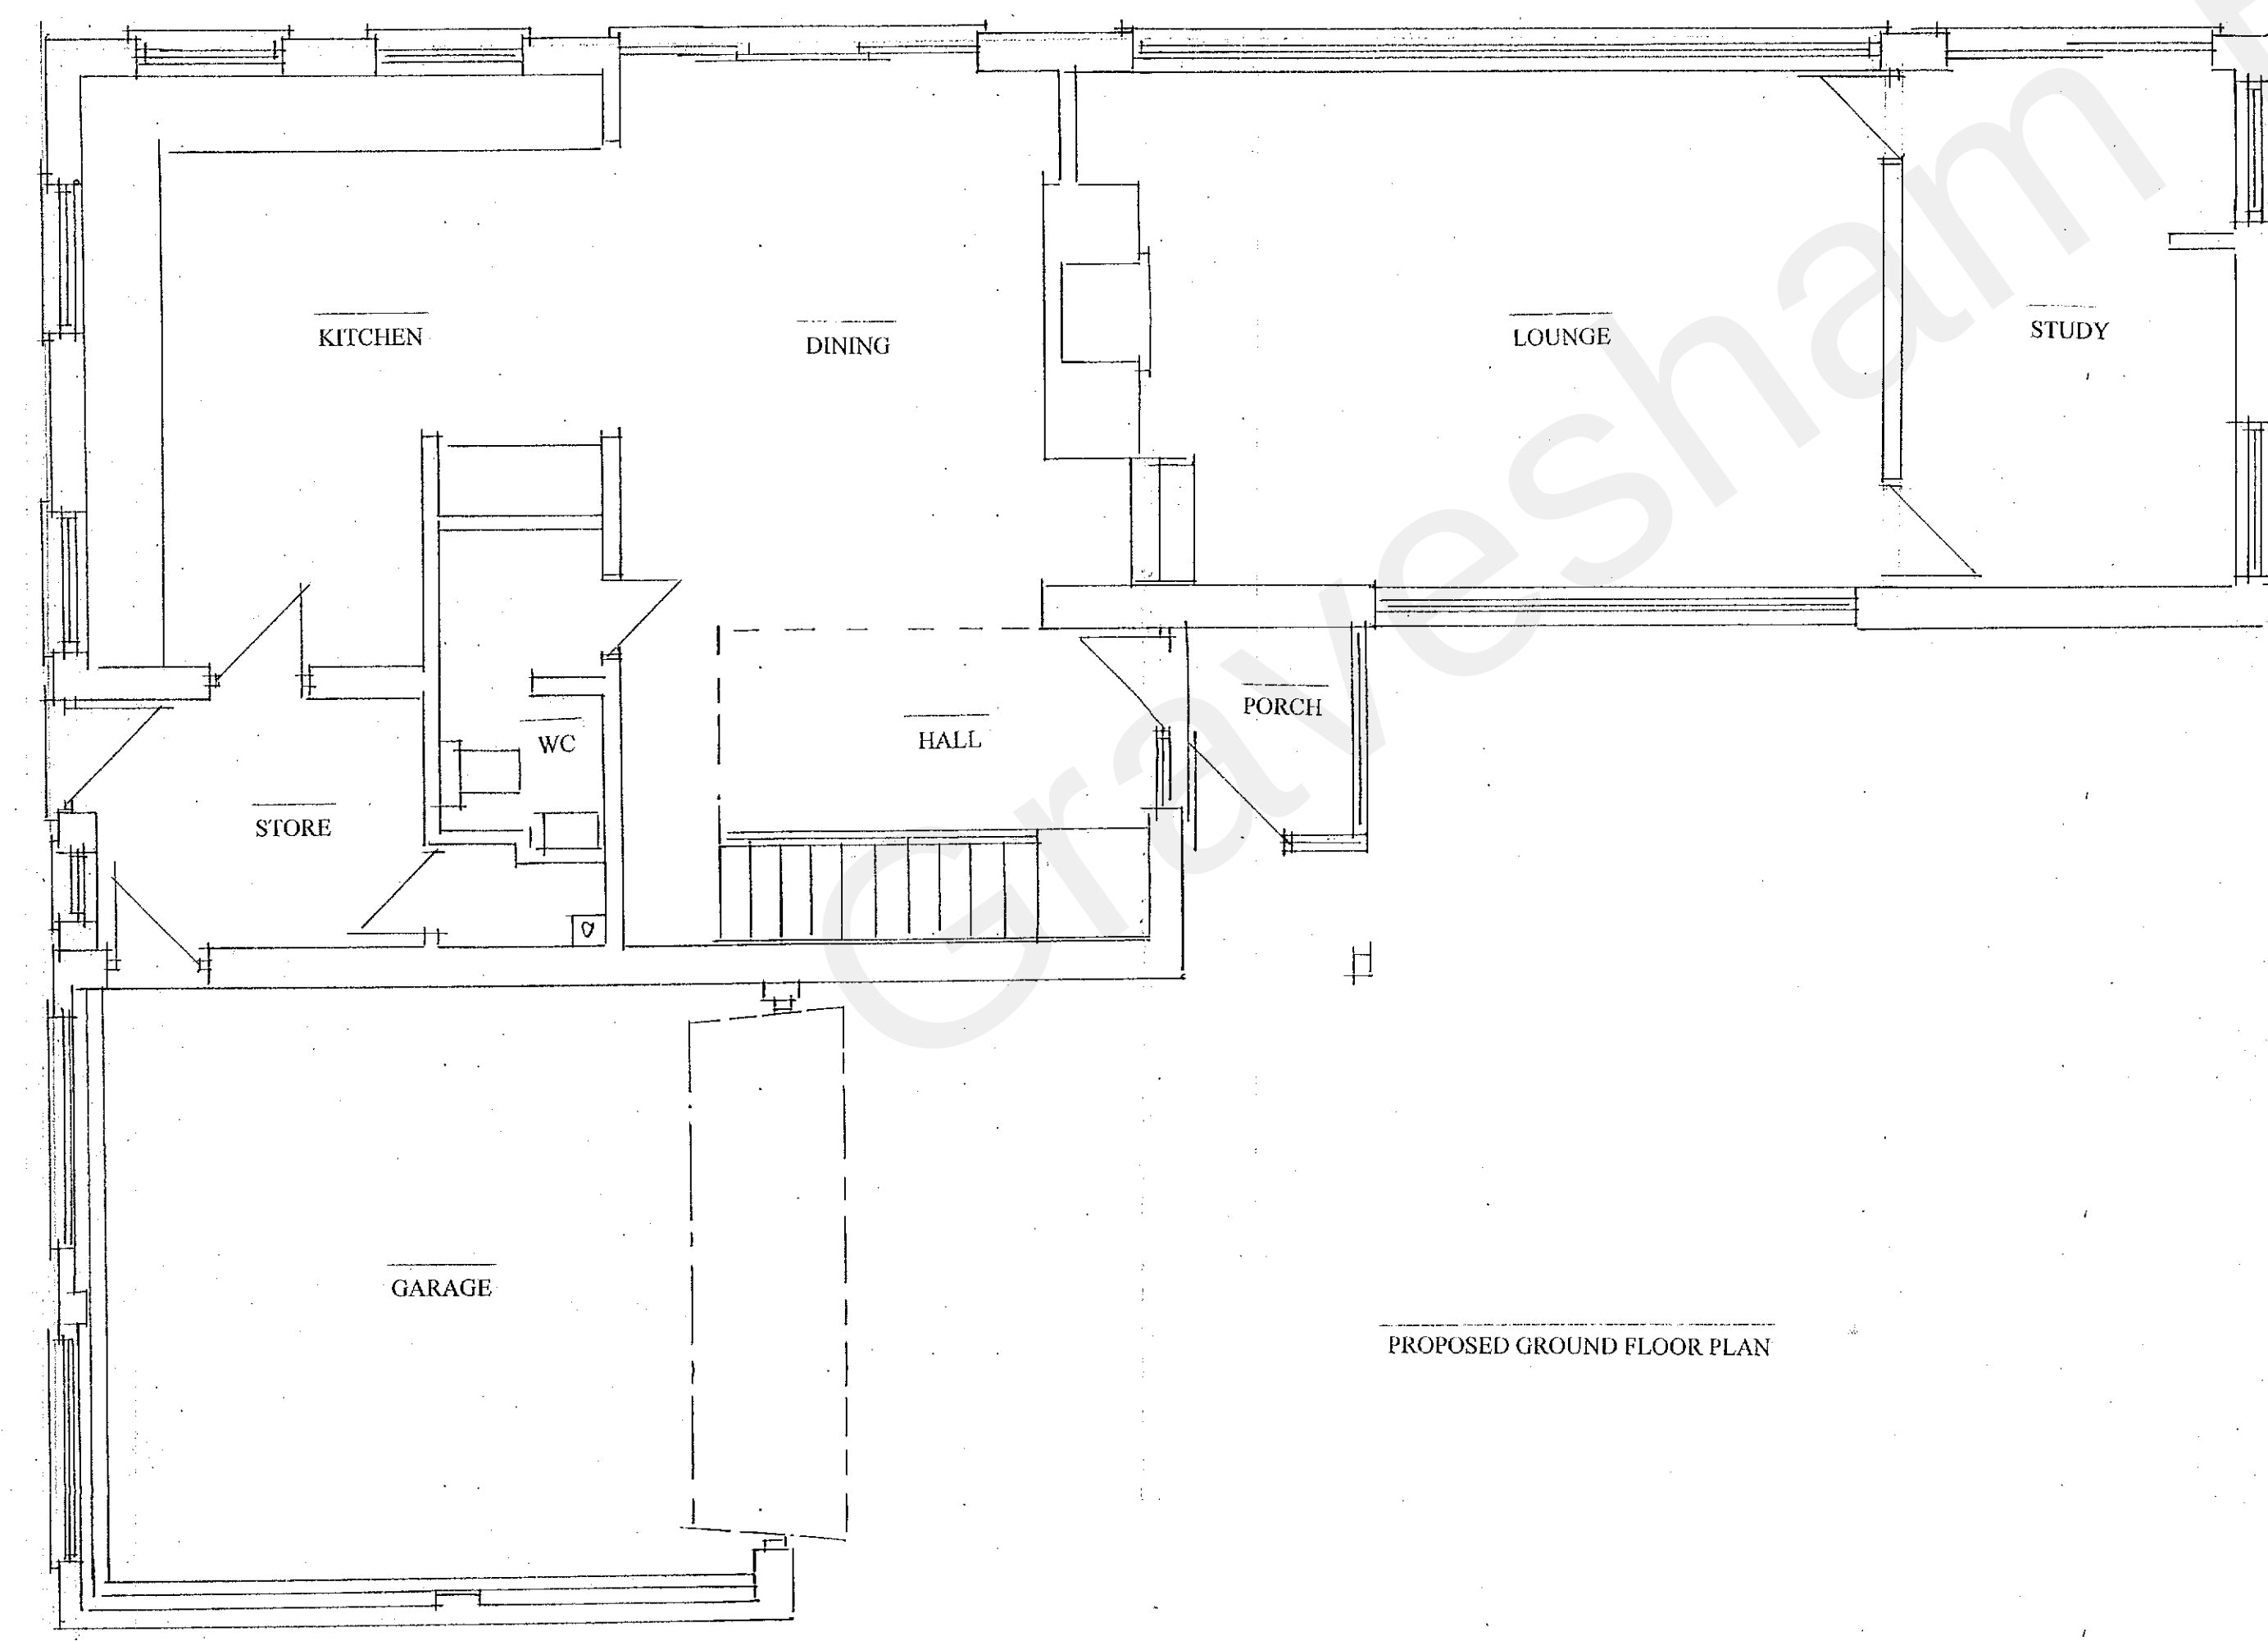
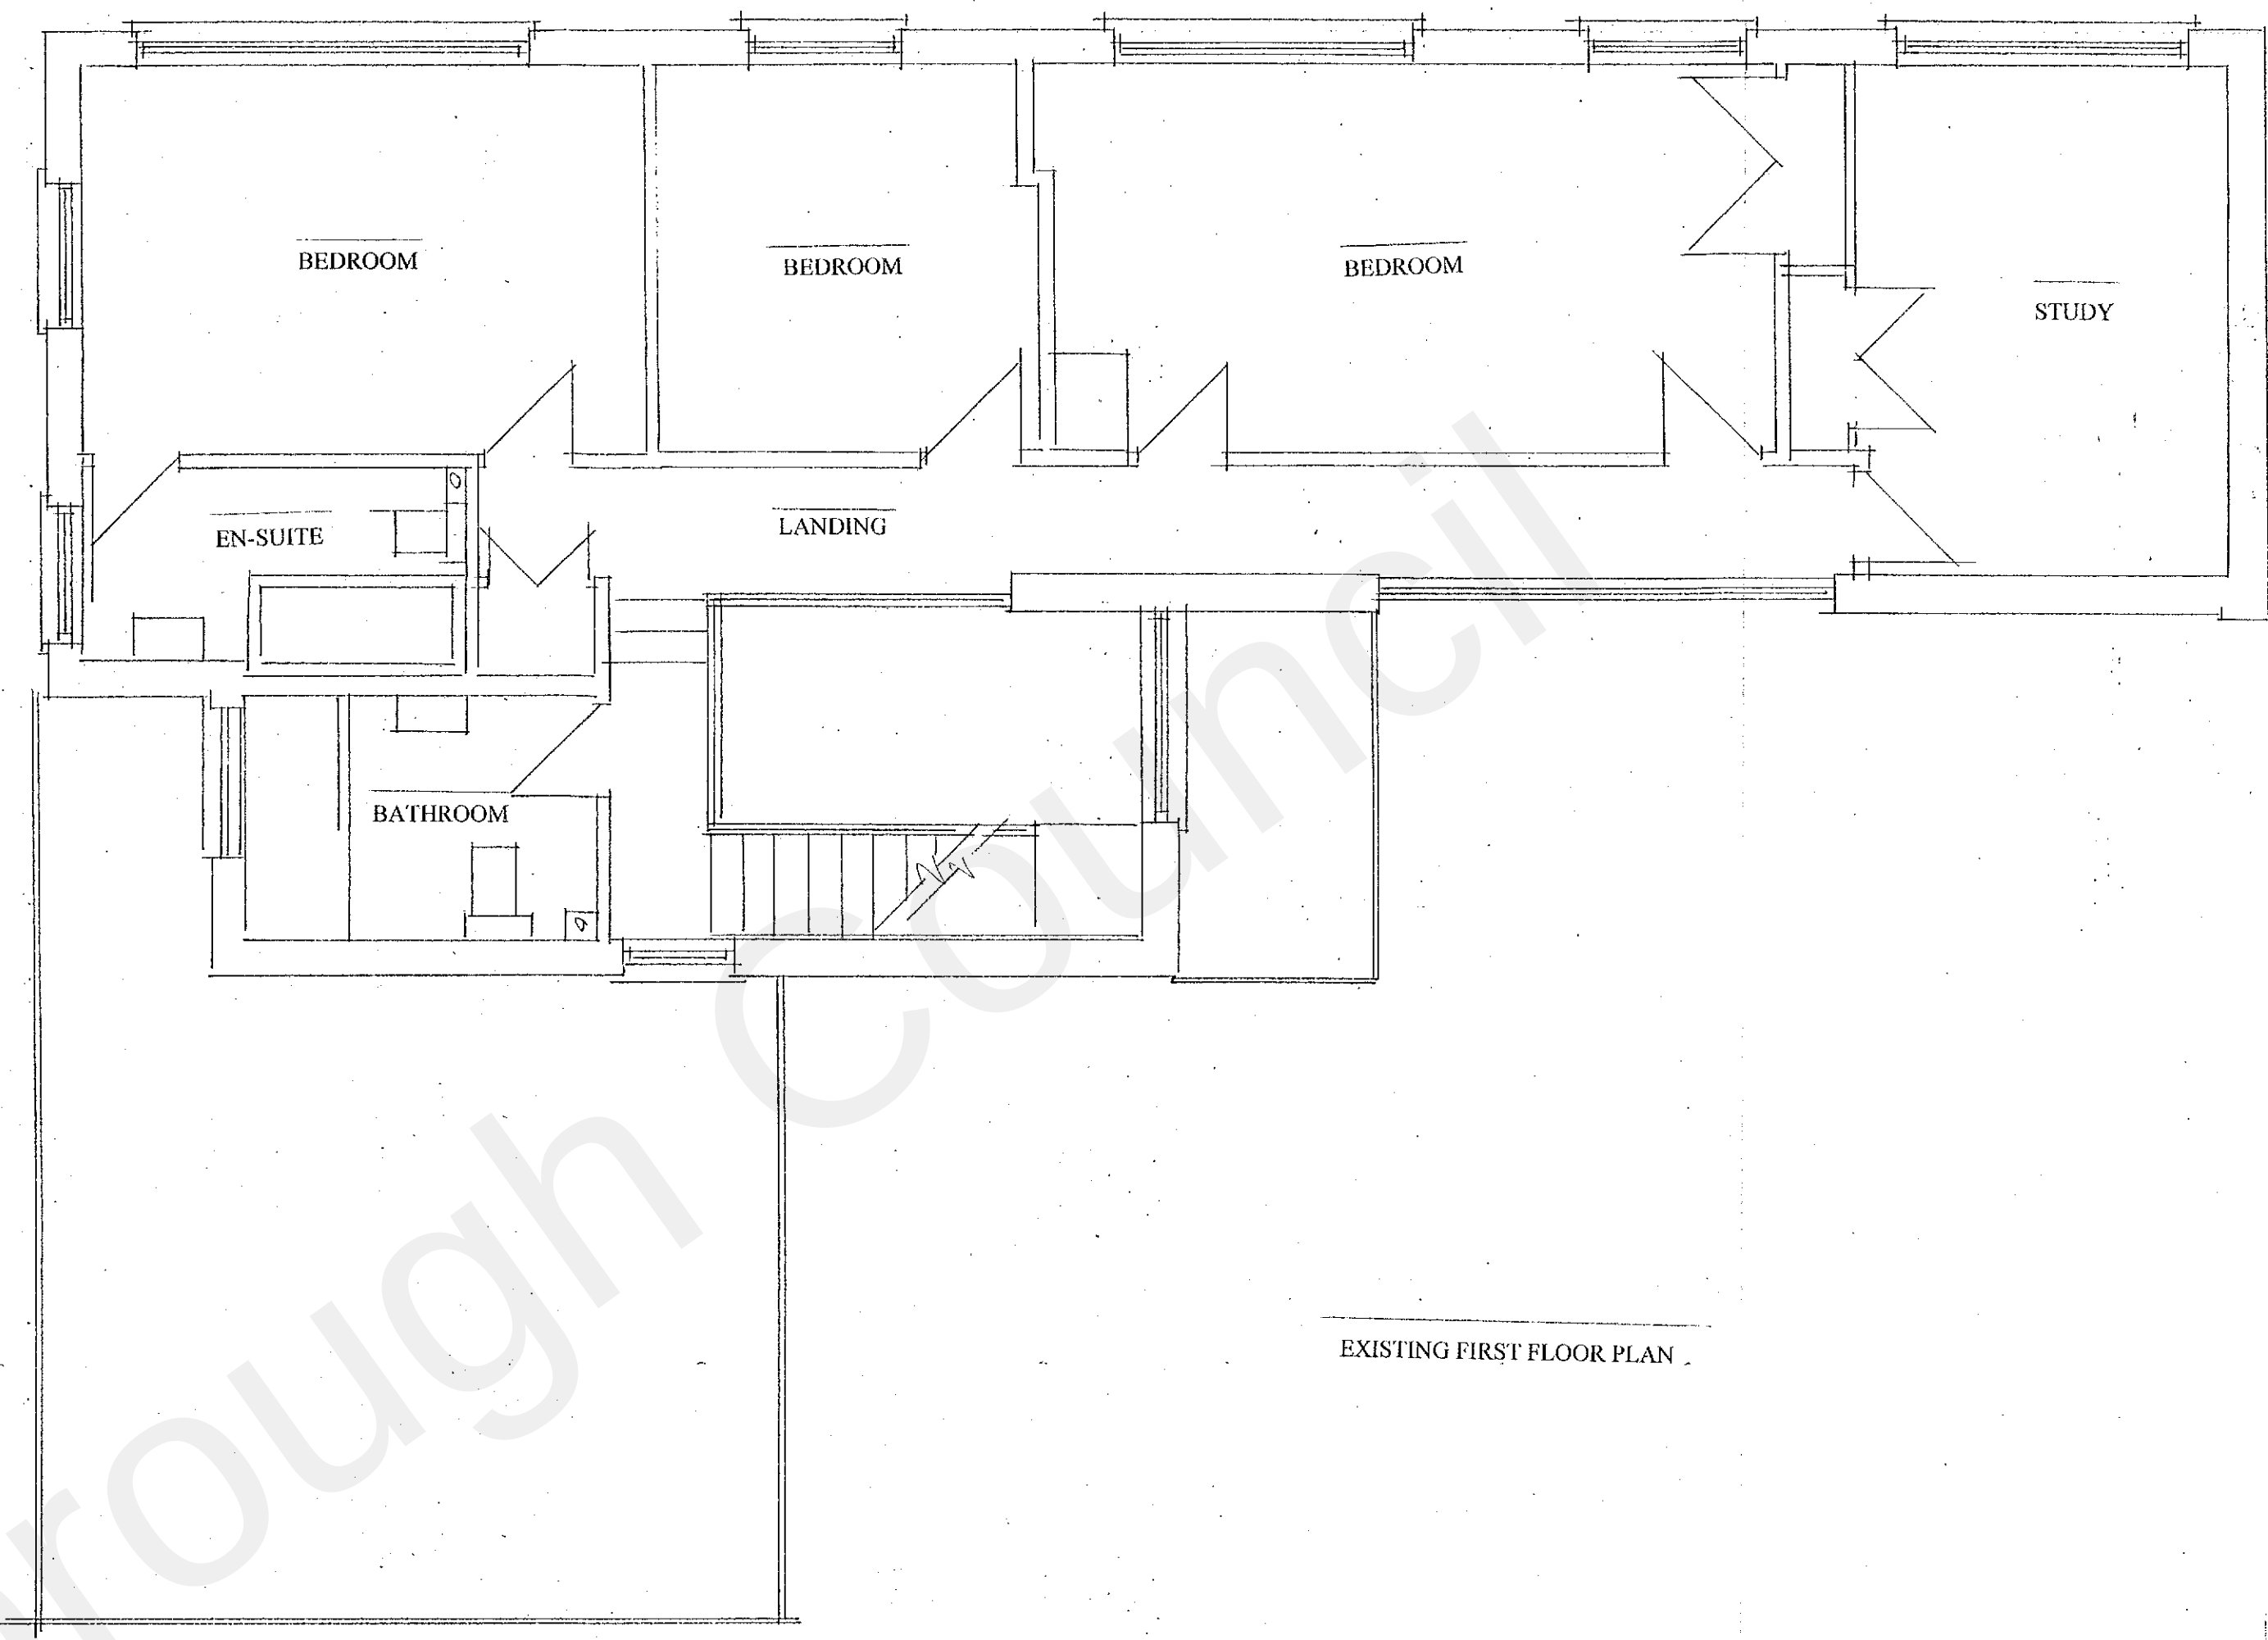
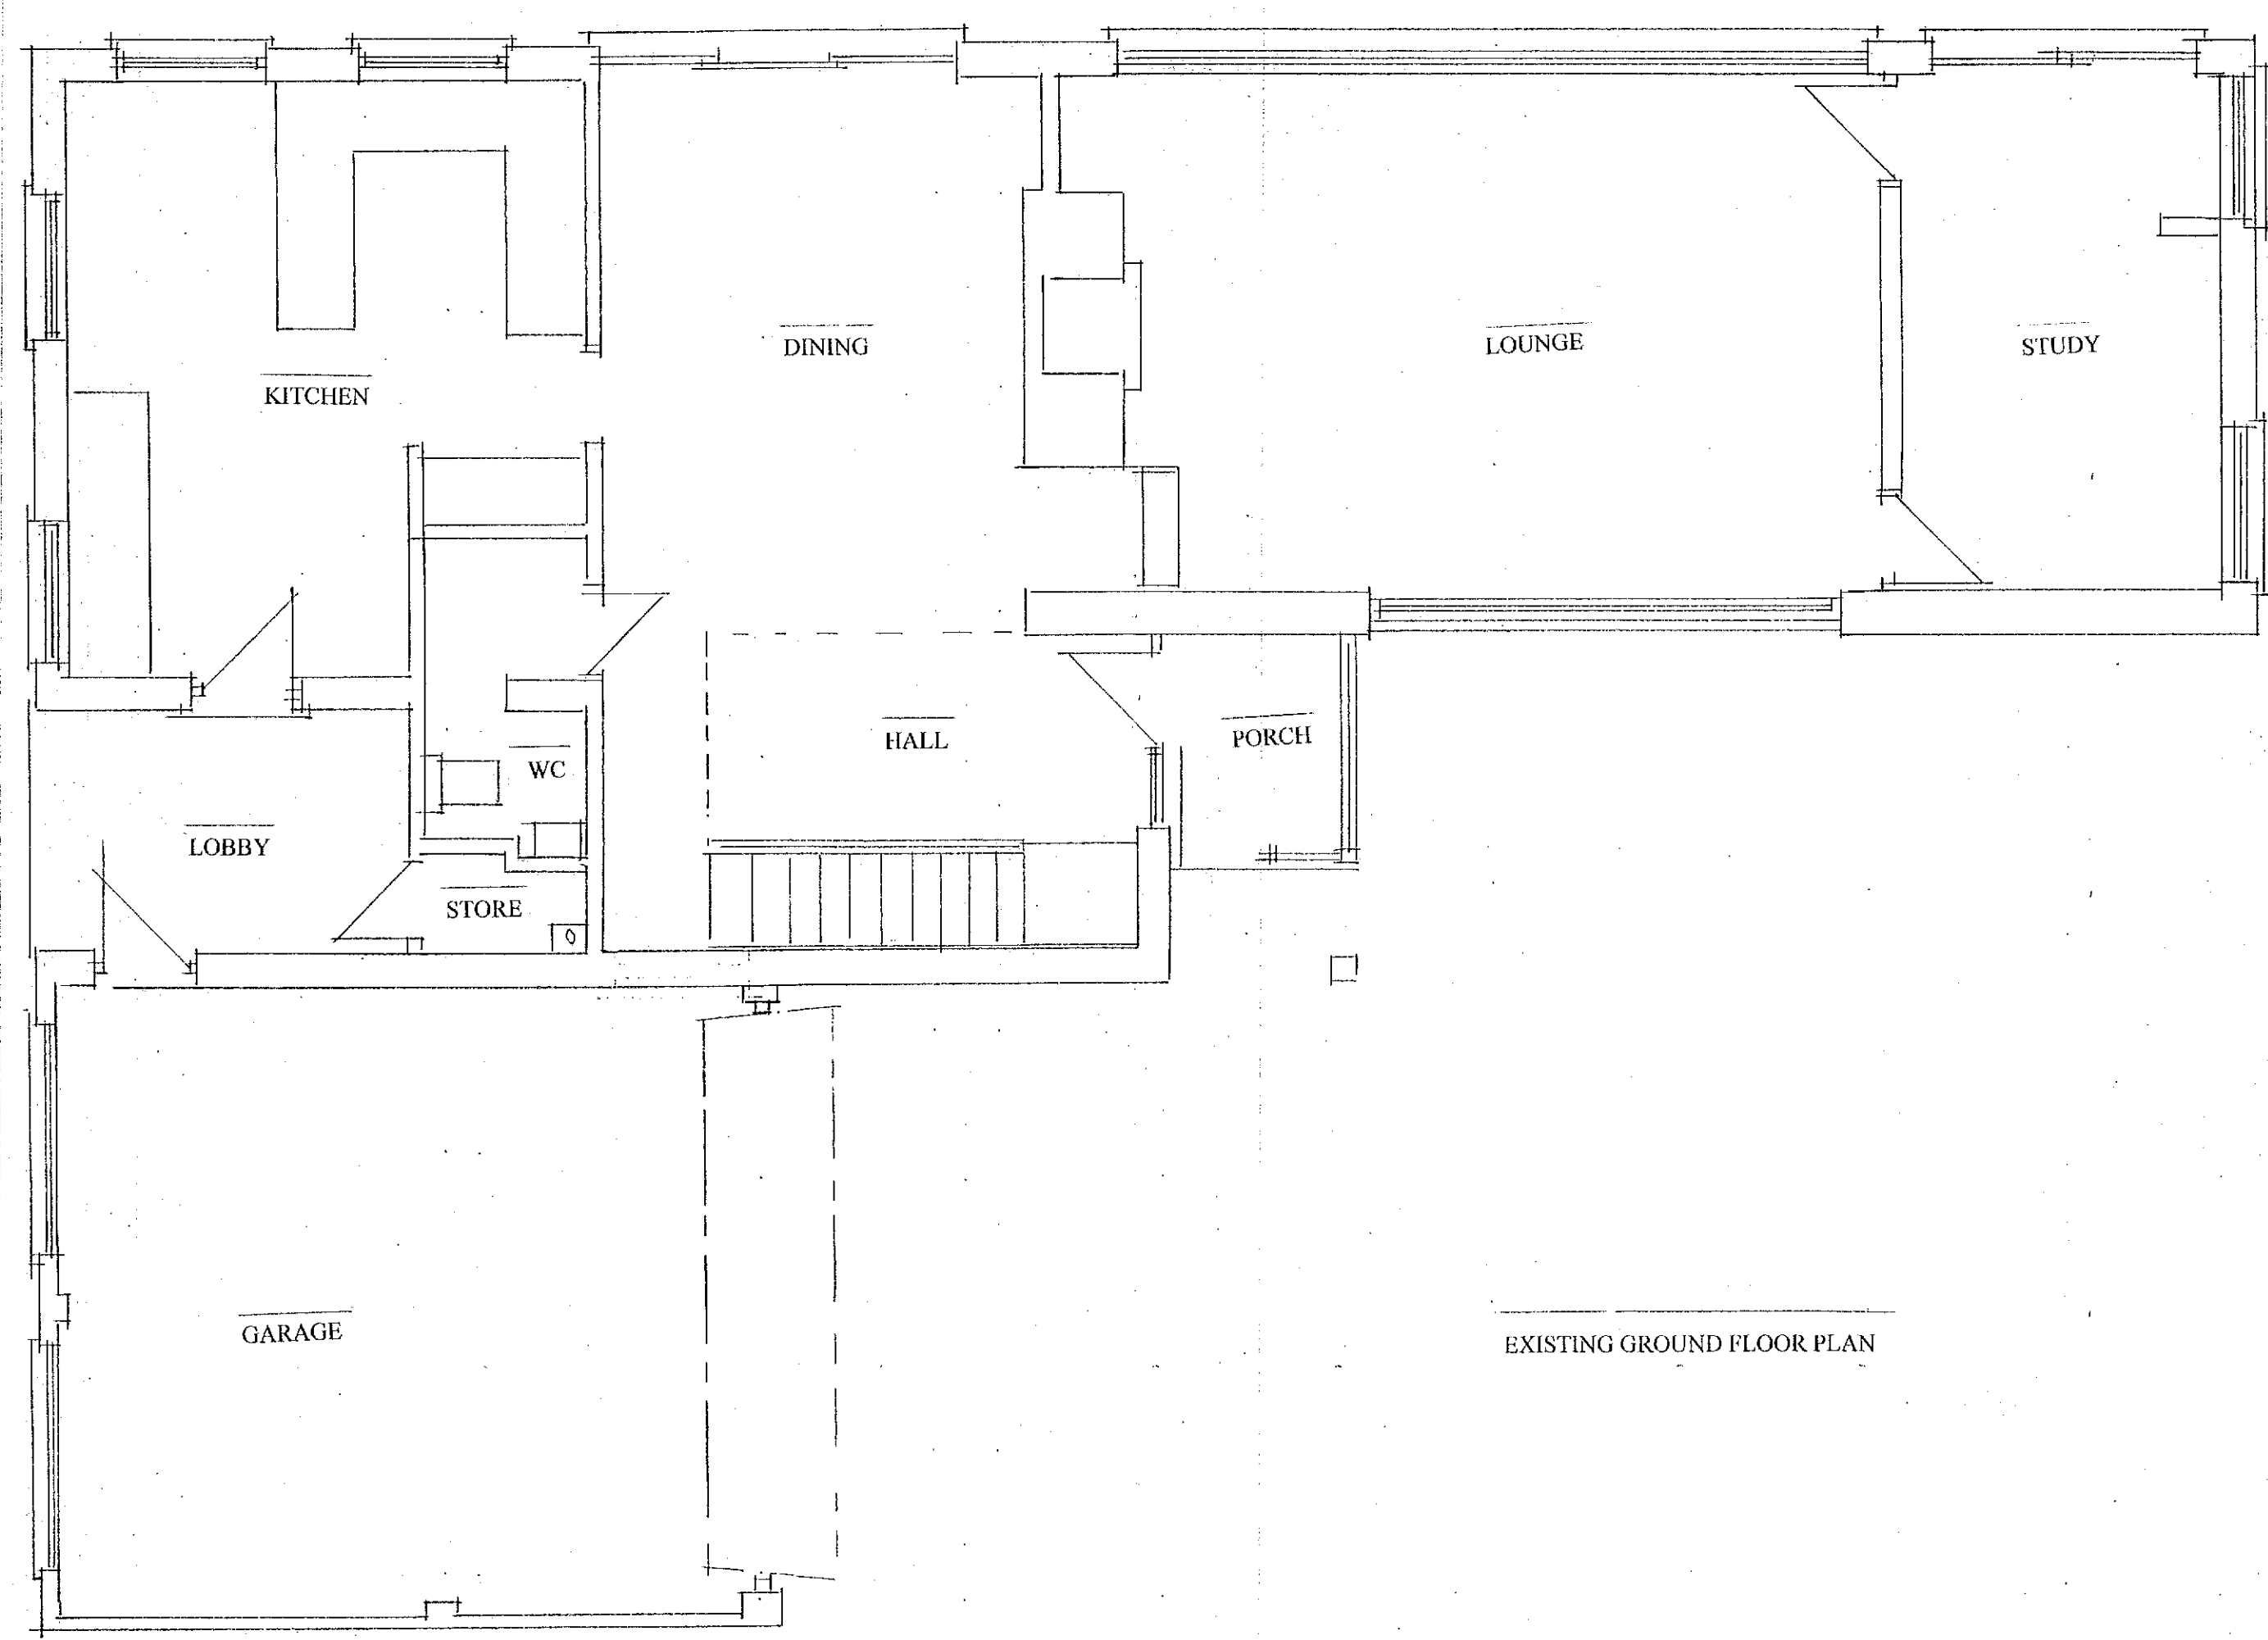


PROPOSED FIRST FLOOR SIDE EXTENSION AND ALTERATIONS
PROPOSED & EXISTING PLANS
THE SILVER BIRCHES BOWSDEN LANE SHORN KENT DA12 3LA FOR: MRS ELLIOTT
PHILIP TAYLOR BUILDING PLANS 01622 861408
DRAWN: M. K. 12/11/21 SCALE: 1:50 DATE: 21/11/21