





front (west) elevation




side 1 (north) elevation

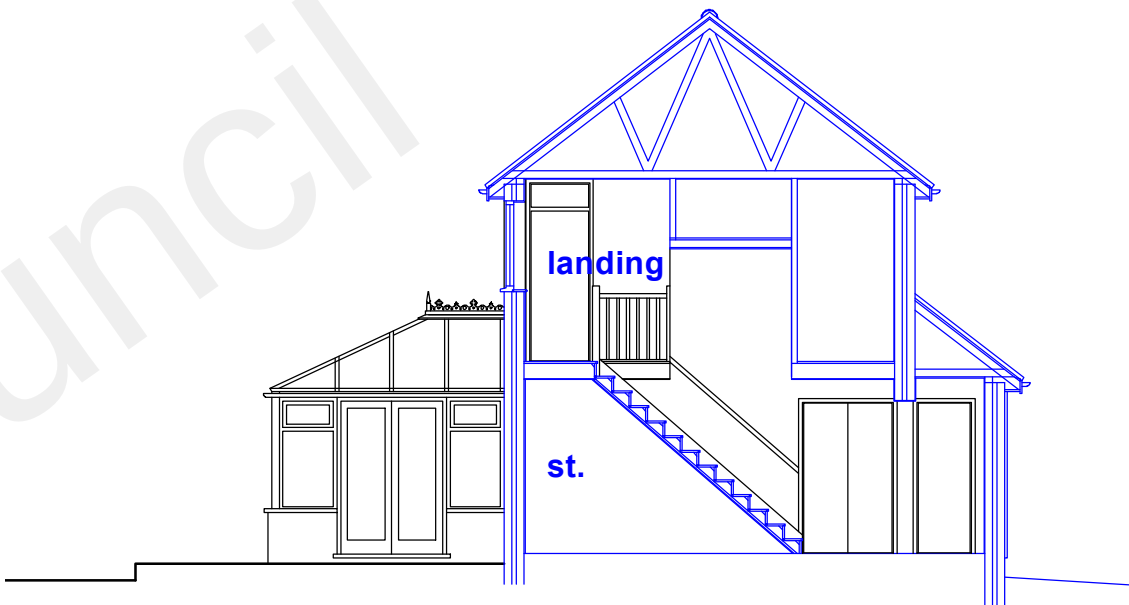

cross section

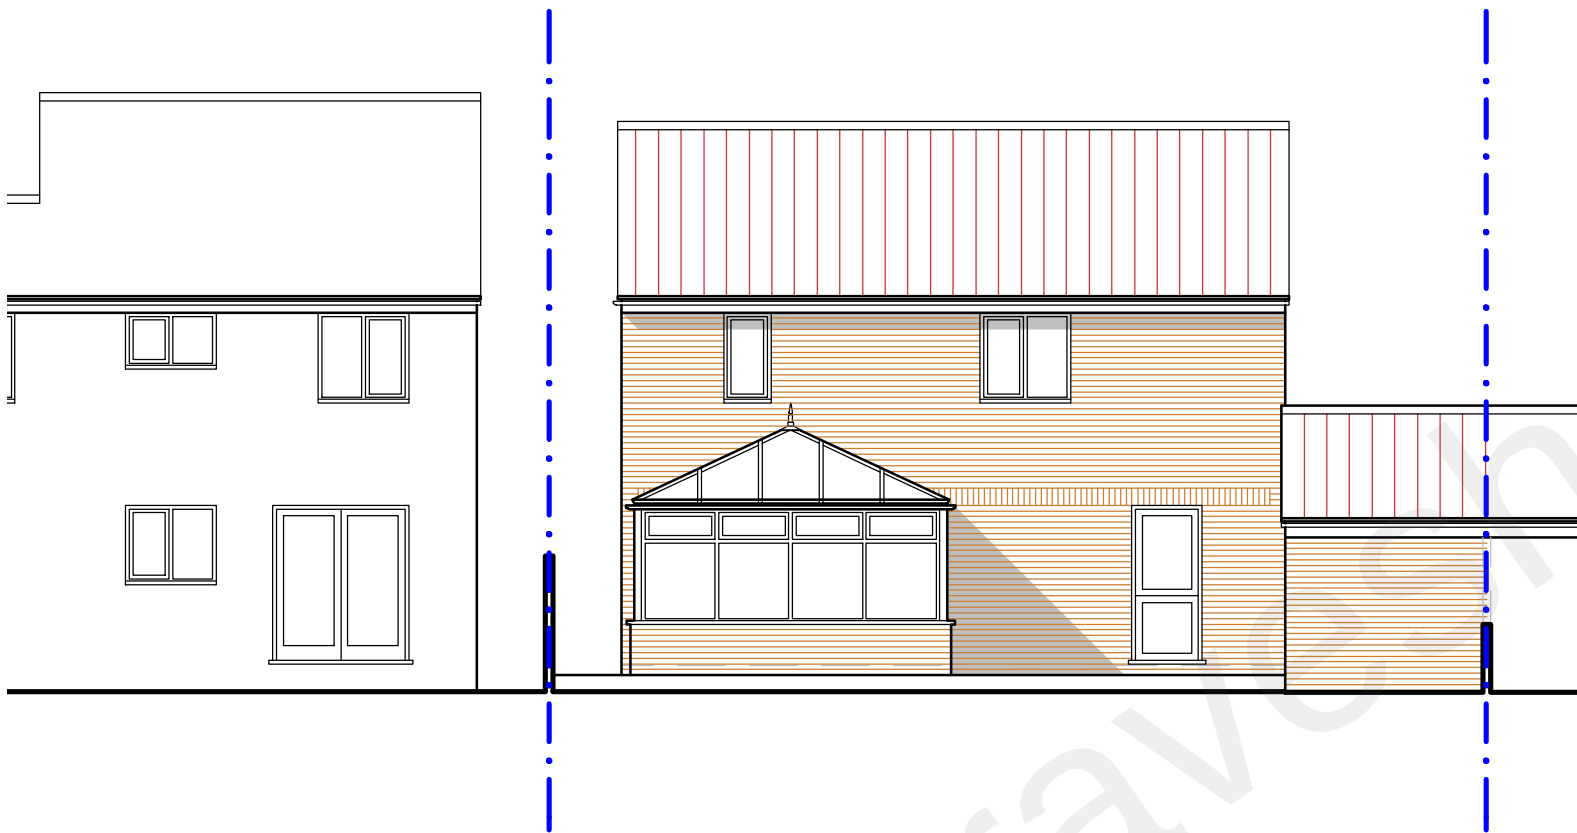


rear (east) elevation

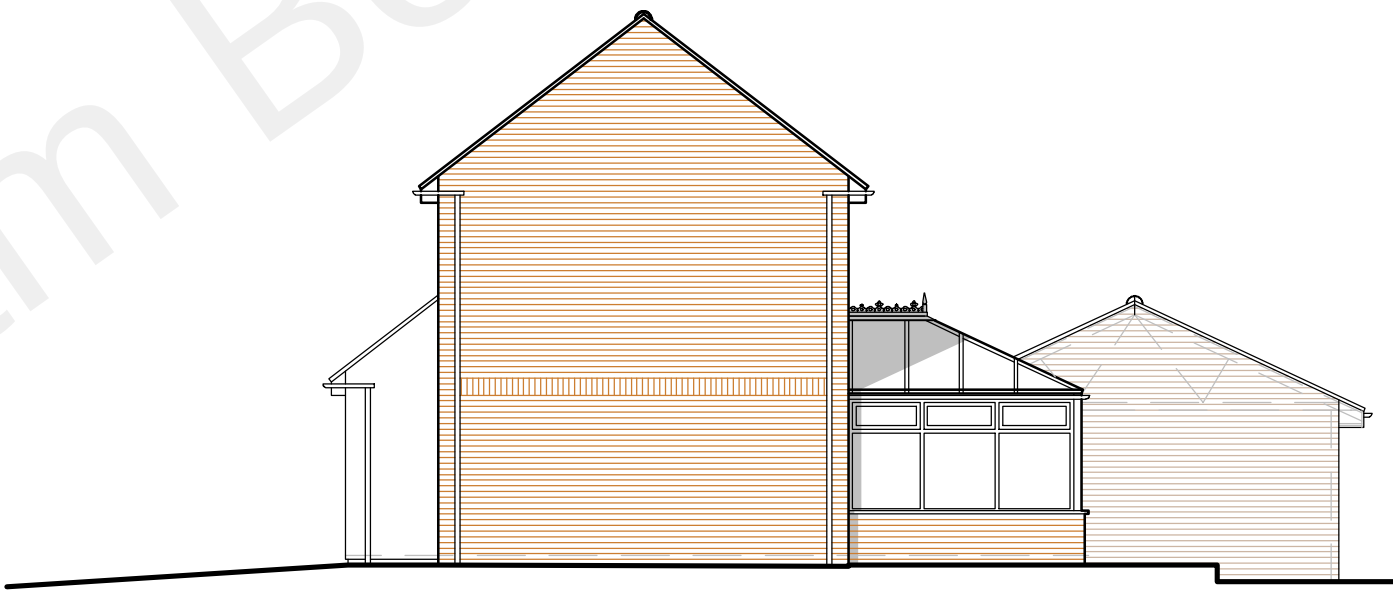

side 2 (south) elevation

This drawing prints A2 @ 1:100

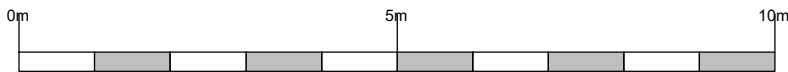

SCHEME / SHEET			JEREMY S. ISHERWOOD B. Sc. (hons), B. Arch. (Wales), R.I.B.A. Chartered Architect  34 Chalky Bank, Gravesend, Kent, DA11 7NY Telephone / Fax: 01474-533793
36 The Sandpipers, Gravesend, Kent, DA12 5QB: Mr & Mrs A. Sanghera Elevations As Existing			
SCALE	DATE	DRAWING NUMBER	
1:100	June 2022	534/04	
	This drawing remains the property of the Architect and may not be reproduced in whole or part without his written permission.		