


Change of use from
Garage to living space

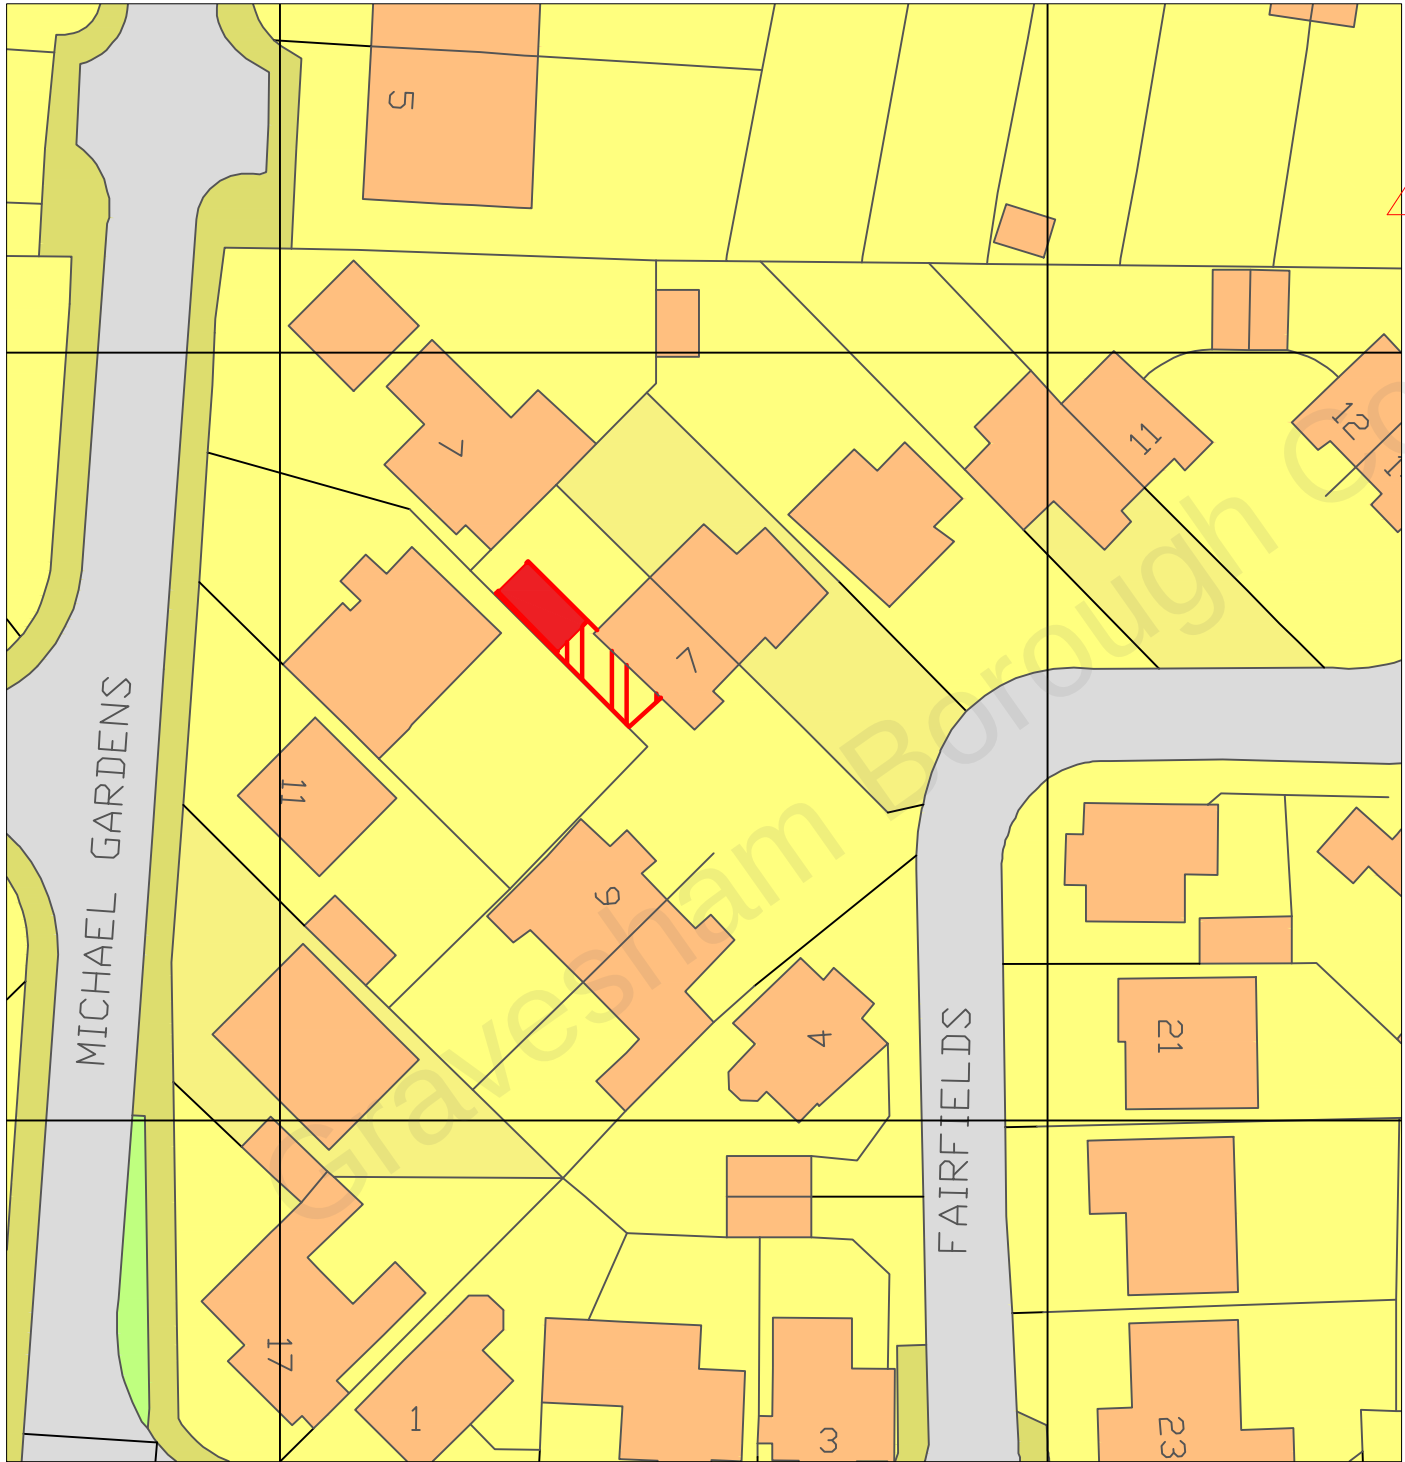

Extension (Part Garage)

REV	AMENDMENT	DATE
-	-	-

WHA DESIGN LTD

THE NUCLEUS, BRUNEL WAY, DARTFORD
KENT, DA1 5GA

STATUS:
PLANNING

PROJECT:
FAIRFIELDS

DRAWING TITLE:
BLOCK PLAN

DRAWING No:
131-07
REV: -

DRAW BY: KW
DATE: NOV 22
SCALE: 1:500 AT A4