


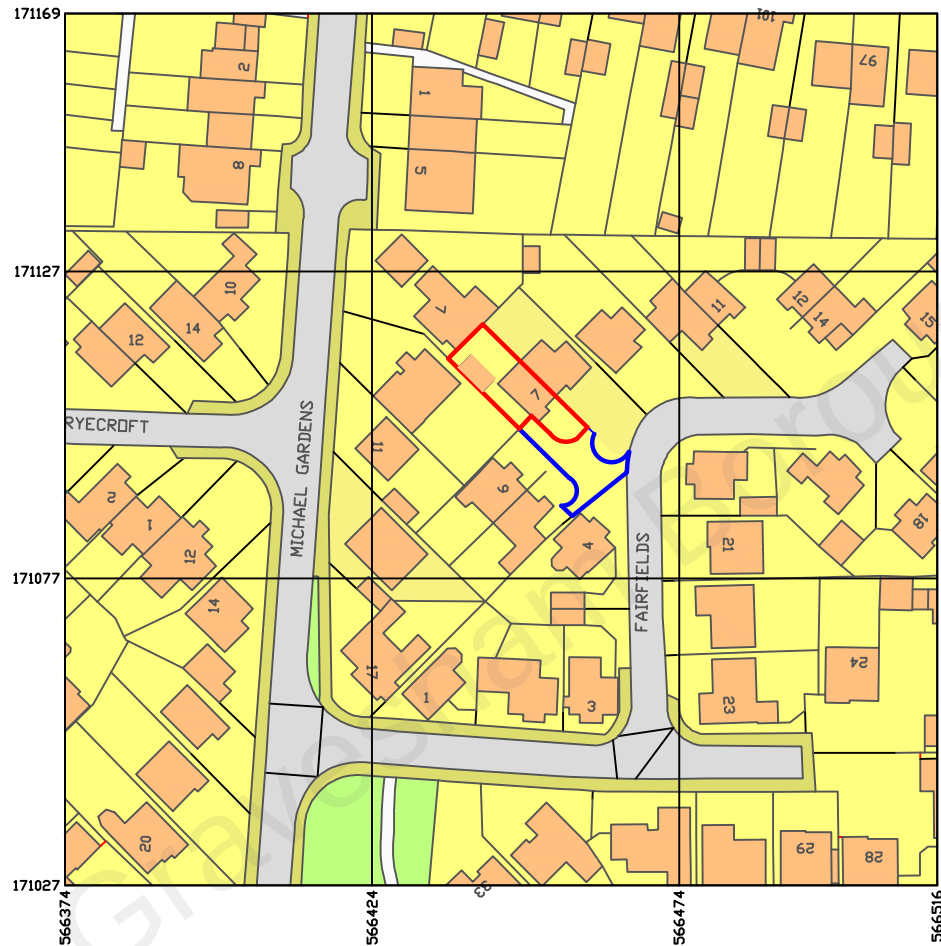

SCALE BAR 1:1250
0m 25m 50m



Boundary line
Shared Boundary line

REV	AMENDMENT	DATE
-	-	-

WHA DESIGN LTD

THE NUCLEUS, BRUNEL WAY, DARTORD
KENT, DA1 5GA

STATUS:
PLANNING

PROJECT:
FAIRFIELDS

DRAWING TITLE:
LOCATION PLAN

DRAWING No:
131-06
REV: -

DRAW BY: KW
DATE: NOV 22
SCALE: 1:1250 AT A4